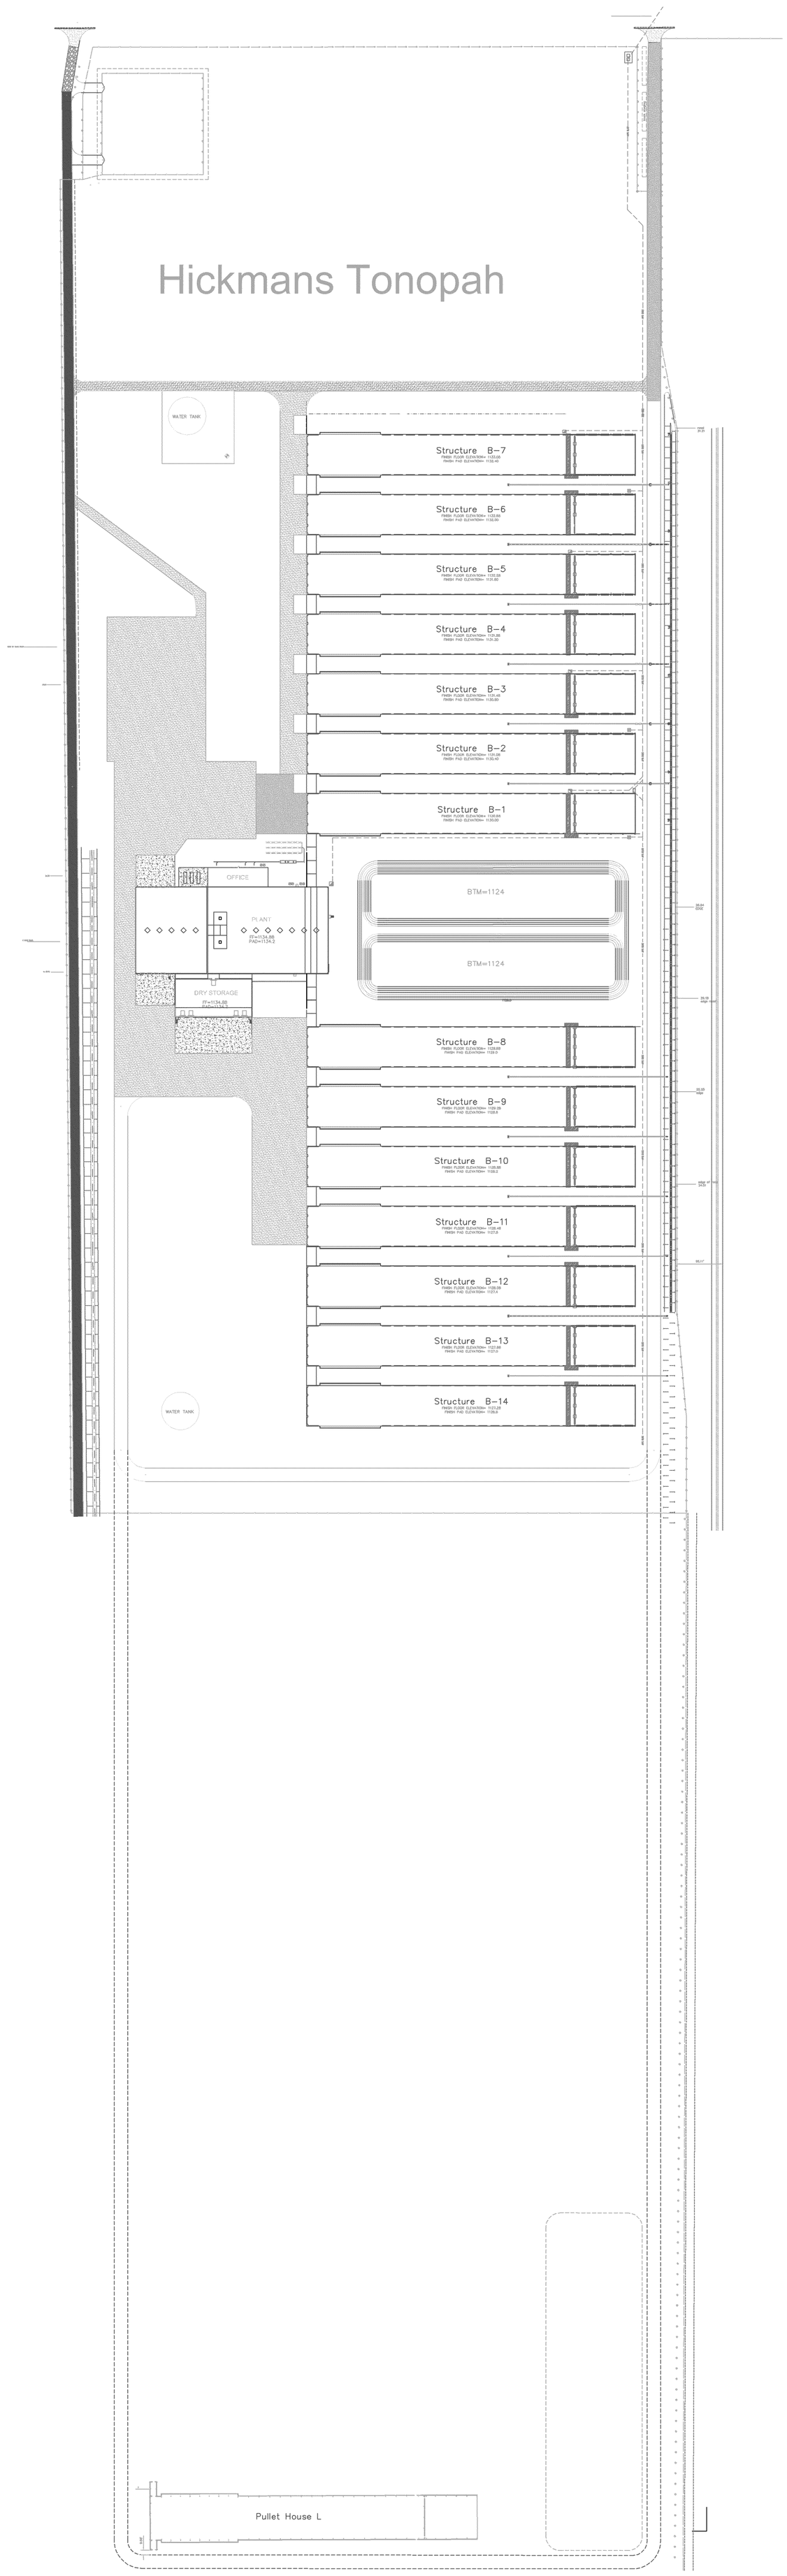
Hickmans Tonopah
WATER TANK
Structure B-7
FINISH FLOOR ELEVATION= 1133.08
FINISH PAD ELEVATION= 1132.40
Structure B-6
FINISH FLOOR ELEVATION= 1132.88
FINISH PAD ELEVATION= 1132.00
Structure B-5
FINISH FLOOR ELEVATION= 1132.58
FINISH PAD ELEVATION= 1131.60
Structure B-4
FINISH FLOOR ELEVATION= 1131.28
FINISH PAD ELEVATION= 1131.20
Structure B-3
FINISH FLOOR ELEVATION= 1131.48
FINISH PAD ELEVATION= 1130.80
Structure B-2
FINISH FLOOR ELEVATION= 1131.08
FINISH PAD ELEVATION= 1130.40
Structure B-1
FINISH FLOOR ELEVATION= 1130.88
FINISH PAD ELEVATION= 1130.00
OFFICE
PLANT
FF=1134.88
PAD=1134.2
DRY STORAGE
FF=1134.88
BTM=1124
BTM=1124
Structure B-8
FINISH FLOOR ELEVATION= 1129.68
FINISH PAD ELEVATION= 1129.0
Structure B-9
FINISH FLOOR ELEVATION= 1129.28
FINISH PAD ELEVATION= 1128.8
Structure B-10
FINISH FLOOR ELEVATION= 1128.88
FINISH PAD ELEVATION= 1128.2
Structure B-11
FINISH FLOOR ELEVATION= 1128.48
FINISH PAD ELEVATION= 1127.8
Structure B-12
FINISH FLOOR ELEVATION= 1128.08
FINISH PAD ELEVATION= 1127.4
Structure B-13
FINISH FLOOR ELEVATION= 1127.68
FINISH PAD ELEVATION= 1127.0
Structure B-14
FINISH FLOOR ELEVATION= 1127.28
FINISH PAD ELEVATION= 1126.6
WATER TANK
Pullet House L