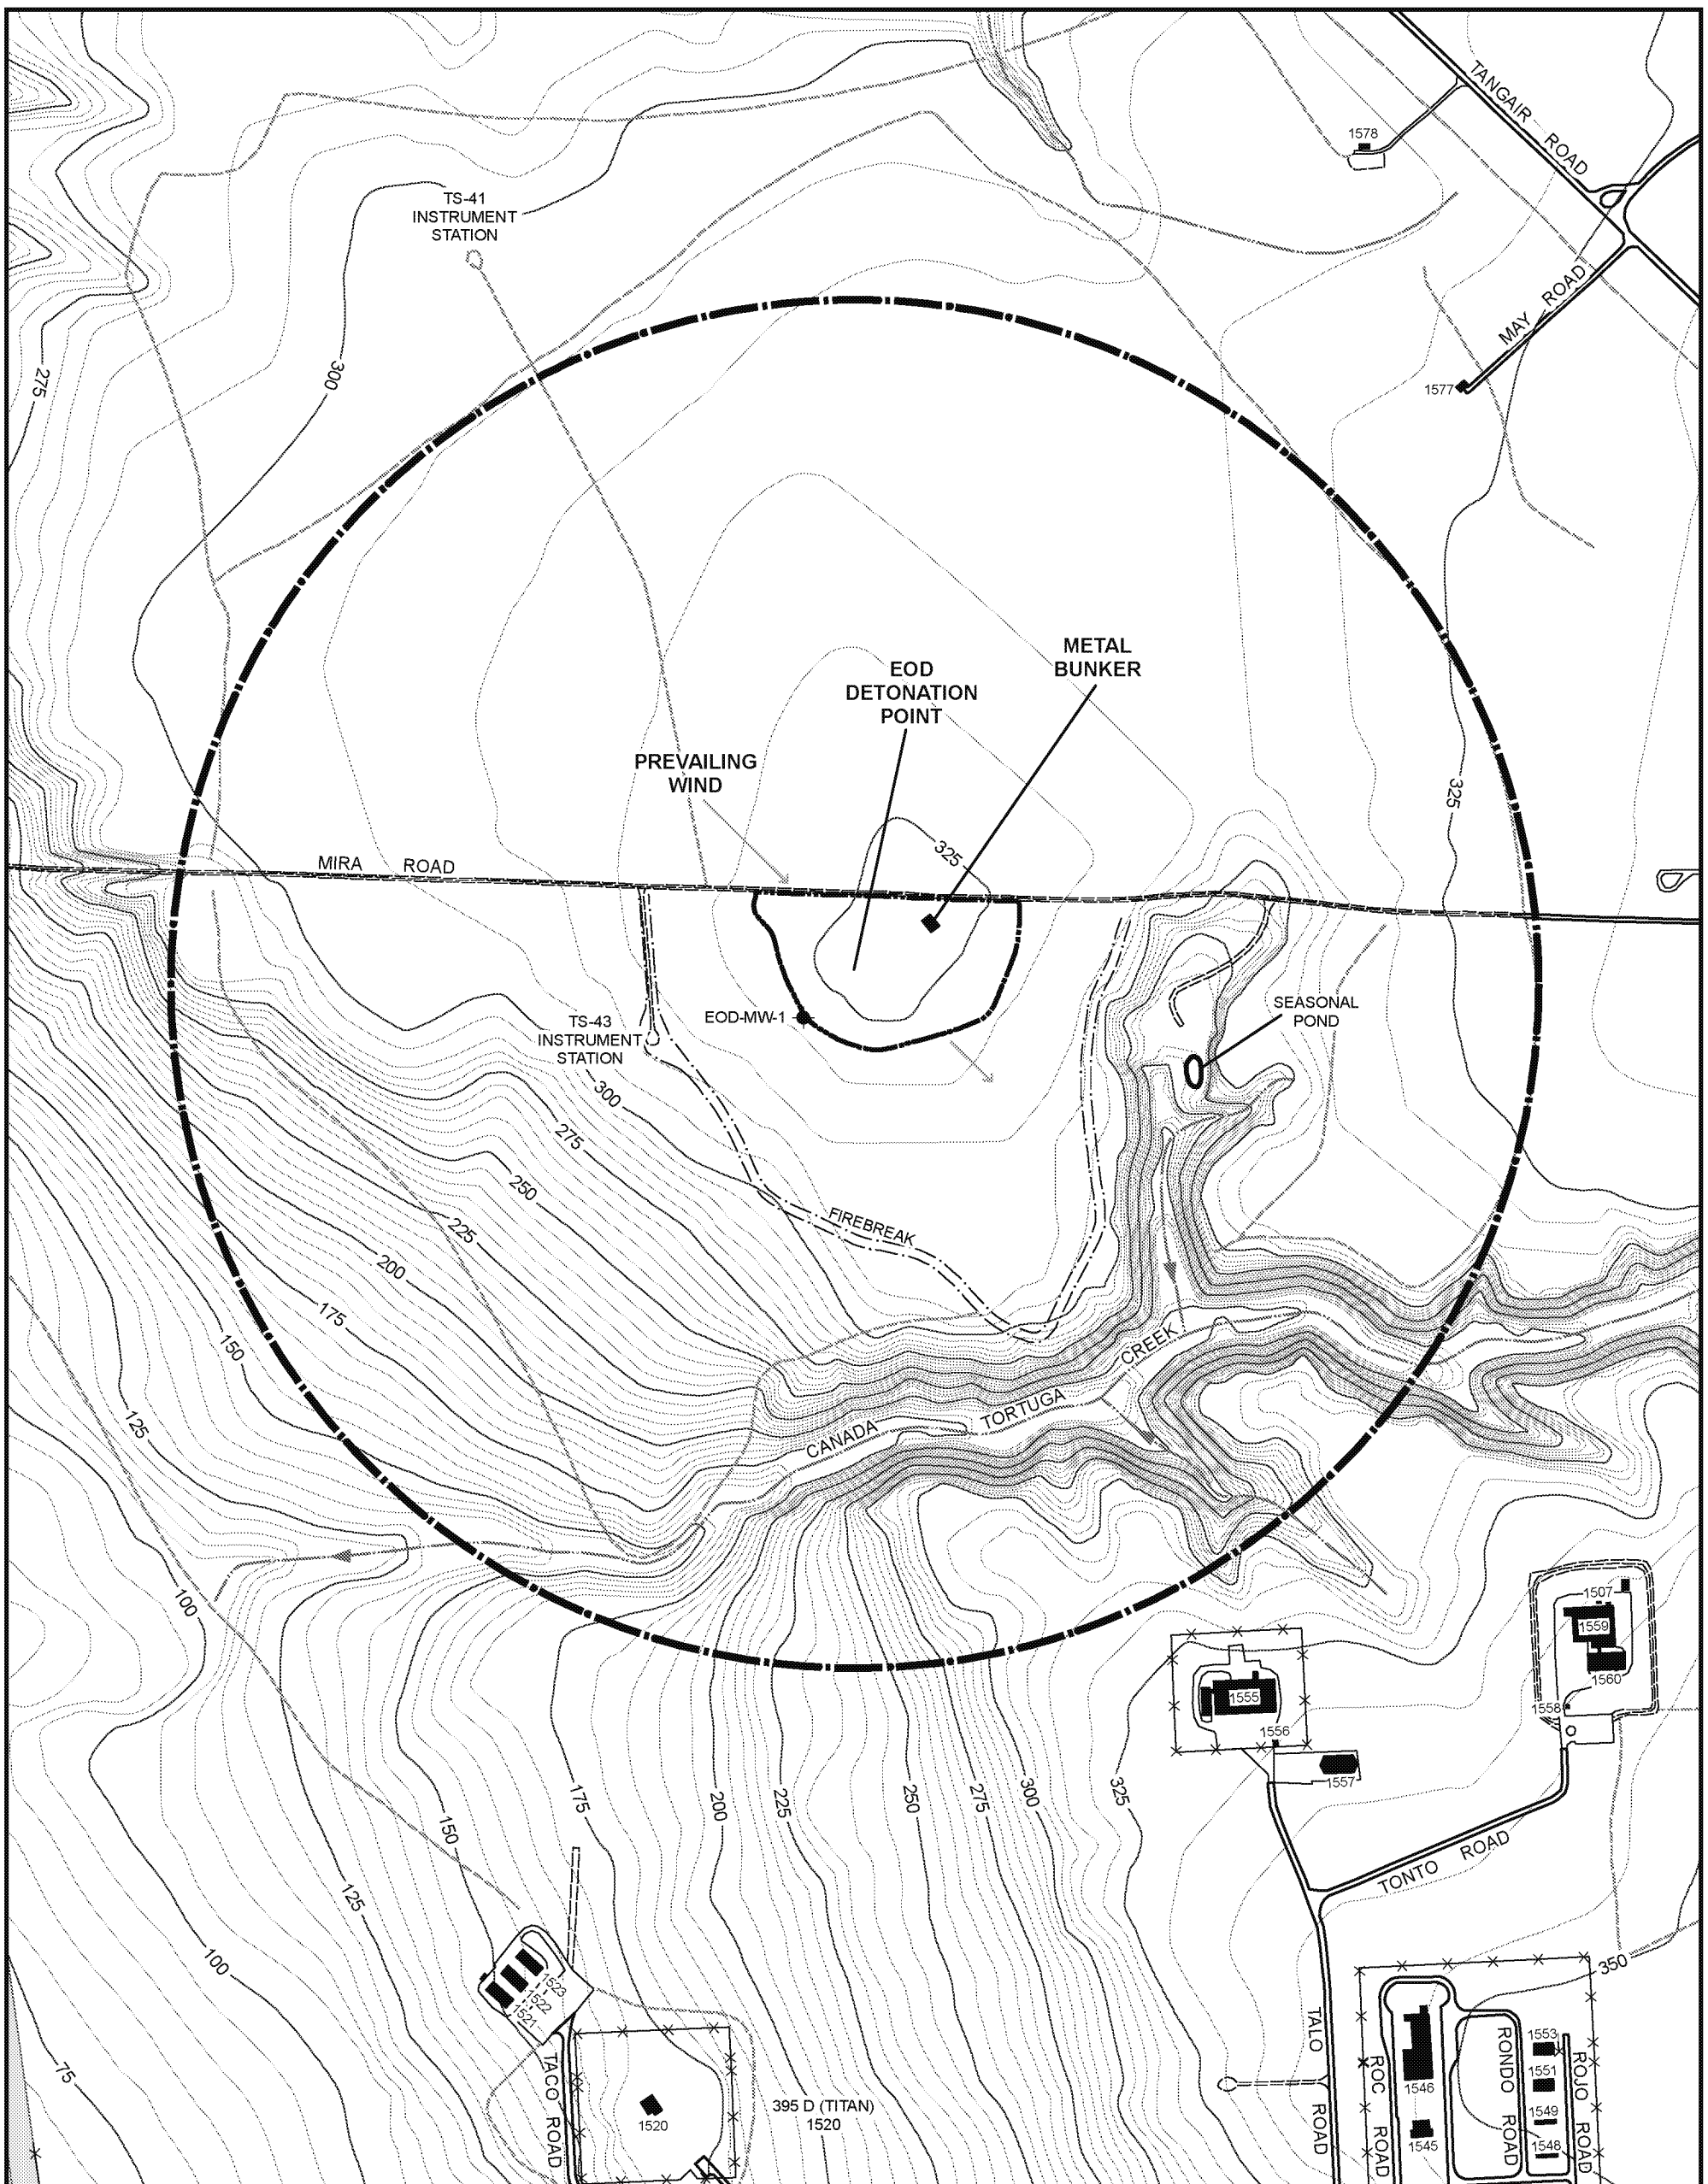

LEGEND

- 200 — CONTOUR OR GROUND SURFACE ELEVATIONS IN FEET ABOVE MSL (5-FOOT INTERVALS) (NAVD 1988)
- RAILROAD
- FENCE
- PAVED ROAD OR STREET
- DIRT ROAD
- 1560 BUILDING
- DRAINAGE ROUTE AND FLOW DIRECTION
- APPROXIMATE BOUNDARY OF GRADED AREA
- 2,500' EOD RANGE BOUNDARY
- EOD-MW-1 GROUNDWATER MONITORING WELL

N W E S

0 150 300 600 900 Feet

1 inch = 600 feet

UNITED STATES AIR FORCE
VANDENBERG AIR FORCE BASE

Contract Number GS10F0059N, Delivery Order Number FA8903-15-F-0023

EOD RANGE
SITE PLAN

CAPE

24 Executive Park, Suite 200
Irvine, CA 92614

FIGURE
2