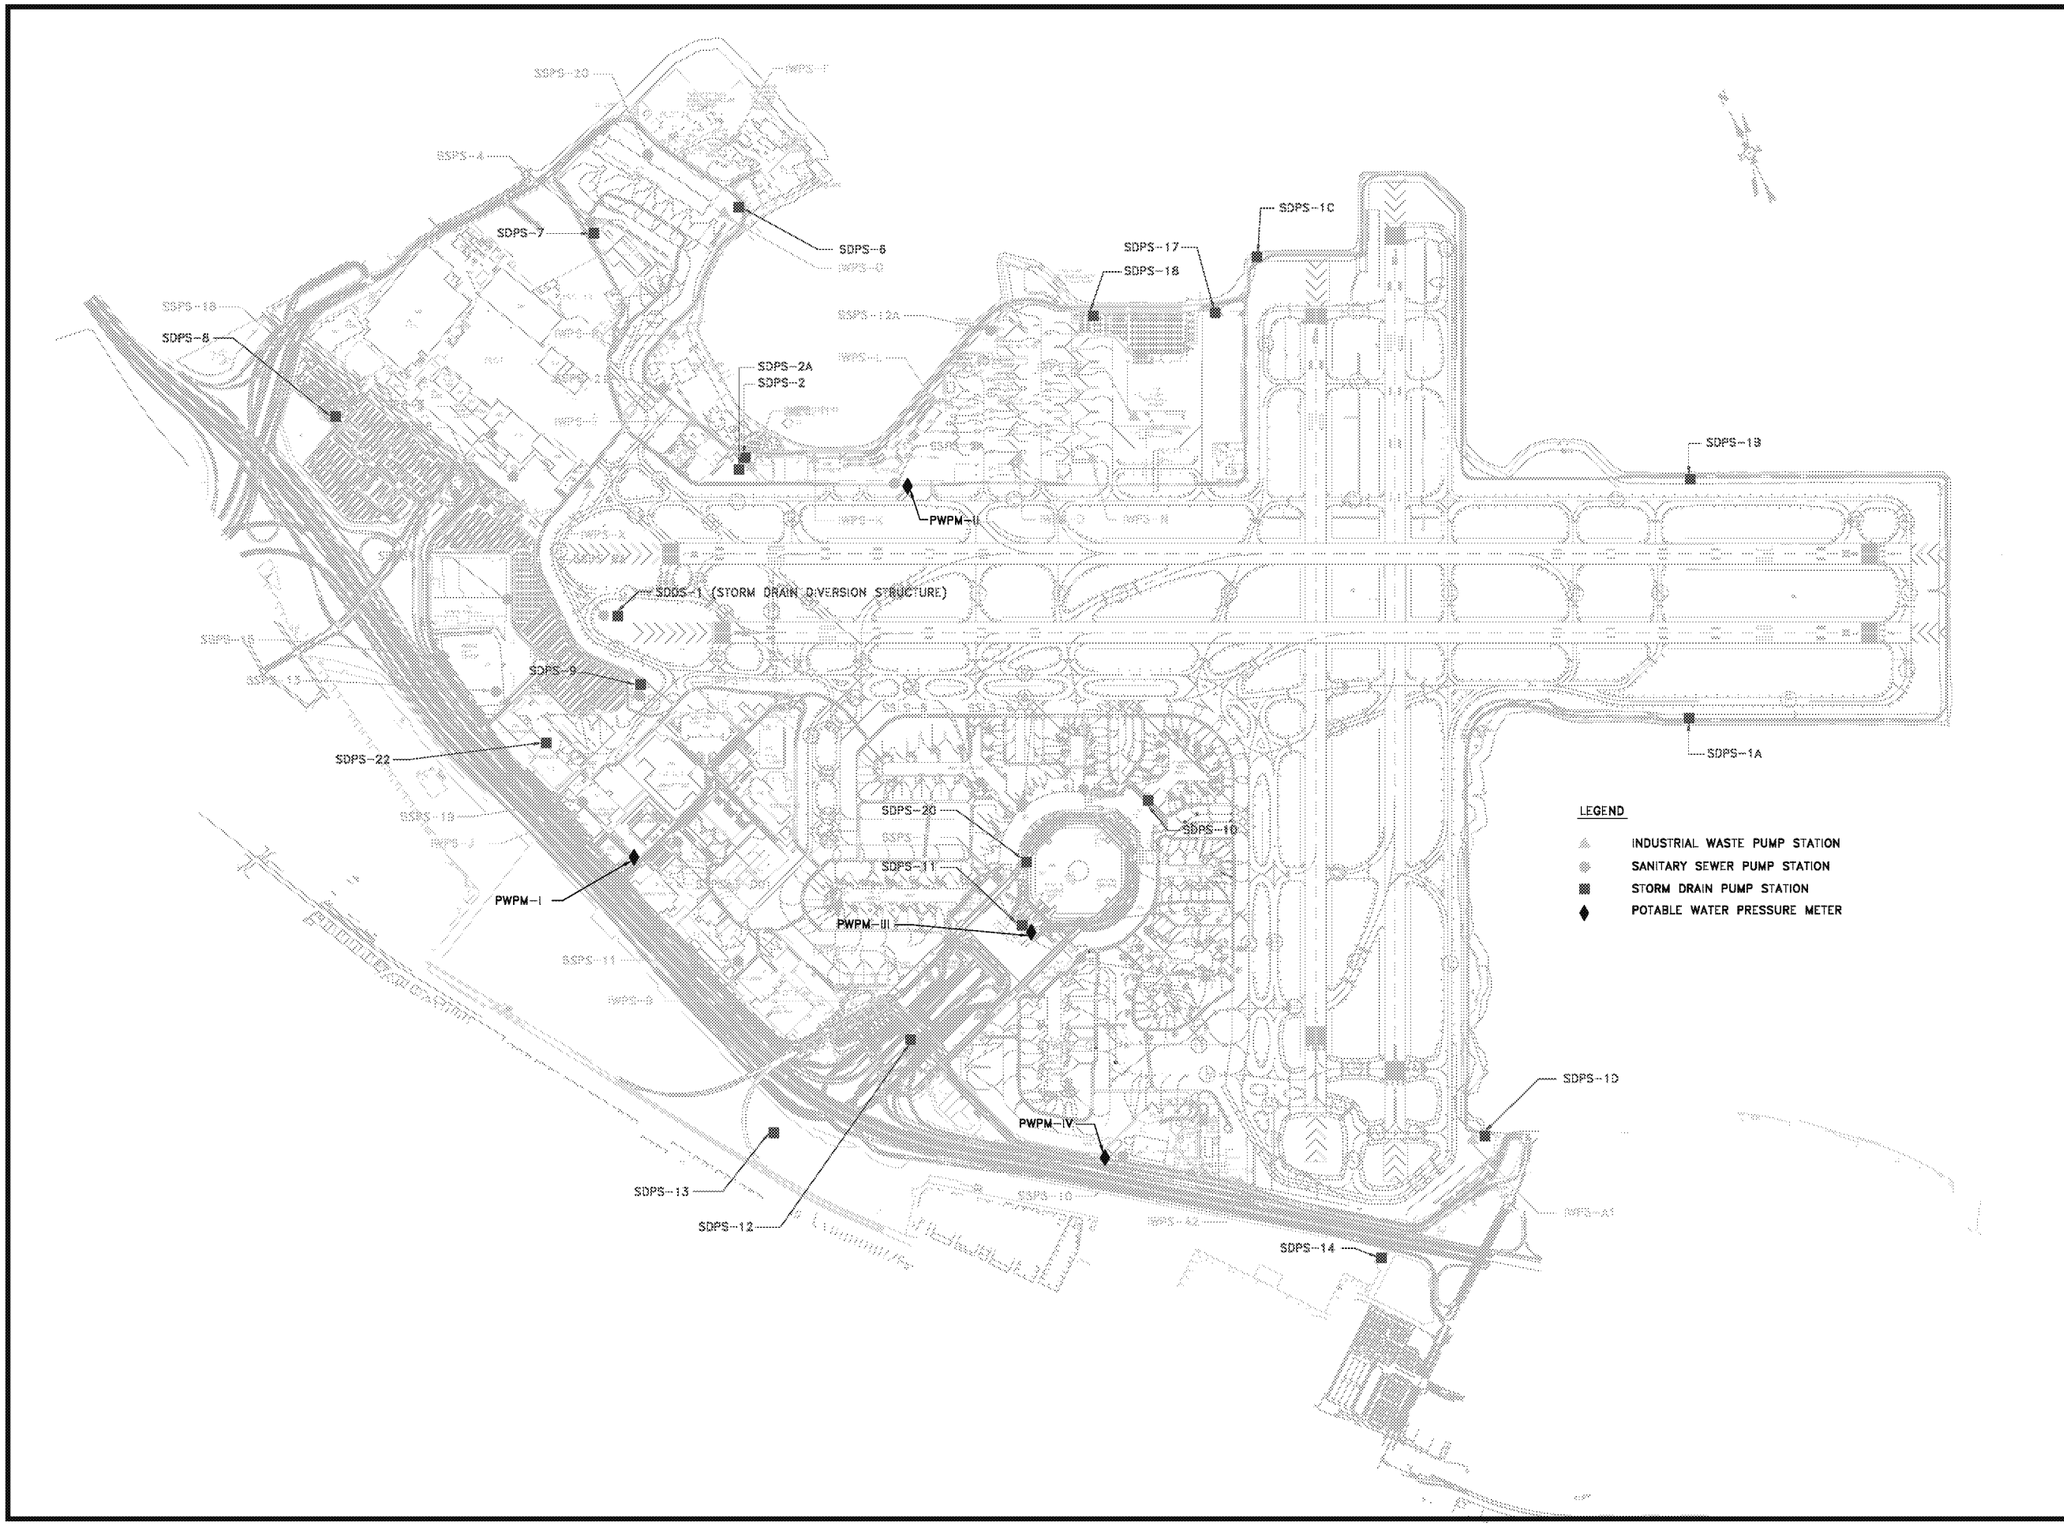

SFO

San Francisco International Airport

Key Map

NO.	DATE	DESCRIPTION	BY

REVISIONS

CONTRACT NO.

SFO

PROJECT TITLE

PUMP STATION & PRESSURE METER LOCATION MAP

SHEET TITLE

DESIGN AND CONSTRUCTION UTILITY ENGINEERING

ENGINEER SEAL

1.00 0.50 0 1.00 2.00 INCHES

APPROVED: DEPUTY AIRPORT DIRECTOR

APPROVED: PRINCIPAL ENGINEER

APPROVED:

DESIGNED BY:	CHECKED BY:	
DRAWN BY: C. YEE	DATE: 12 SEPTEMBER 2014	
SCALE: REFERENCE ONLY	SIZE D	REVISION 0
SHEET NUMBER		SEQUENCE NUMBER 1 of 1

Copyright 2014 by the City and County of San Francisco. These construction documents are the sole property of the City and County of San Francisco and are protected by the Copyright Act. Any reproduction, publication, or use by any method, in whole or in part, without the express written consent of the San Francisco Airport Commission is prohibited.