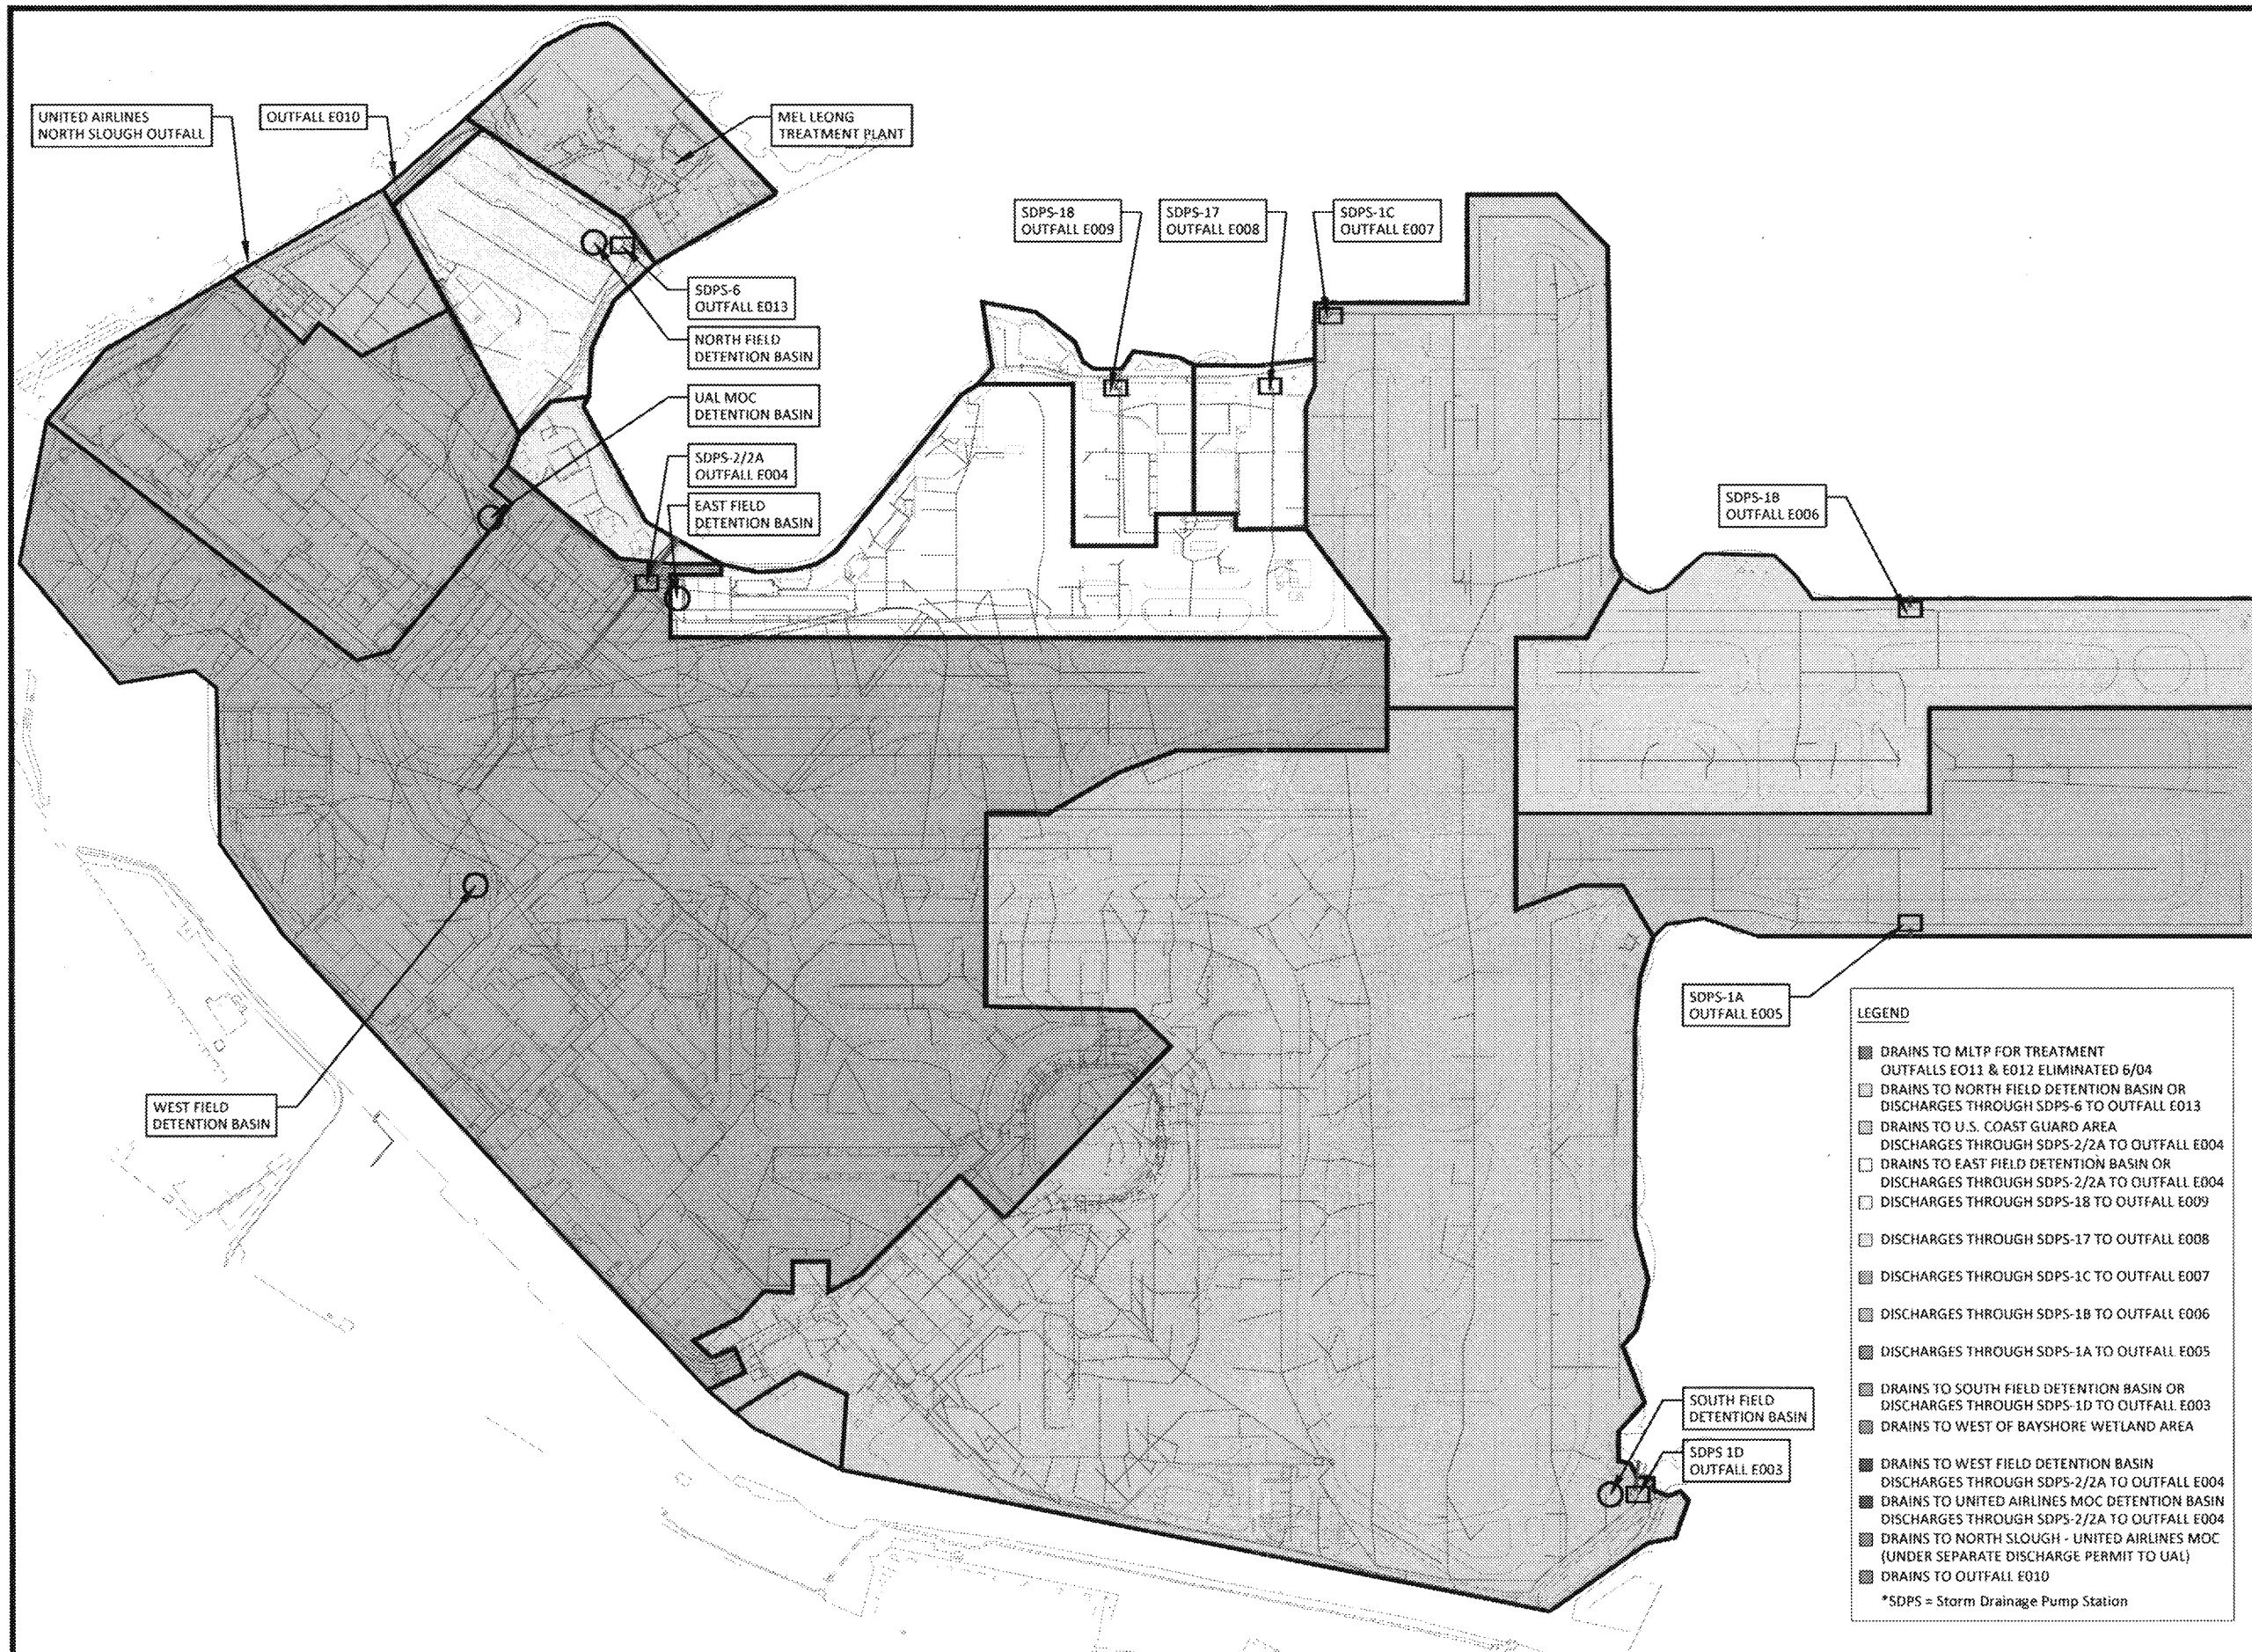

SFO

San Francisco International Airport

Key Map

NO.	DATE	DESCRIPTION	BY
		REVISIONS	

CONTRACT NO. IW SWPPP 2015

PROJECT TITLE: STORM WATER POLLUTION PREVENTION PLAN

SHEET TITLE: DRAINAGE AREAS & STORM WATER OUTFALLS MAP

ENGINEER SEAL

1.00 0.50 0 1.00 2.00 INCHES

APPROVED: DEPUTY AIRPORT DIRECTOR

APPROVED: PRINCIPAL ENGINEER

APPROVED:

DESIGNED BY: | CHECKED BY:

DRAWN BY: C. YEE | DATE: 7 JULY 2015

SCALE: NONE | SIZE: D | REVISION: 0

SHEET NUMBER: FIG D-3 | SEQUENCE NUMBER: 4 of 15

X:\AE Utility\SWPPP\2014 Attachment D\Fig D-3 Drainage Outfalls.dwg

FOR REFERENCE ONLY

Copyright 2015 by the City and County of San Francisco and are protected by the Copyright Act. Any reproduction, publication, or use by any method, in whole or in part, without the express written consent of the San Francisco Airport Commission is prohibited.

ED_002022B_00027908-00001

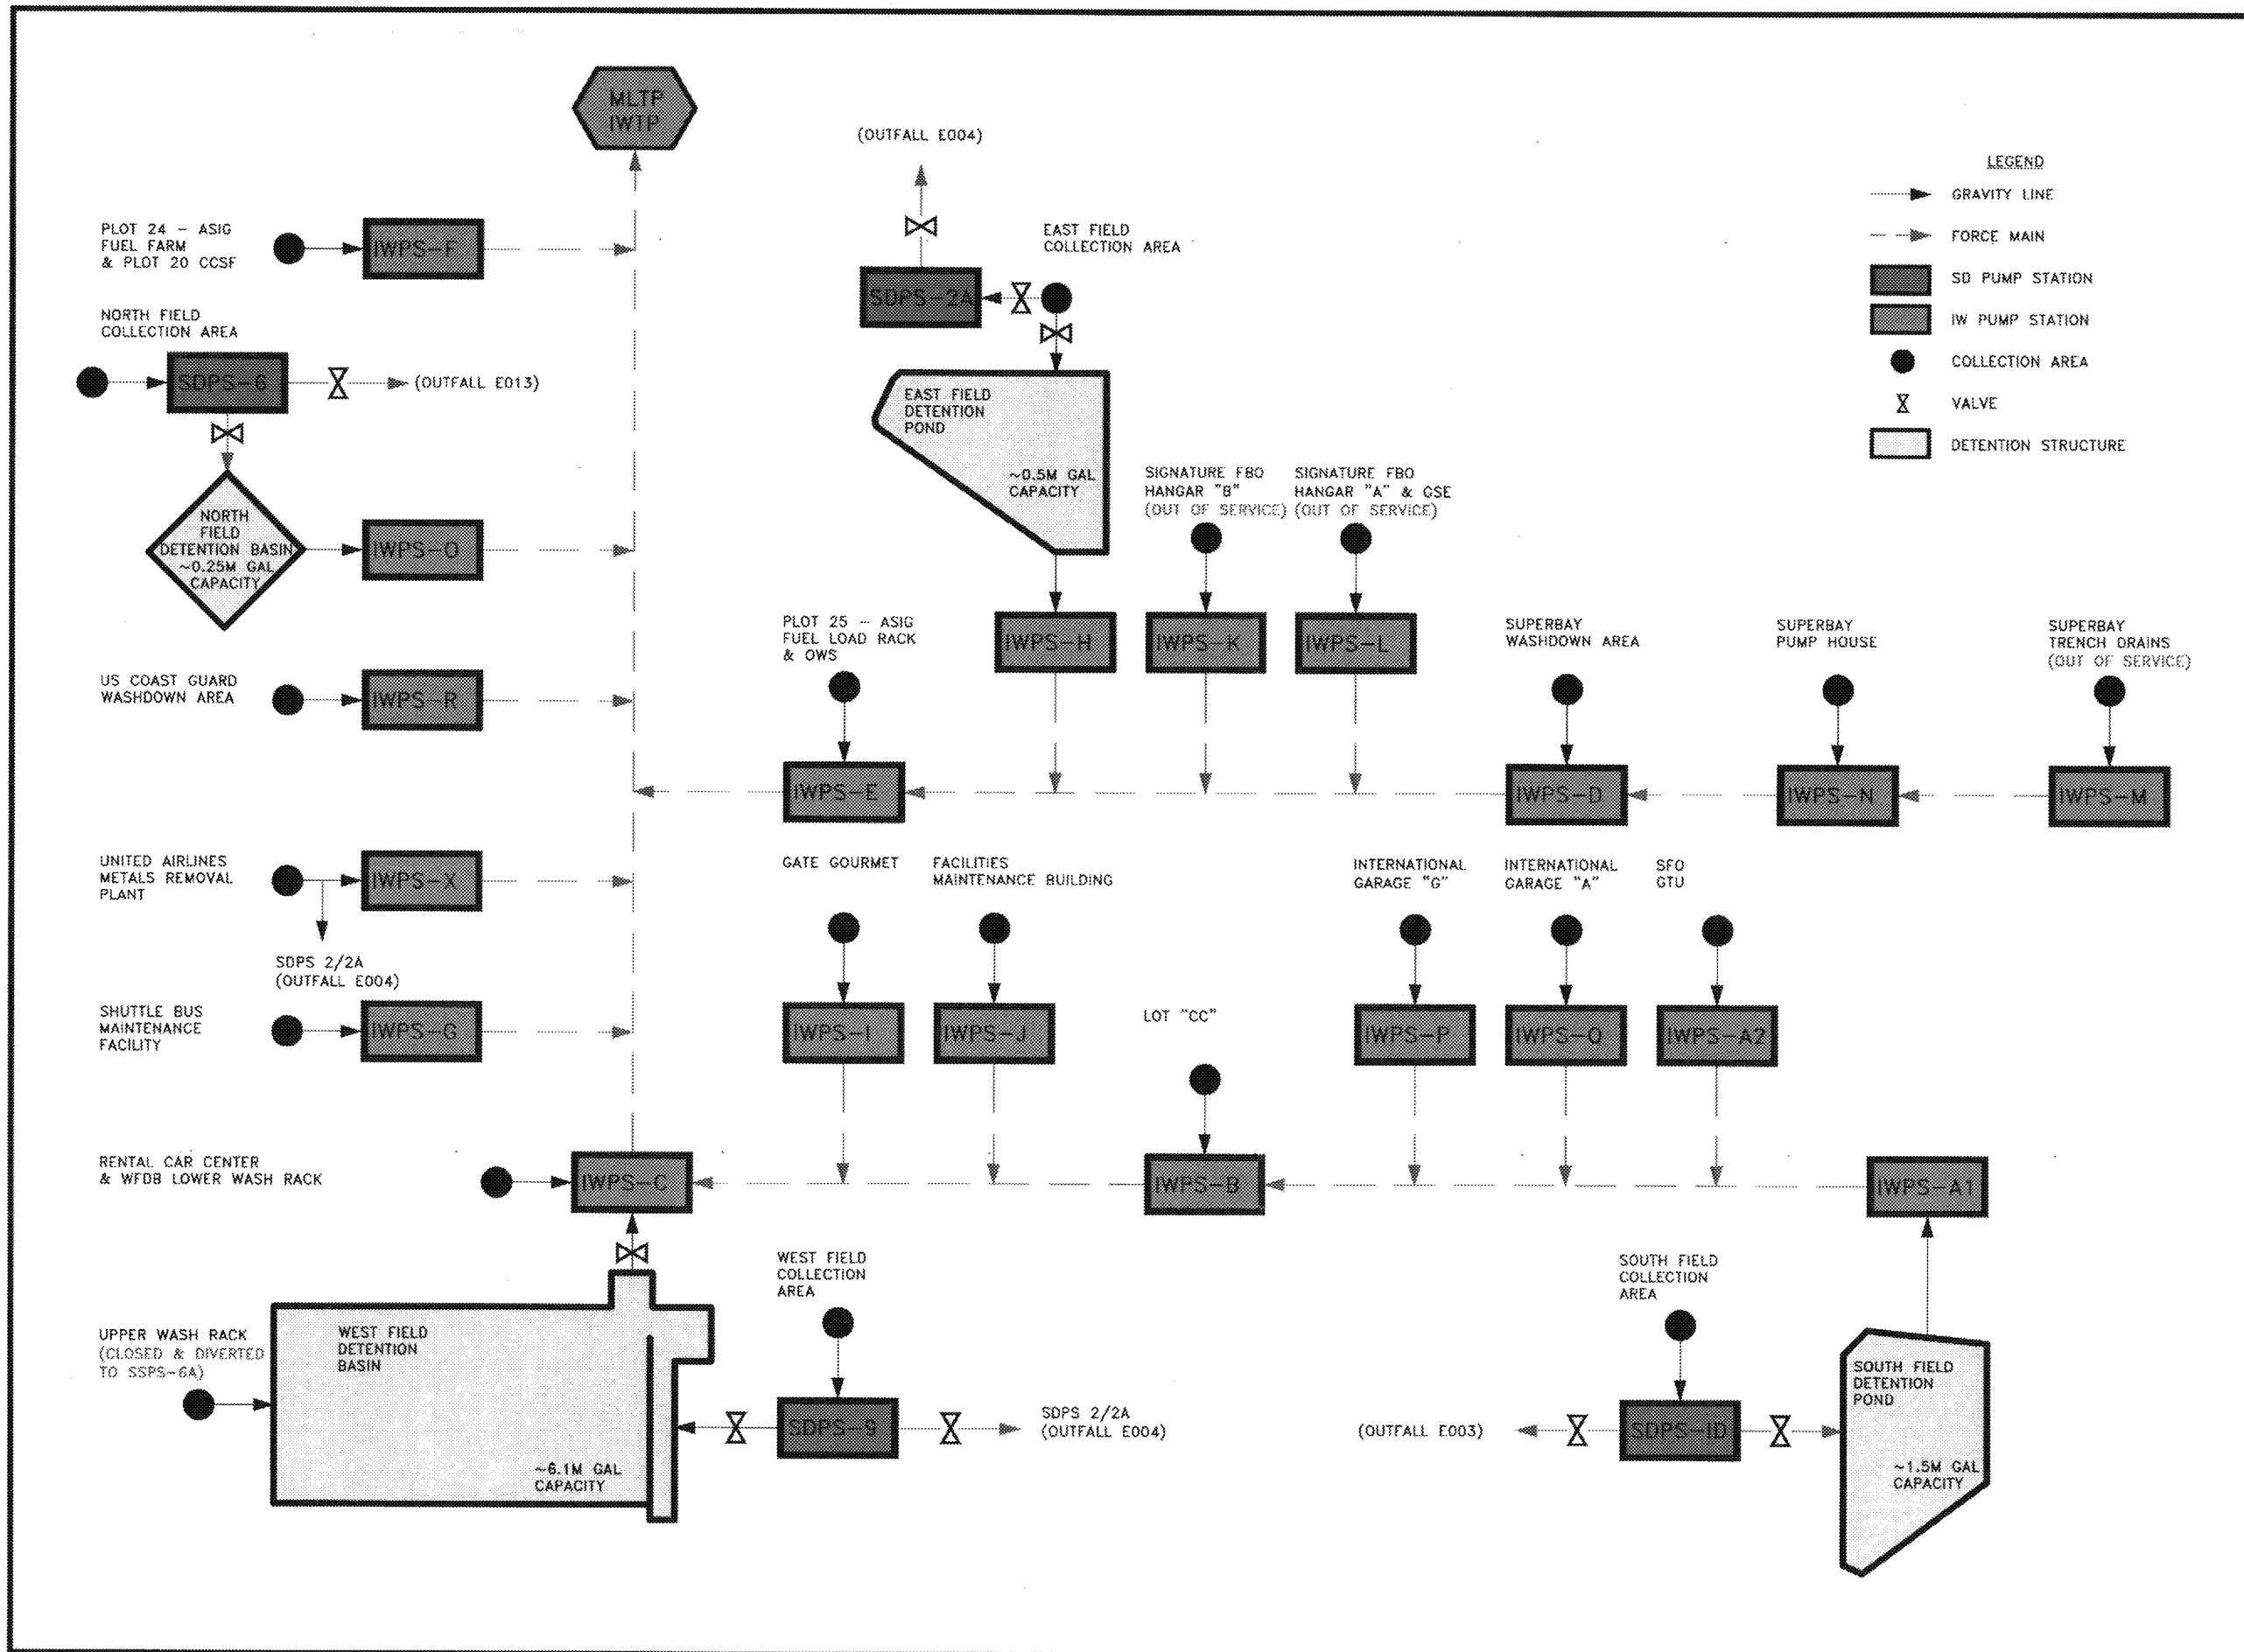

SFO
San Francisco International Airport

Key Map

NO.	DATE	DESCRIPTION	BY
		REVISIONS	

CONTRACT NO. IW SWPPP 2014

PROJECT TITLE: STORM WATER POLLUTION PREVENTION PLAN

SHEET TITLE: FIRST FLUSH COLLECTION SYSTEM SCHEMATIC

ENGINEER SEAL

1.00 0.50 0 1.00 2.00 INCHES

APPROVED: DEPUTY AIRPORT DIRECTOR
APPROVED: PRINCIPAL ENGINEER
APPROVED:

DESIGNED BY: | CHECKED BY:
DRAWN BY: C. YEE | DATE: 30 SEPTEMBER 2014
SCALE: NONE | SIZE: D | REVISION: 0
SHEET NUMBER: FIG D-4 | SEQUENCE NUMBER: 5 of 15

X:\AE\Utility\SWPPP\SWPPP\2014 Attachment D\Fig D-4 IW Sys.dwg

FOR REFERENCE ONLY

Copyright 2014 by the City and County of San Francisco. These construction documents are the sole property of the City and County of San Francisco and are protected by the Copyright Act. Any reproduction, publication, or use by any method, in whole or in part, without the express written consent of the San Francisco Airport Commission is prohibited.

STORM DRAIN PUMP STATION SCHEMATIC

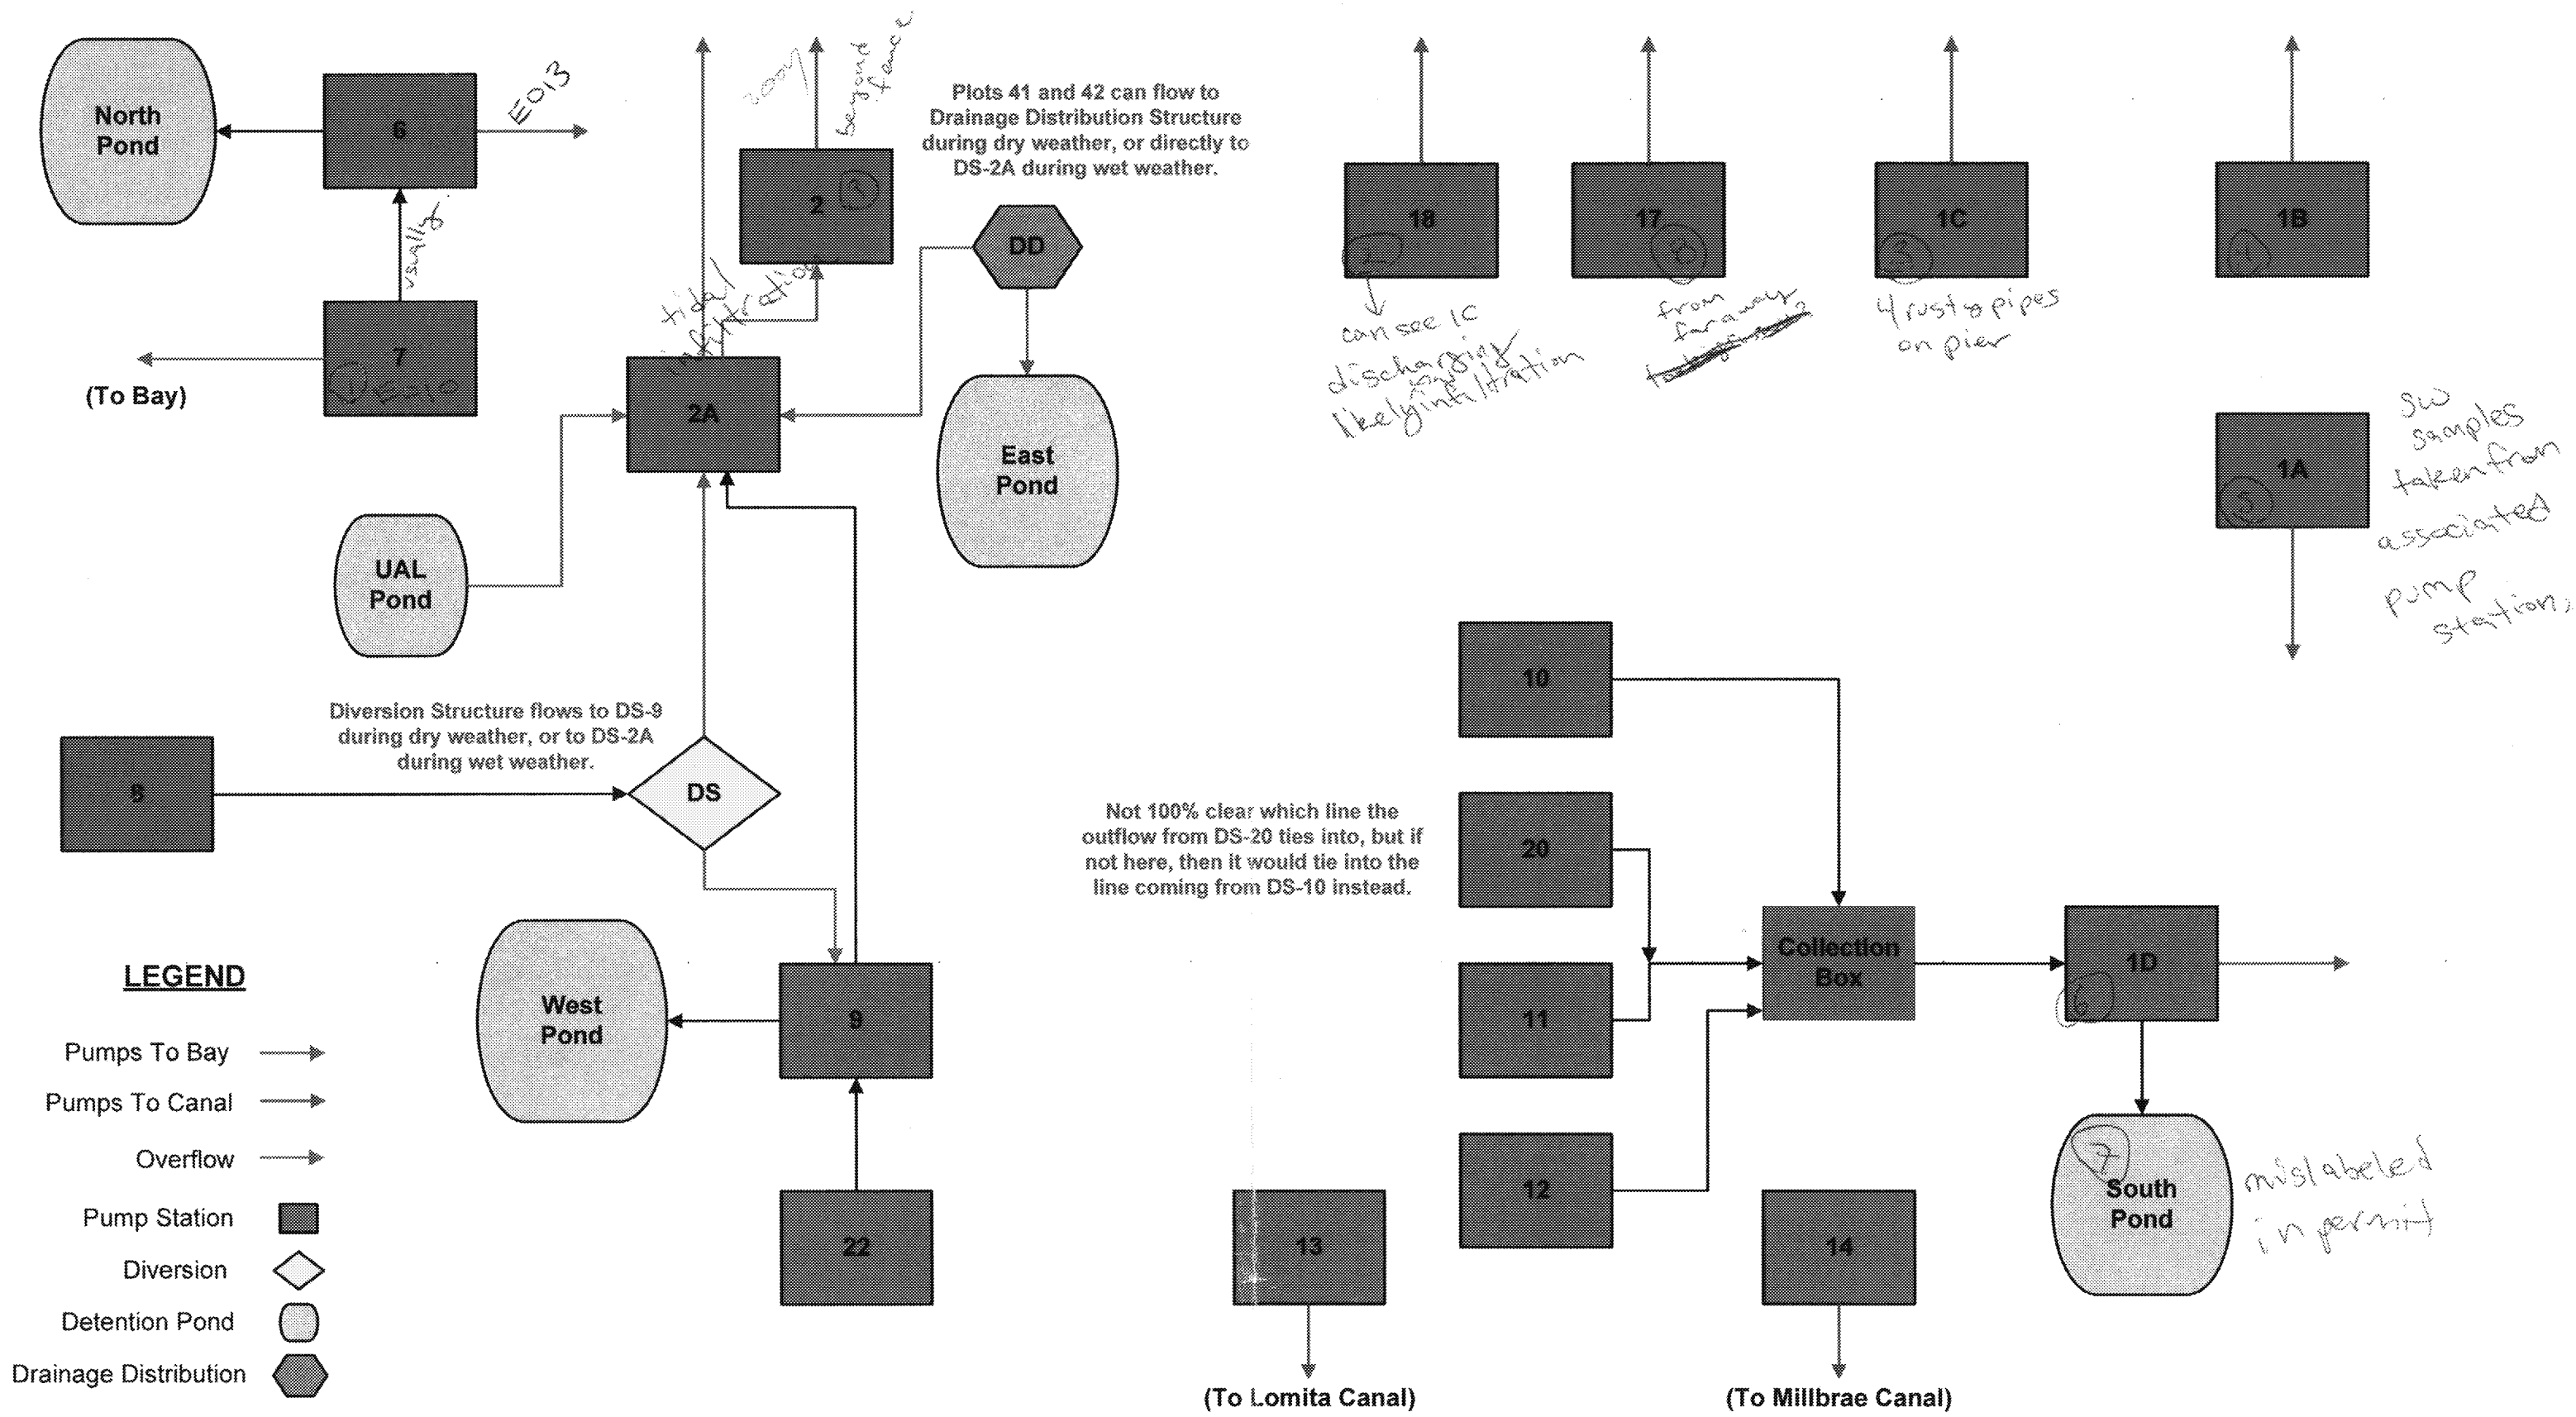

ED_002022B_00027908-00003

SANITARY PUMP STATION SCHEMATIC

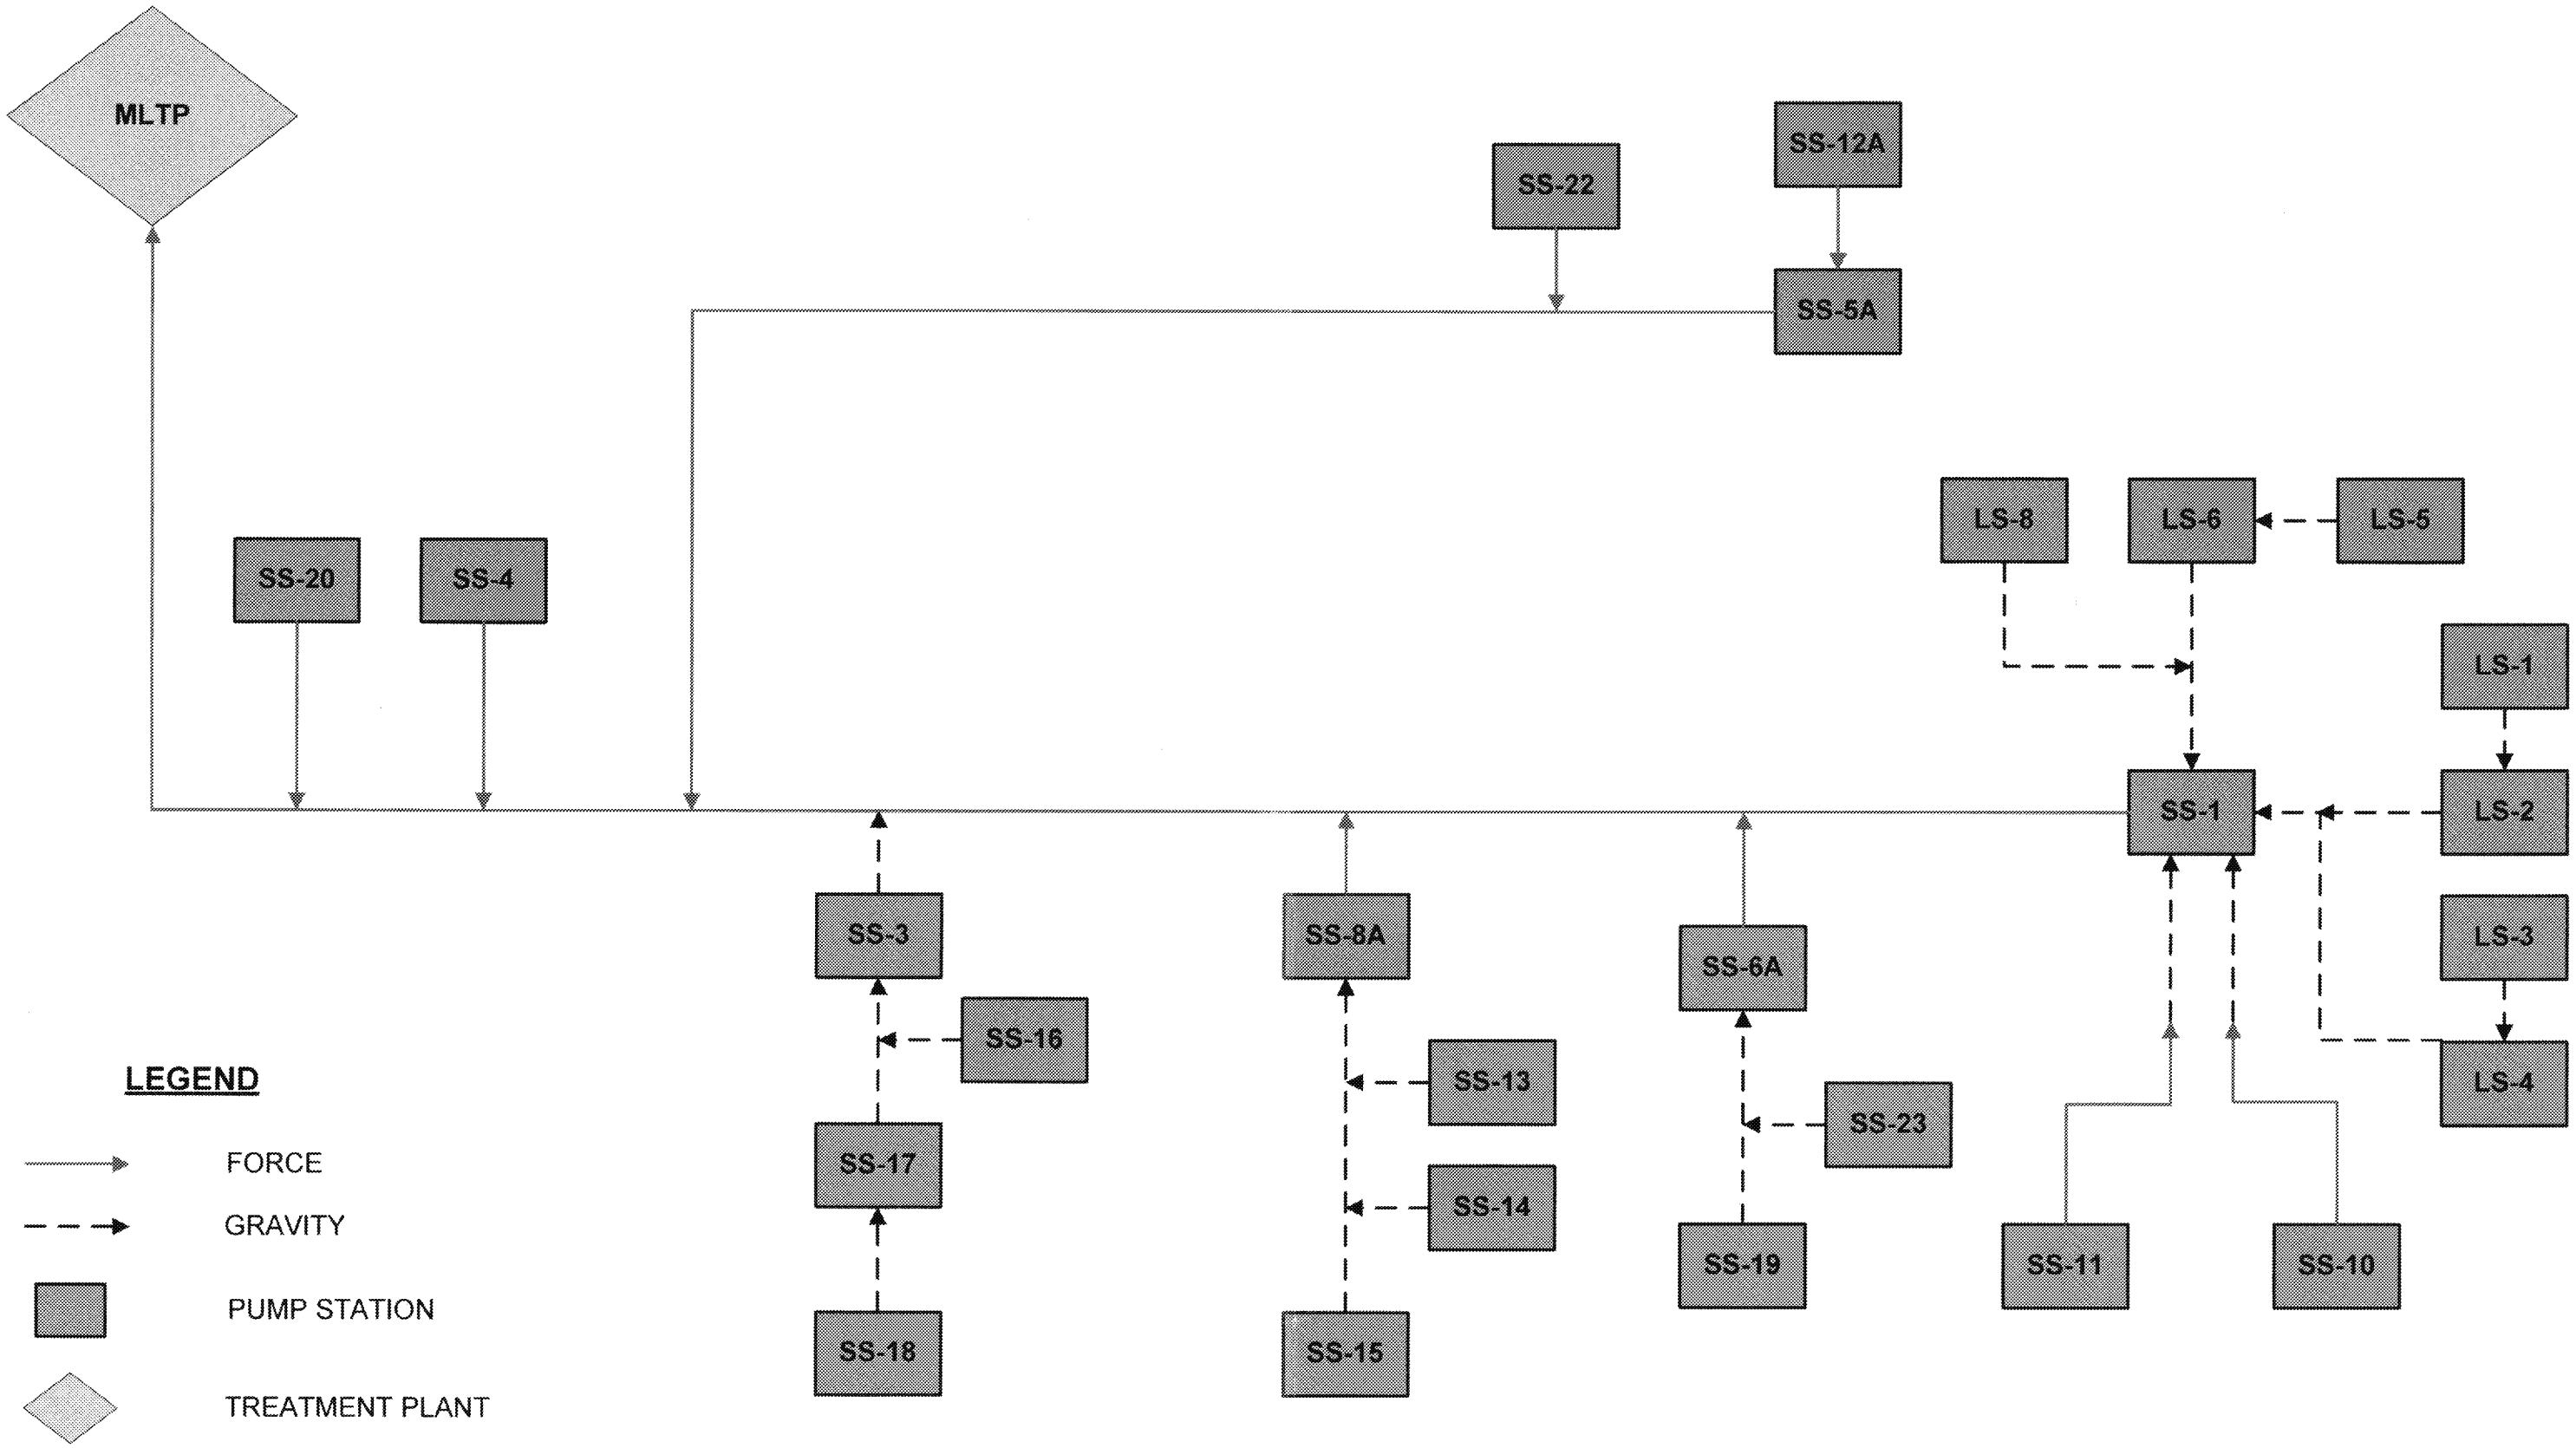

ED_002022B_00027908-00004