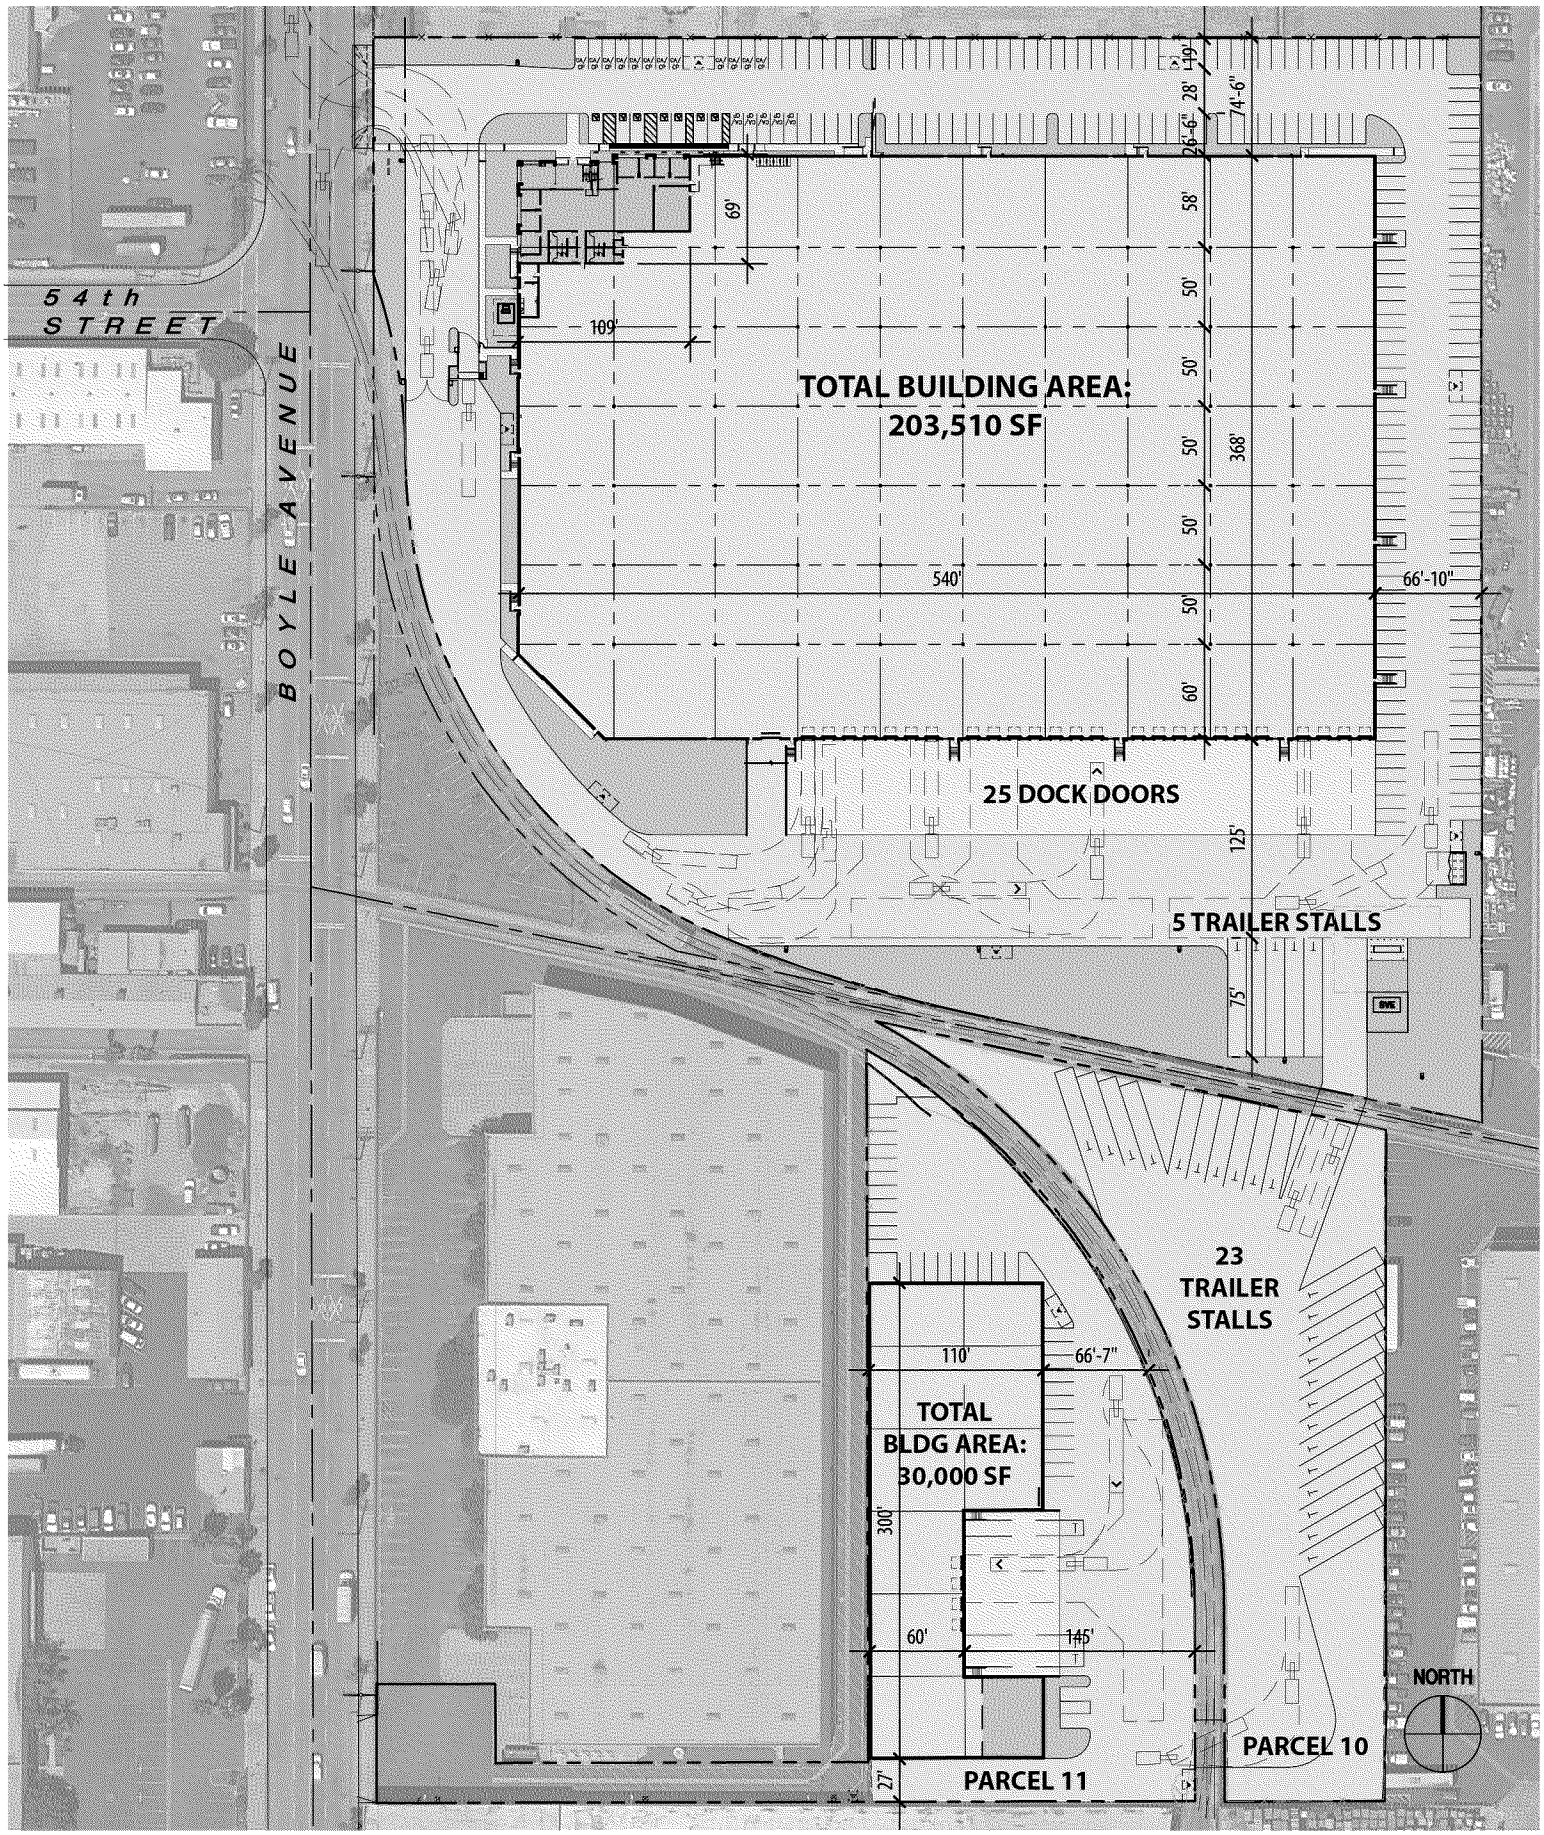

Preliminary - Subject to Change

PARCELS 10 & 11 - OPTION C

FRUITLAND & BOYLE WAREHOUSE, VERNON CA

GAA ARCHITECTS
8811 Research Drive,
Suite 200,
Irvine, CA 92618
T 949 474 1775
www.GAAarchitects.com

PROJECT NO.: XRP001.01
DATE: 8/19/2015
SCALE: N.T.S.