R:\CAD\acad\CADD\00040\00041949-CBS.Compton_CA\CAD\00041949-D08.dwg 3/4/2014 2:45 PM Usrz01165

D

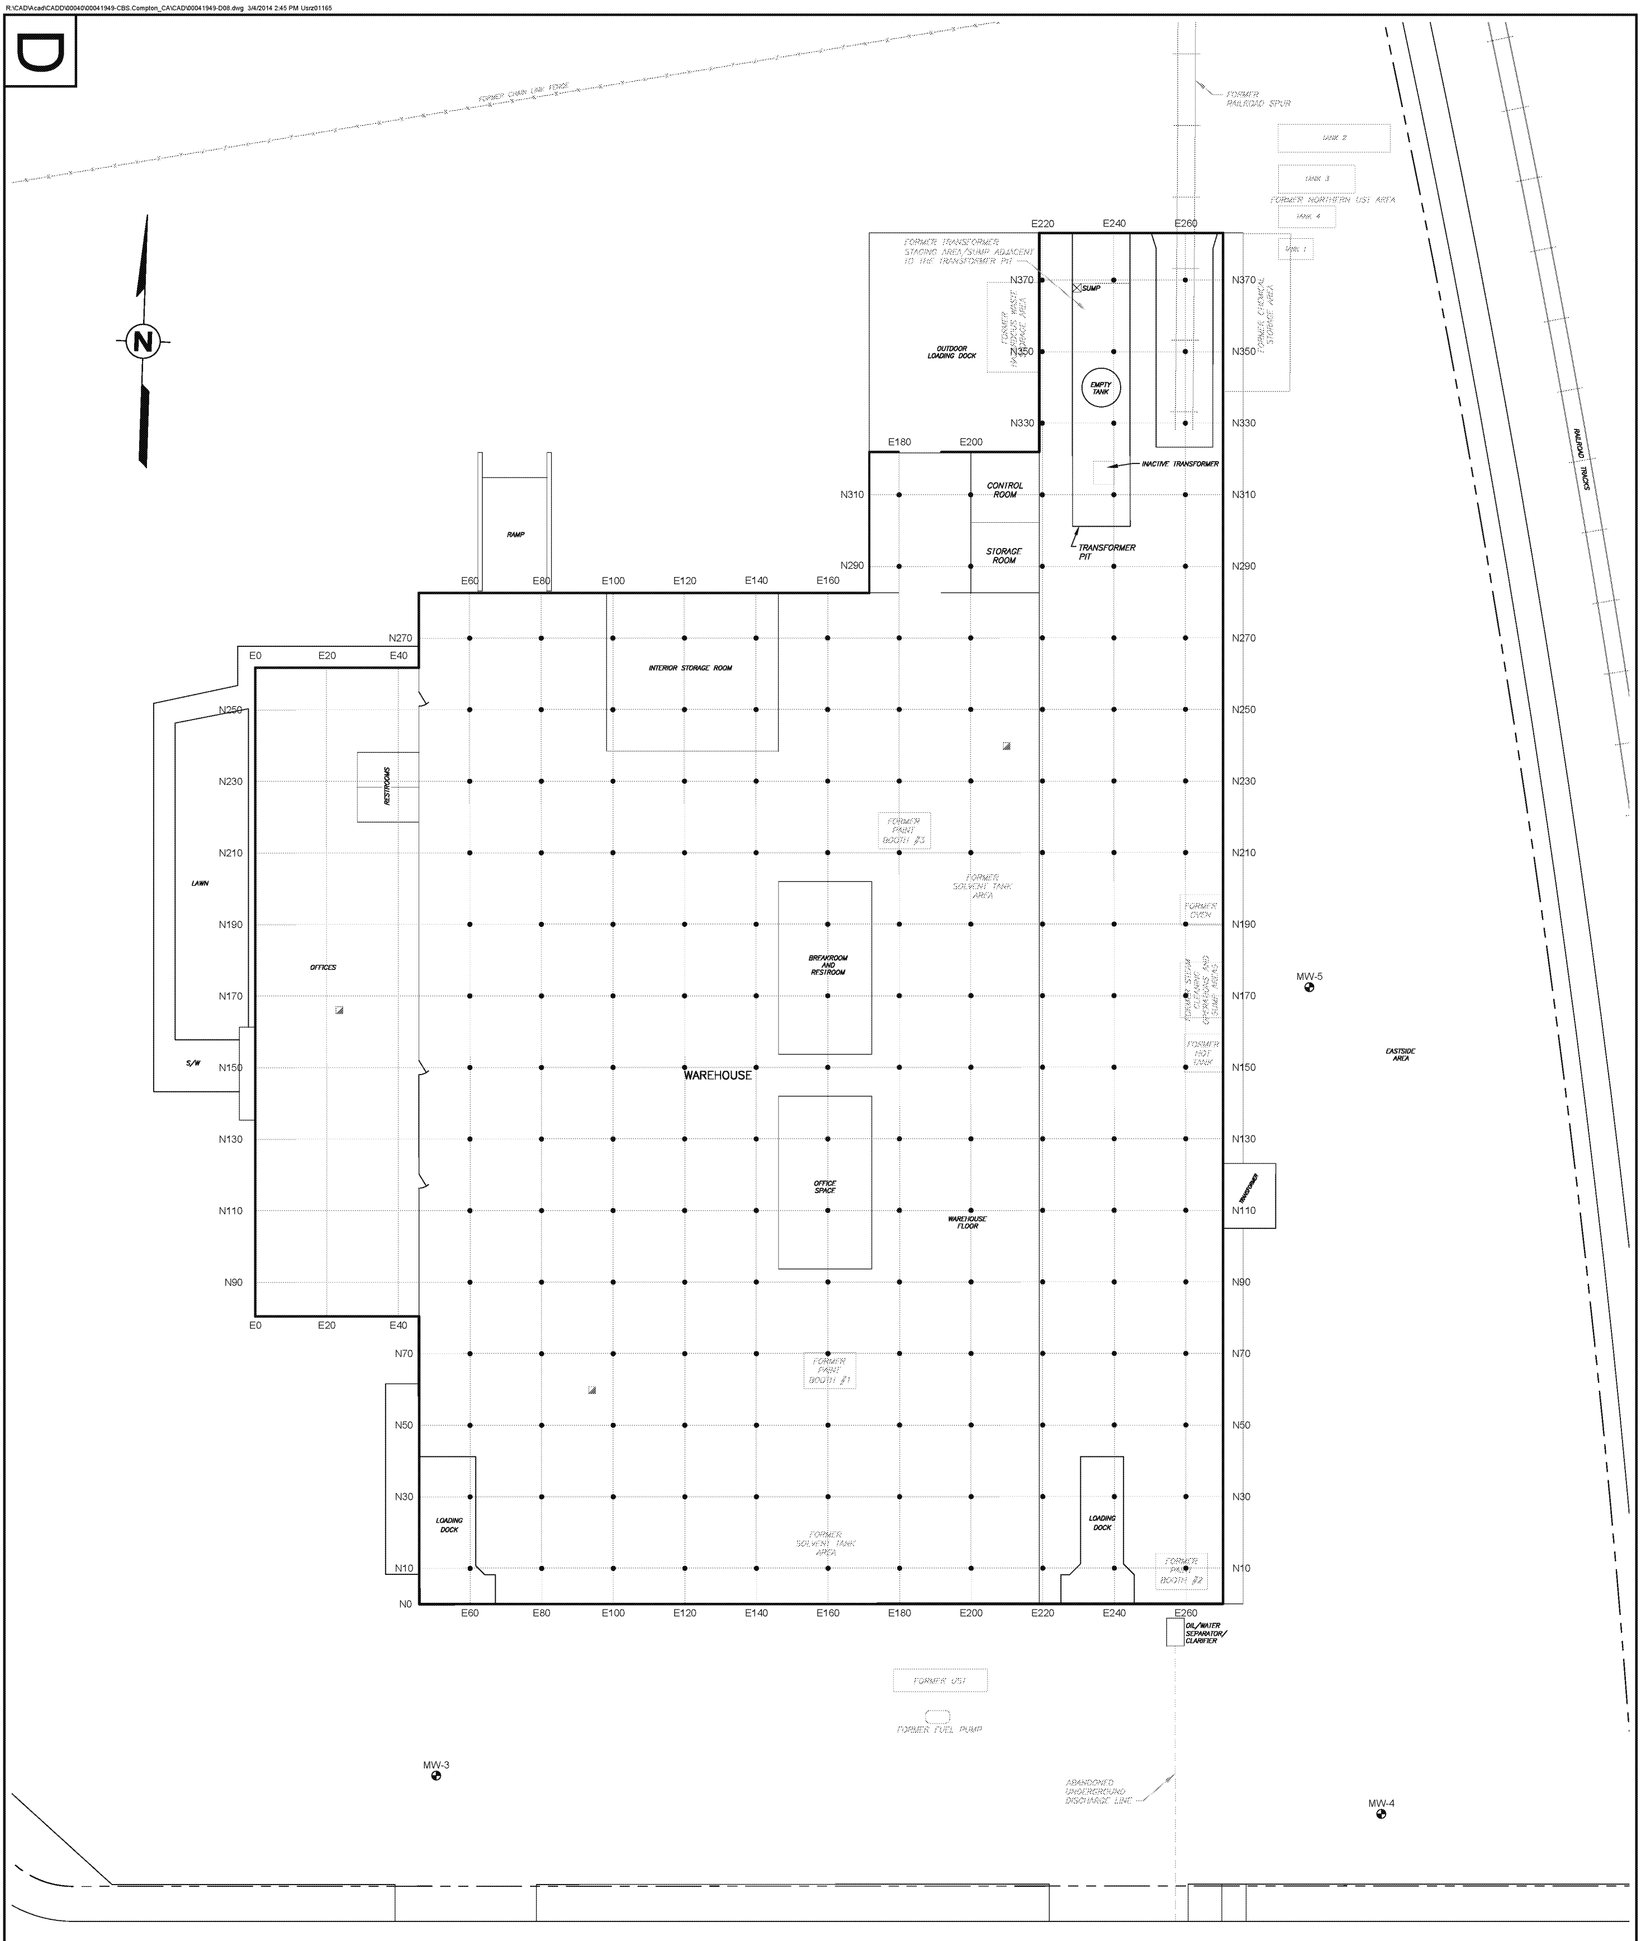

EAST HARCOURT STREET

THE ORIGINAL VERSION OF THIS DRAWING IS IN COLOR. BLACK & WHITE REPRODUCTION MAY NOT ACCURATELY DEPICT CERTAIN INFORMATION.

20 10 0 20 40
SCALE, FEET

LEGEND

- PROPOSED AIR MONITORING LOCATION
- PROPOSED BULK CONCRETE SAMPLE LOCATION
- MW-4 MONITORING WELL
- PROPERTY LINE
- ROADWAY CENTER LINE

NOTES:

1. SAMPLE LOCATIONS ARE APPROXIMATE AND MAY BE ADJUSTED IN THE FIELD BASED ON IMMOVABLE OBSTRUCTIONS OR ONGOING FACILITY OPERATIONS.
2. PRE–CLEANING SAMPLES WILL INCLUDE:
   - AIR MONITORING AT 3 LOCATIONS.
   - UP TO 10 BULK DUST SAMPLES FROM PERCH SURFACES OF THE BUILDING.
   - ONE SEDIMENT SAMPLE FROM EACH FLOOR DRAIN.
   - ONE SAMPLE OF SUSPECTED GALBESTOS (IF PRESENT).
3. TWO INTERIM AIR MONITORING EVENTS WILL BE CONDUCTED AT ONE OFFICE AREA LOCATION AND TWO WAREHOUSE LOCATIONS – ONE WITHIN THE WORK AREA AND ONE OUTSIDE THE WORK AREA
4. POST–CLEANING SAMPLES WILL INCLUDE:
   - AIR MONITORING AT 3 LOCATIONS.
   - UP TO 100 WIPE SAMPLES OF CLEANED NON–POROUS SURFACES.
   - BULK CONCRETE SAMPLES FROM THE 20–FOOT GRID NODES SHOWN.
   - ONE SAMPLE PER 400 SQUARE FEET OF CONCRETE/MASONRY VERTICAL SURFACES (ONE MINIMUM PER FACE).

REFERENCE:

GOOGLE EARTH AERIAL PHOTOGRAPH, IMAGERY DATE MARCH 7, 2011.

Drawing Number
00041949–D08

FIGURE 1

WSP

WSP USA Corp.
750 Holiday Drive, Suite 410
Pittsburgh, Pennsylvania 15220
(412) 604-1040
www.wspenvironmental.com/usa

SAMPLE LOCATIONS

FORMER WESTINGHOUSE EQUIPMENT REPAIR FACILITY
RANCHO DOMINGUEZ, CALIFORNIA

PREPARED FOR
CBS CORPORATION
PITTSBURGH, PENNSYLVANIA

DRAWN BY	RAZ 02/27/2014
CHECKED	
APPROVED	

PROPERTY OF WSP USA CORP.
IMPORTANT: THIS DRAWING PRINT IS LOANED FOR MUTUAL ASSISTANCE AND AS SUCH IS SUBJECT TO RECALL AT ANY TIME. INFORMATION CONTAINED HEREON AND TO BE INCLUDED IN ANY REPRODUCTION IN ANY FORM FOR THE BENEFIT OF PARTIES OTHER THAN NECESSARY SUBCONTRACTORS AND SUPPLIERS WITHOUT THE WRITTEN CONSENT OF WSP USA CORP.

NOTICE: THIS DRAWING HAS BEEN PREPARED UNDER THE DIRECTION OF A LICENSED PROFESSIONAL ENGINEER. IT IS A VIOLATION OF STATE LAW FOR ANY PERSONS, UNLESS ACTING UNDER THE DIRECTION OF A LICENSED PROFESSIONAL ENGINEER, TO ALTER THIS DOCUMENT IN ANY WAY.

SEAL

DATE

REVISIONS

REV	DESCRIPTION		
1	Revised:	Chkd:	Appr.:
2	Revised:	Chkd:	Appr.:
3	Revised:	Chkd:	Appr.:

ED_002285B_00000025-00001