R:\CAD\cad\CADD\00040\00041949-CBS.Compton_CA\CAD\00041949-D32.dwg 5/22/2015 3:06 PM Usro01165

D

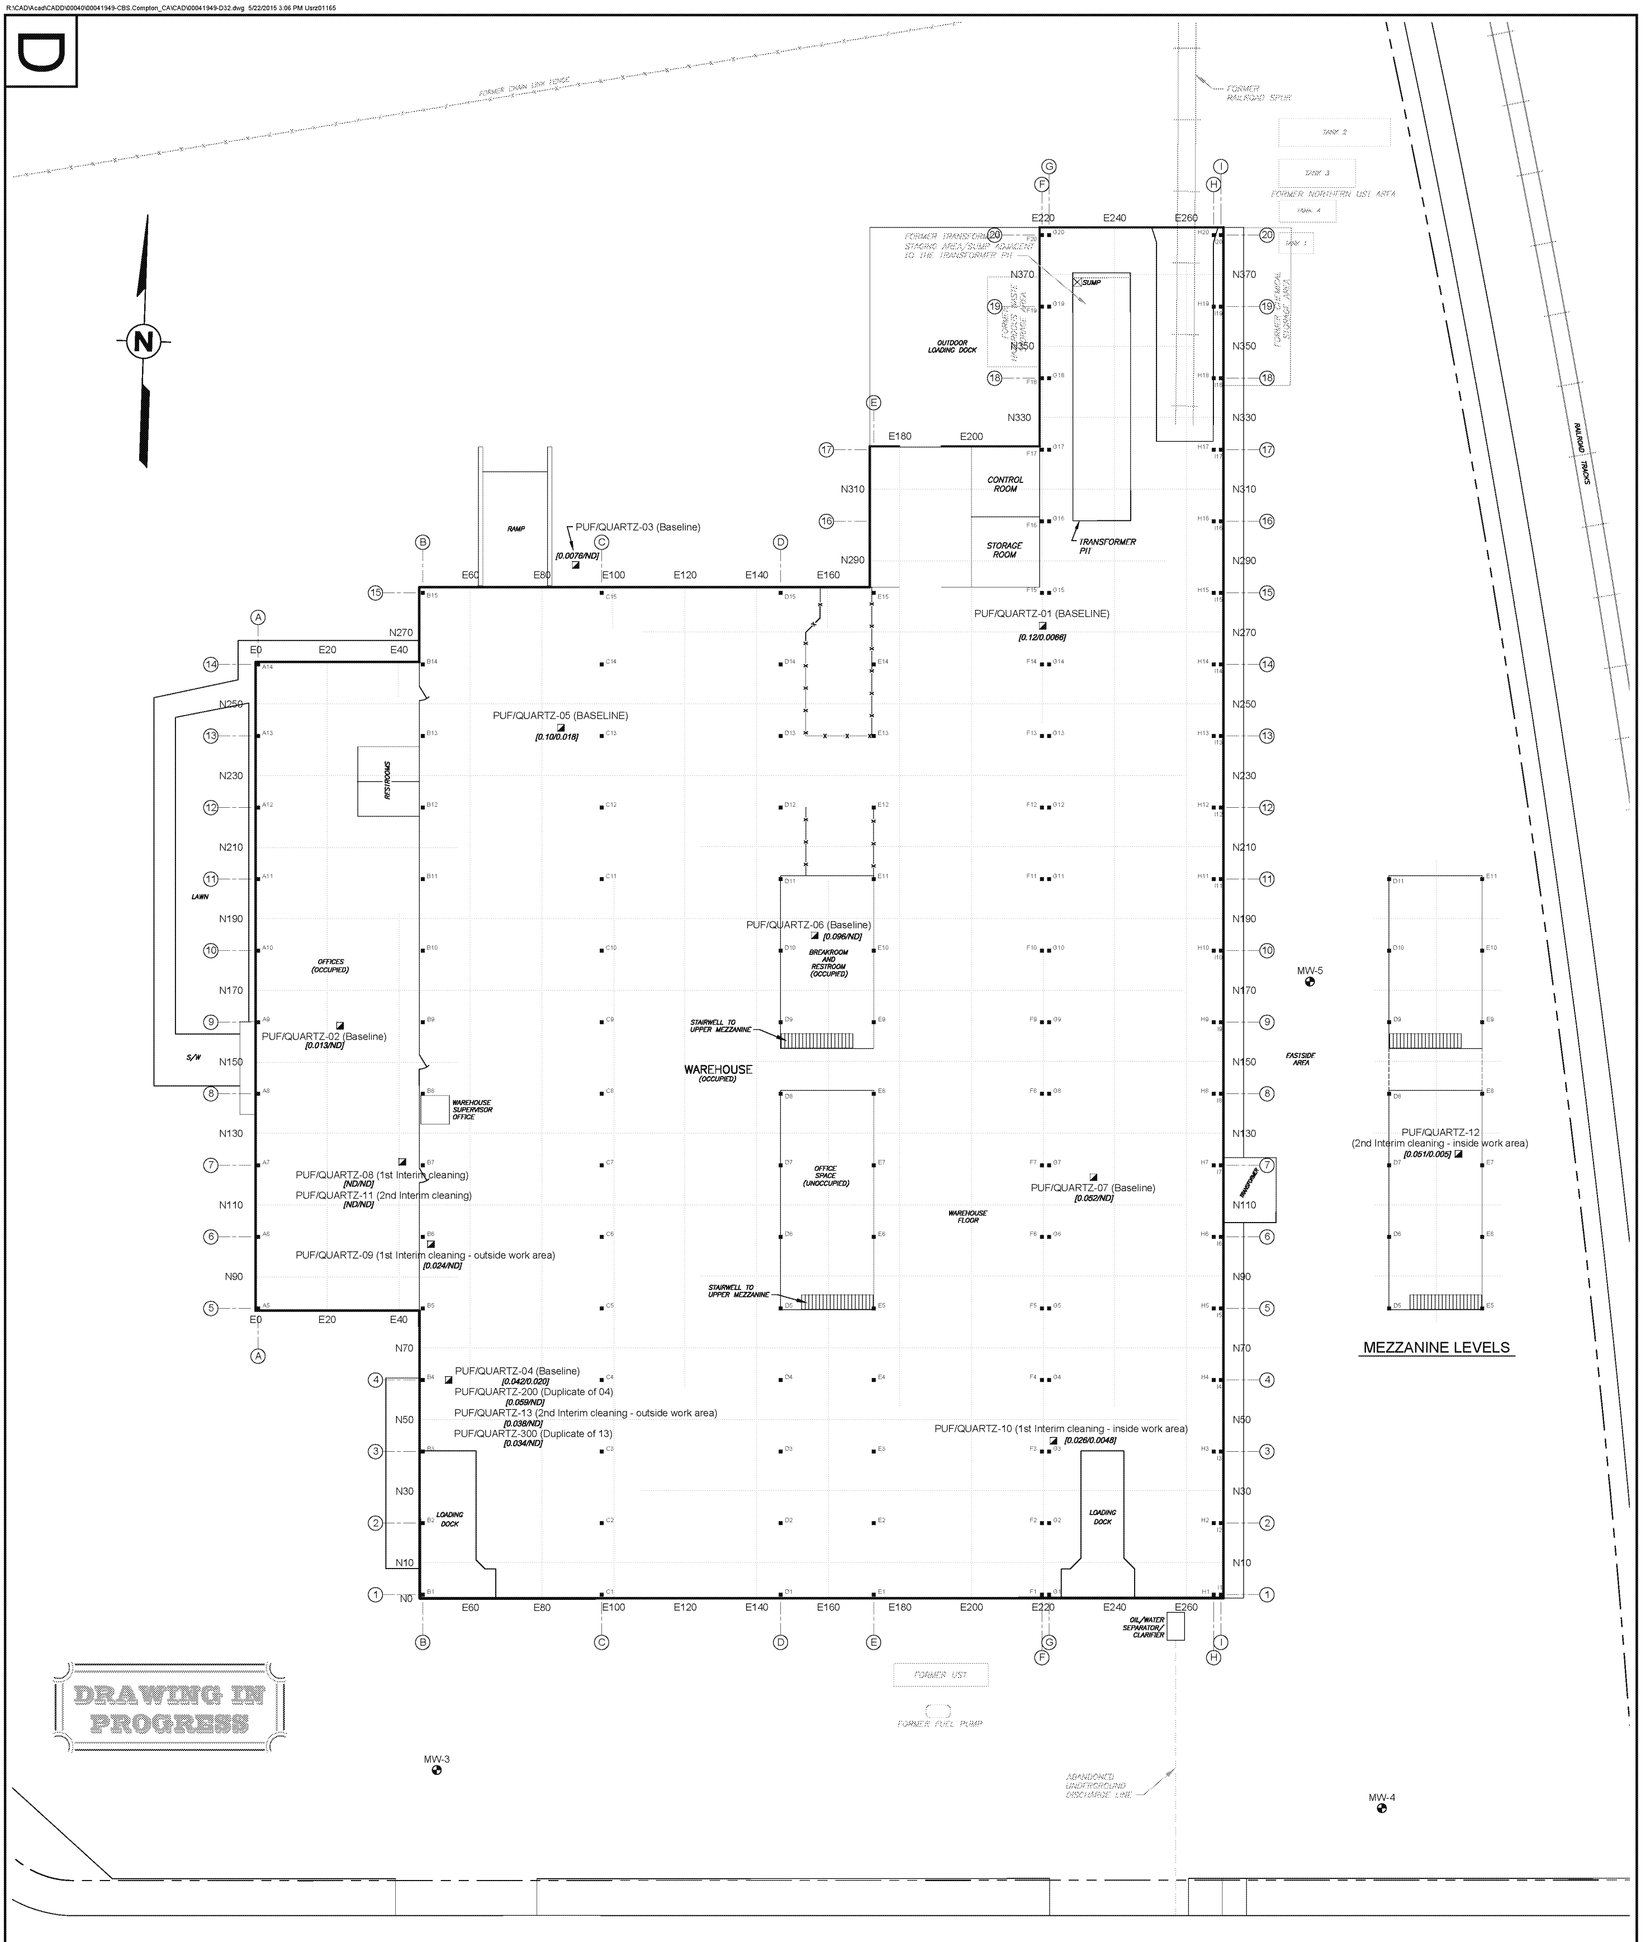


THE ORIGINAL VERSION OF THIS DRAWING IS IN COLOR. BLACK & WHITE REPRODUCTION MAY NOT ACCURATELY DEPICT CERTAIN INFORMATION.

20 10 0 20 40
SCALE, FEET

**LEGEND**

- PUF/QUARTZ-05 [0.10/0.016] — AIR MONITORING LOCATION; TOTAL PCB CONCENTRATION IN $\mu g/m^3$
- MW-4 — MONITORING WELL
- H8 — BUILDING COLUMN AND NUMBER
- PROPERTY LINE
- ROADWAY CENTER LINE
- CONCRETE SAMPLING GRID
- INTERIOR FENCE/WALL

REFERENCE:
GOOGLE EARTH AERIAL PHOTOGRAPH, IMAGERY DATE MARCH 7, 2011.

Drawing Number
00041949–D32

FIGURE 1

WSP
WSP USA Corp.
750 Holiday Drive, Suite 410
Pittsburgh, Pennsylvania 15220
(412) 604-1040
www.wspgroup.com/usa

# AIR SAMPLING STATUS
# MAY 22, 2015

FORMER WESTINGHOUSE EQUIPMENT REPAIR FACILITY
RANCHO DOMINGUEZ, CALIFORNIA

PREPARED FOR
CBS CORPORATION
PITTSBURGH, PENNSYLVANIA

| | |
|---|---|
| DRAWN BY | RAZ 05/22/2015 |
| CHECKED | |
| APPROVED | |

PROPERTY OF WSP USA CORP.
IMPORTANT: THIS DRAWING PRINT IS LOANED FOR MUTUAL ASSISTANCE AND AS SUCH IS SUBJECT TO RECALL AT ANY TIME. INFORMATION CONTAINED HEREON IS NOT TO BE DISCLOSED OR REPRODUCED IN ANY FORM FOR THE BENEFIT OF PARTIES OTHER THAN NECESSARY SUBCONTRACTORS AND SUPPLIERS WITHOUT THE WRITTEN CONSENT OF WSP USA CORP.

NOTICE: THIS DRAWING HAS BEEN PREPARED UNDER THE DIRECTION OF A LICENSED PROFESSIONAL ENGINEER. IT IS A VIOLATION OF STATE LAW FOR ANY PERSONS, UNLESS ACTING UNDER THE DIRECTION OF A LICENSED PROFESSIONAL ENGINEER, TO ALTER THIS DOCUMENT IN ANY WAY.

SEAL

DATE

REVISIONS

| REV | DESCRIPTION | | |
|---|---|---|---|
| 1 | Revised: | Chkd: | Appr.: |
| 2 | Revised: | Chkd: | Appr.: |
| 3 | Revised: | Chkd: | Appr.: |

ED_002285B_00006342-00001