R:\CAD\Acad\CADD\00400\00041949-CBS Compton_CA\CAD\00041949-D29.dwg 5/15/2015 3:29 PM Usrc01165

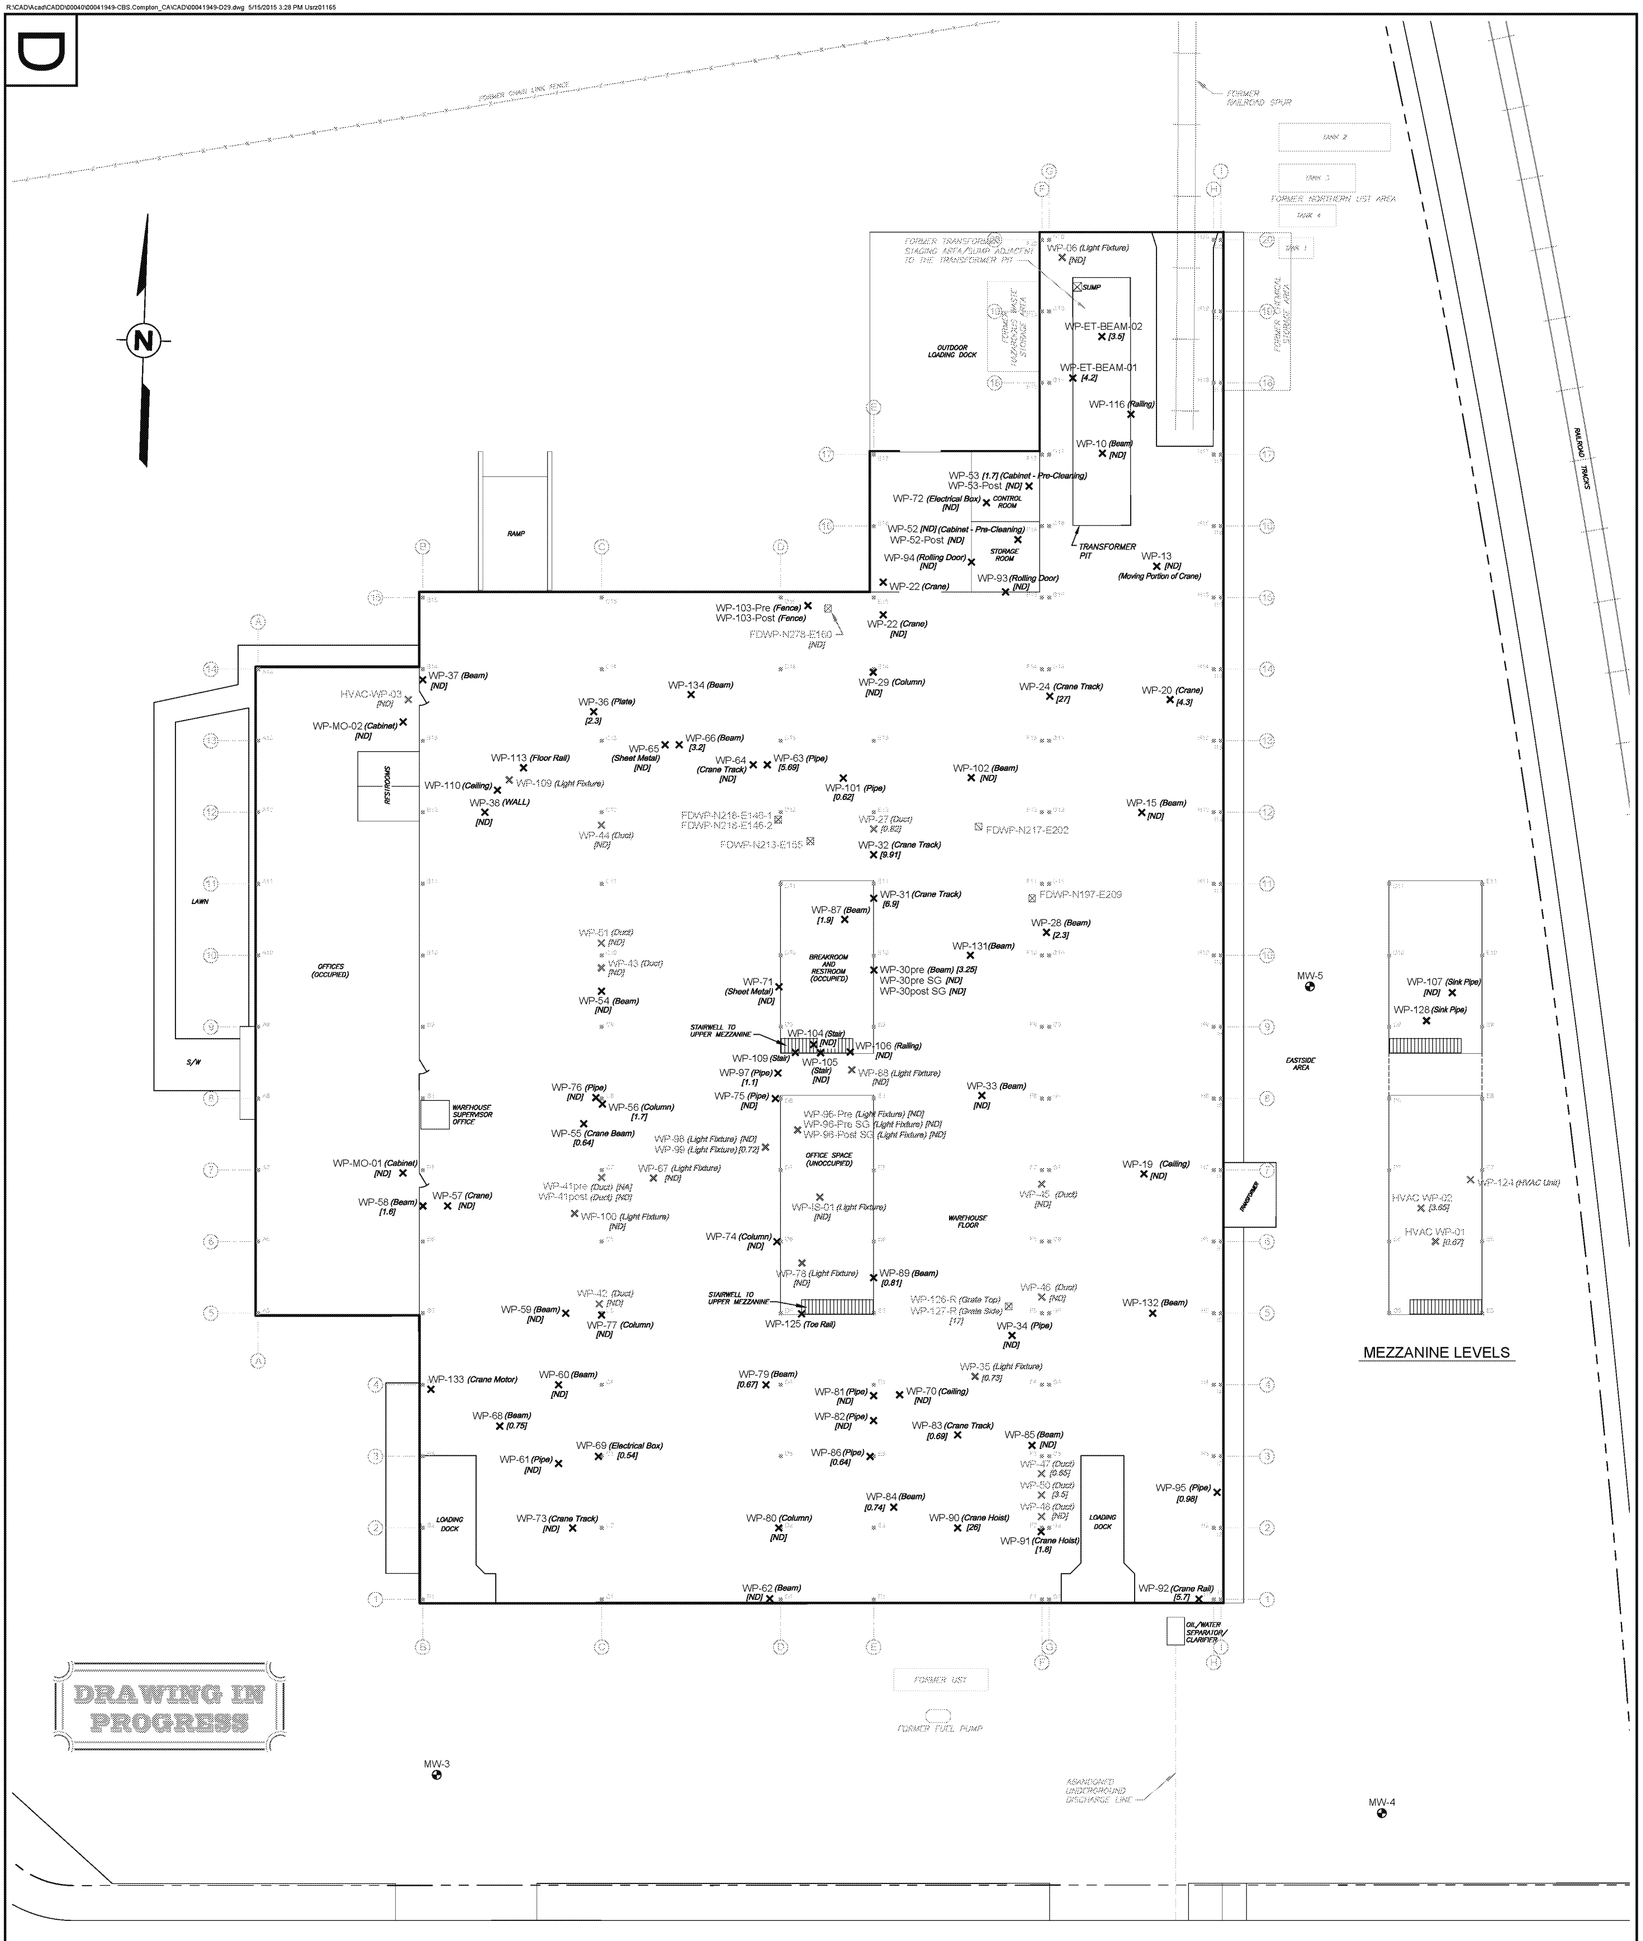

THE ORIGINAL VERSION OF THIS DRAWING IS IN COLOR. BLACK & WHITE REPRODUCTION MAY NOT ACCURATELY DEPICT CERTAIN INFORMATION.

20 10 0 20 40
SCALE, FEET

LEGEND

- MW-4 — MONITORING WELL
- PROPERTY LINE
- ROADWAY CENTER LINE
- BUILDING COLUMN AND NUMBER
- WP-02 — WIPE SAMPLE
- FDWP — POST CLEANING FLOOR DRAIN WIPE SAMPLE
- [2.8] — PCB CONCENTRATION IN $\mu g/100\ cm^2$
- [ND] — NOT DETECTED
- [NA] — NOT ANALYZED

NOTES:

1. SAMPLE LOCATIONS ARE APPROXIMATE.
2. PRE-CLEANING AND POST-CLEANING SAMPLES WERE COLLECTED AT CERTAIN LOCATIONS TO EVALUATE THE EFFECTIVENESS OF THE CLEANING PROCEDURE.

REFERENCE:

GOOGLE EARTH AERIAL PHOTOGRAPH, IMAGERY DATE MARCH 7, 2011.

Drawing Number 00041949-D29

FIGURE 3

WSP

WSP USA Corp.
750 Holiday Drive, Suite 410
Pittsburgh, Pennsylvania 15220
(412) 604-1040
www.wspgroup.com/usa

WIPE SAMPLING STATUS
MAY 15, 2015

FORMER WESTINGHOUSE EQUIPMENT REPAIR FACILITY
RANCHO DOMINGUEZ, CALIFORNIA

PREPARED FOR
CBS CORPORATION
PITTSBURGH, PENNSYLVANIA

DRAWN BY	RAZ 05/22/2015
CHECKED	
APPROVED	

PROPERTY OF WSP USA CORP.
IMPORTANT: THIS DRAWING PRINT IS LOANED FOR MUTUAL ASSISTANCE AND AS SUCH IS SUBJECT TO RECALL AT ANY TIME. INFORMATION CONTAINED HEREON IS NOT TO BE DISCLOSED OR REPRODUCED IN ANY FORM FOR THE BENEFIT OF PARTIES OTHER THAN NECESSARY SUBCONTRACTORS AND SUPPLIERS WITHOUT THE WRITTEN CONSENT OF WSP USA CORP.

NOTICE: THIS DRAWING HAS BEEN PREPARED UNDER THE DIRECTION OF A LICENSED PROFESSIONAL ENGINEER. IT IS A VIOLATION OF STATE LAW FOR ANY PERSONS, UNLESS ACTING UNDER THE DIRECTION OF A LICENSED PROFESSIONAL ENGINEER, TO ALTER THIS DOCUMENT IN ANY WAY.

SEAL

DATE

REVISIONS

REV	DESCRIPTION		
1	Revised:	Chkd:	Appr.:
2	Revised:	Chkd:	Appr.:
3	Revised:	Chkd:	Appr.:

ED_002285B_00006485-00001