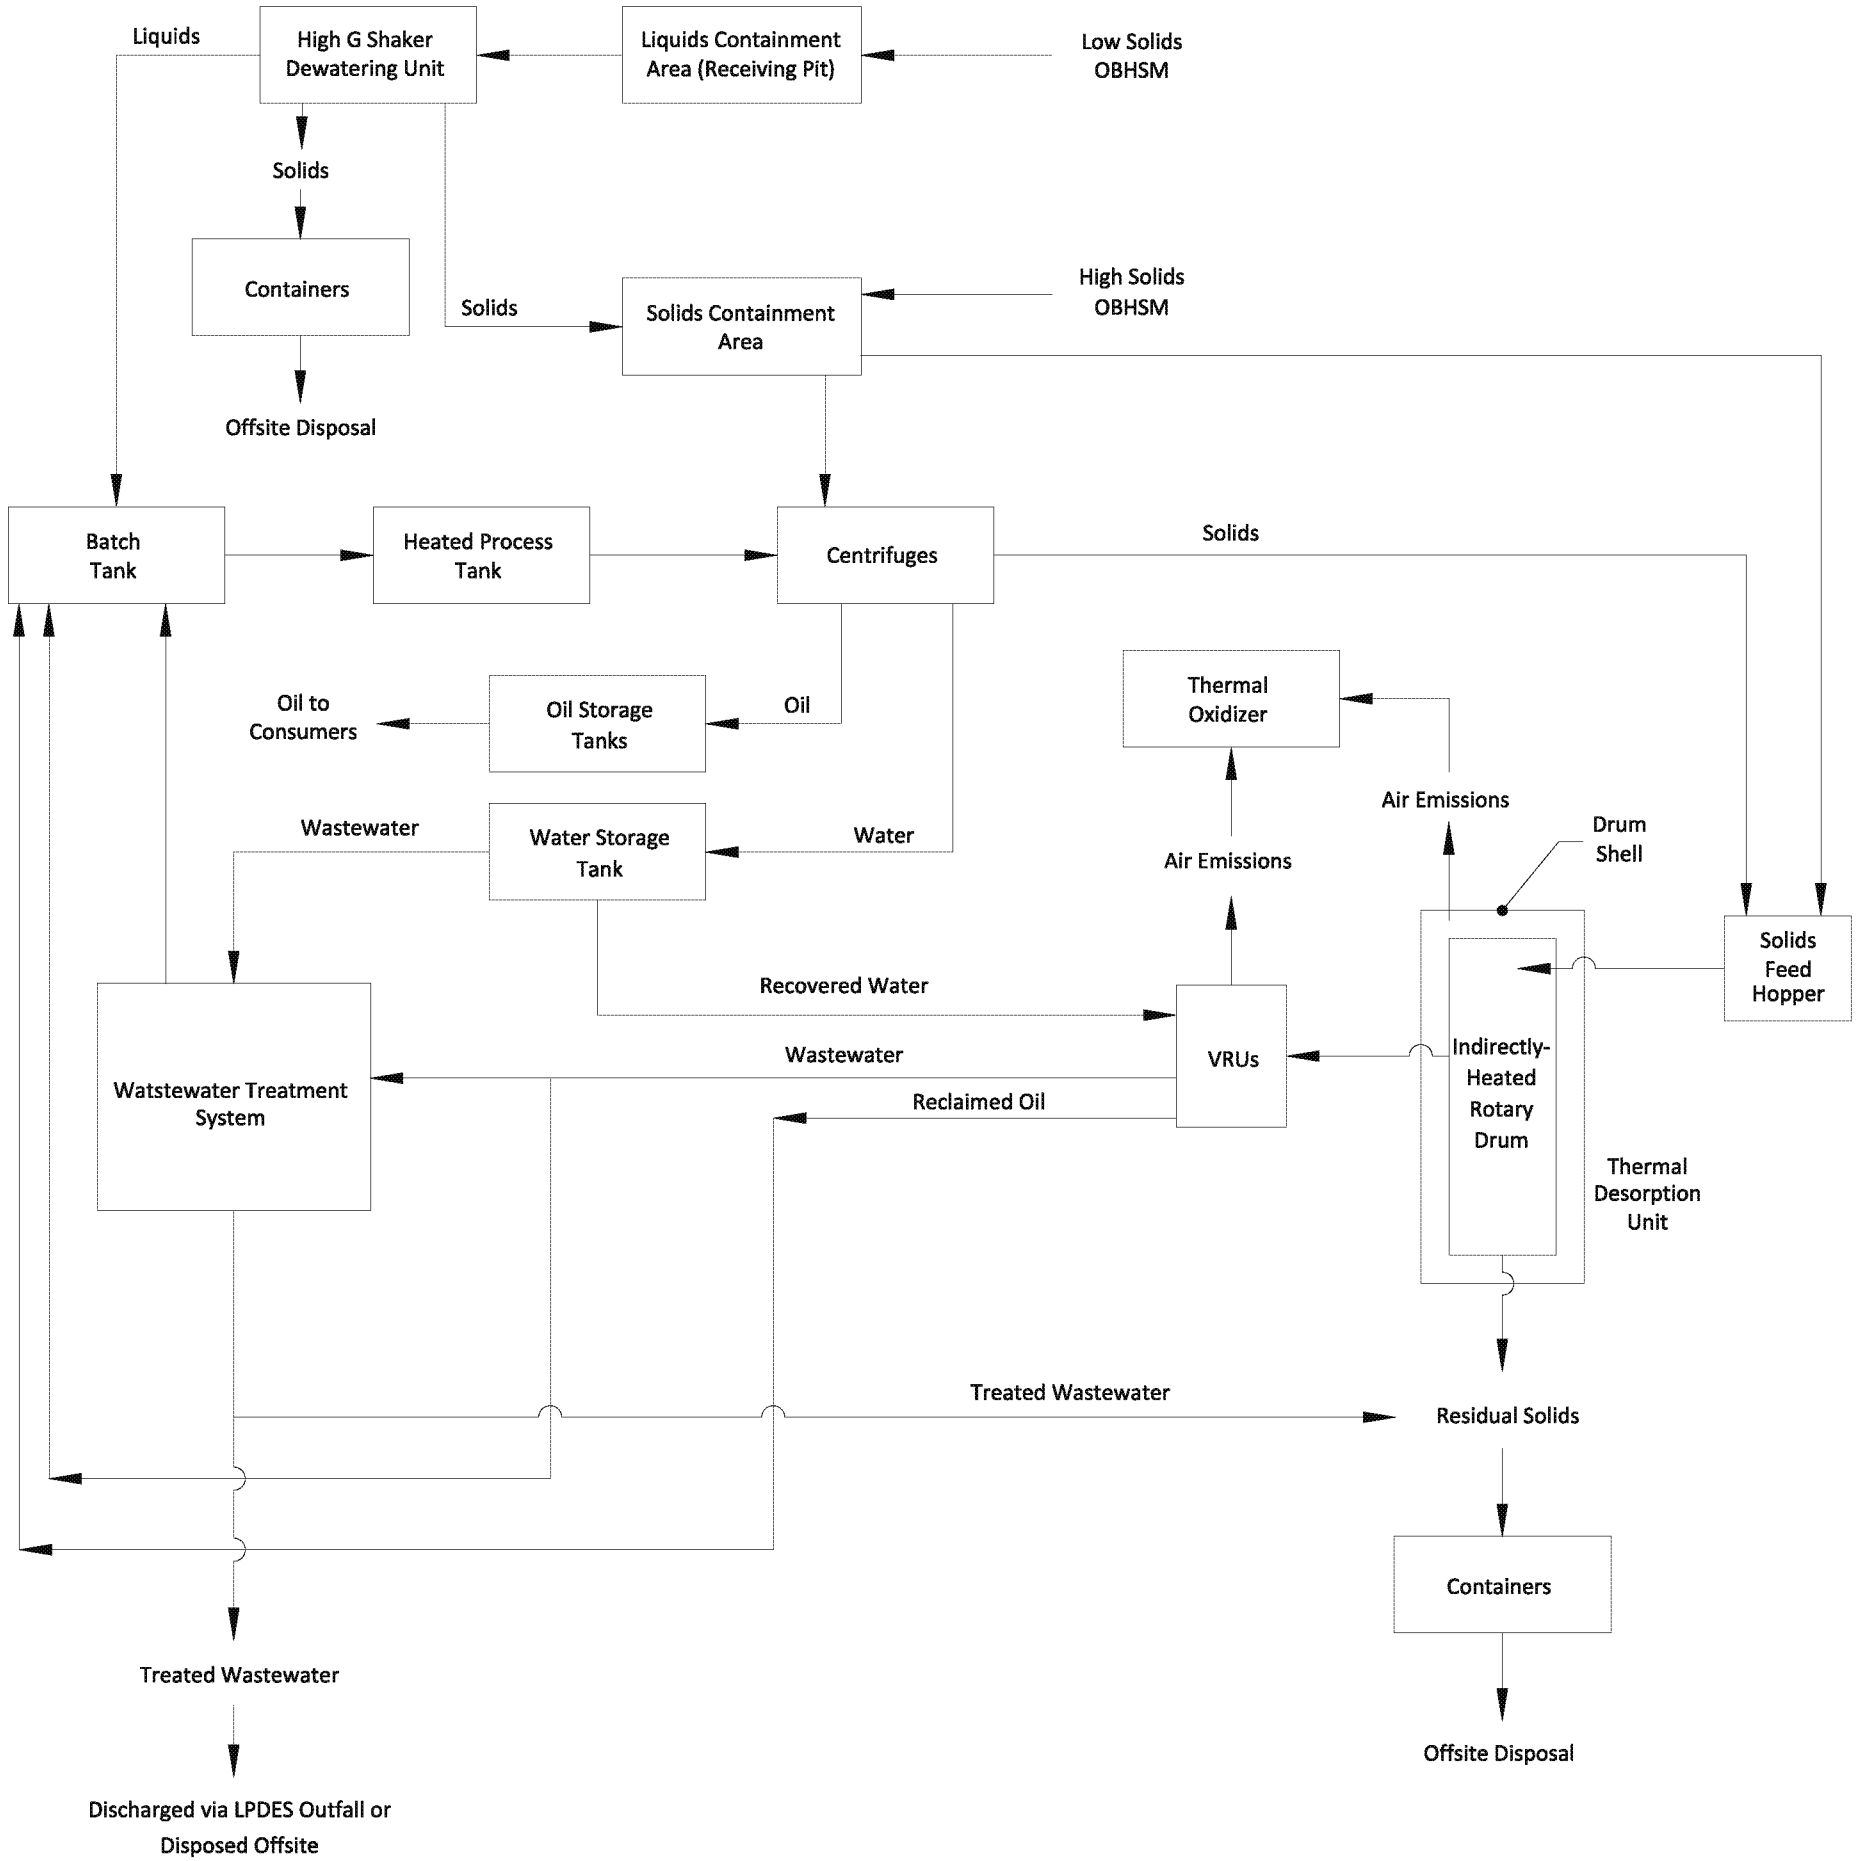

Thermaldyne, LLC
Port Allen, Louisiana

Port Allen Facility

Process Flow Diagram

West Baton Rouge Parish

CK Associates

Drawn:	CPL	Checked:	BHR
Date:	07/10/18	Approved:	BHR
Dwg. No.:	B14798-04	**Figure 4**	

ED_002427A_00000094-00001