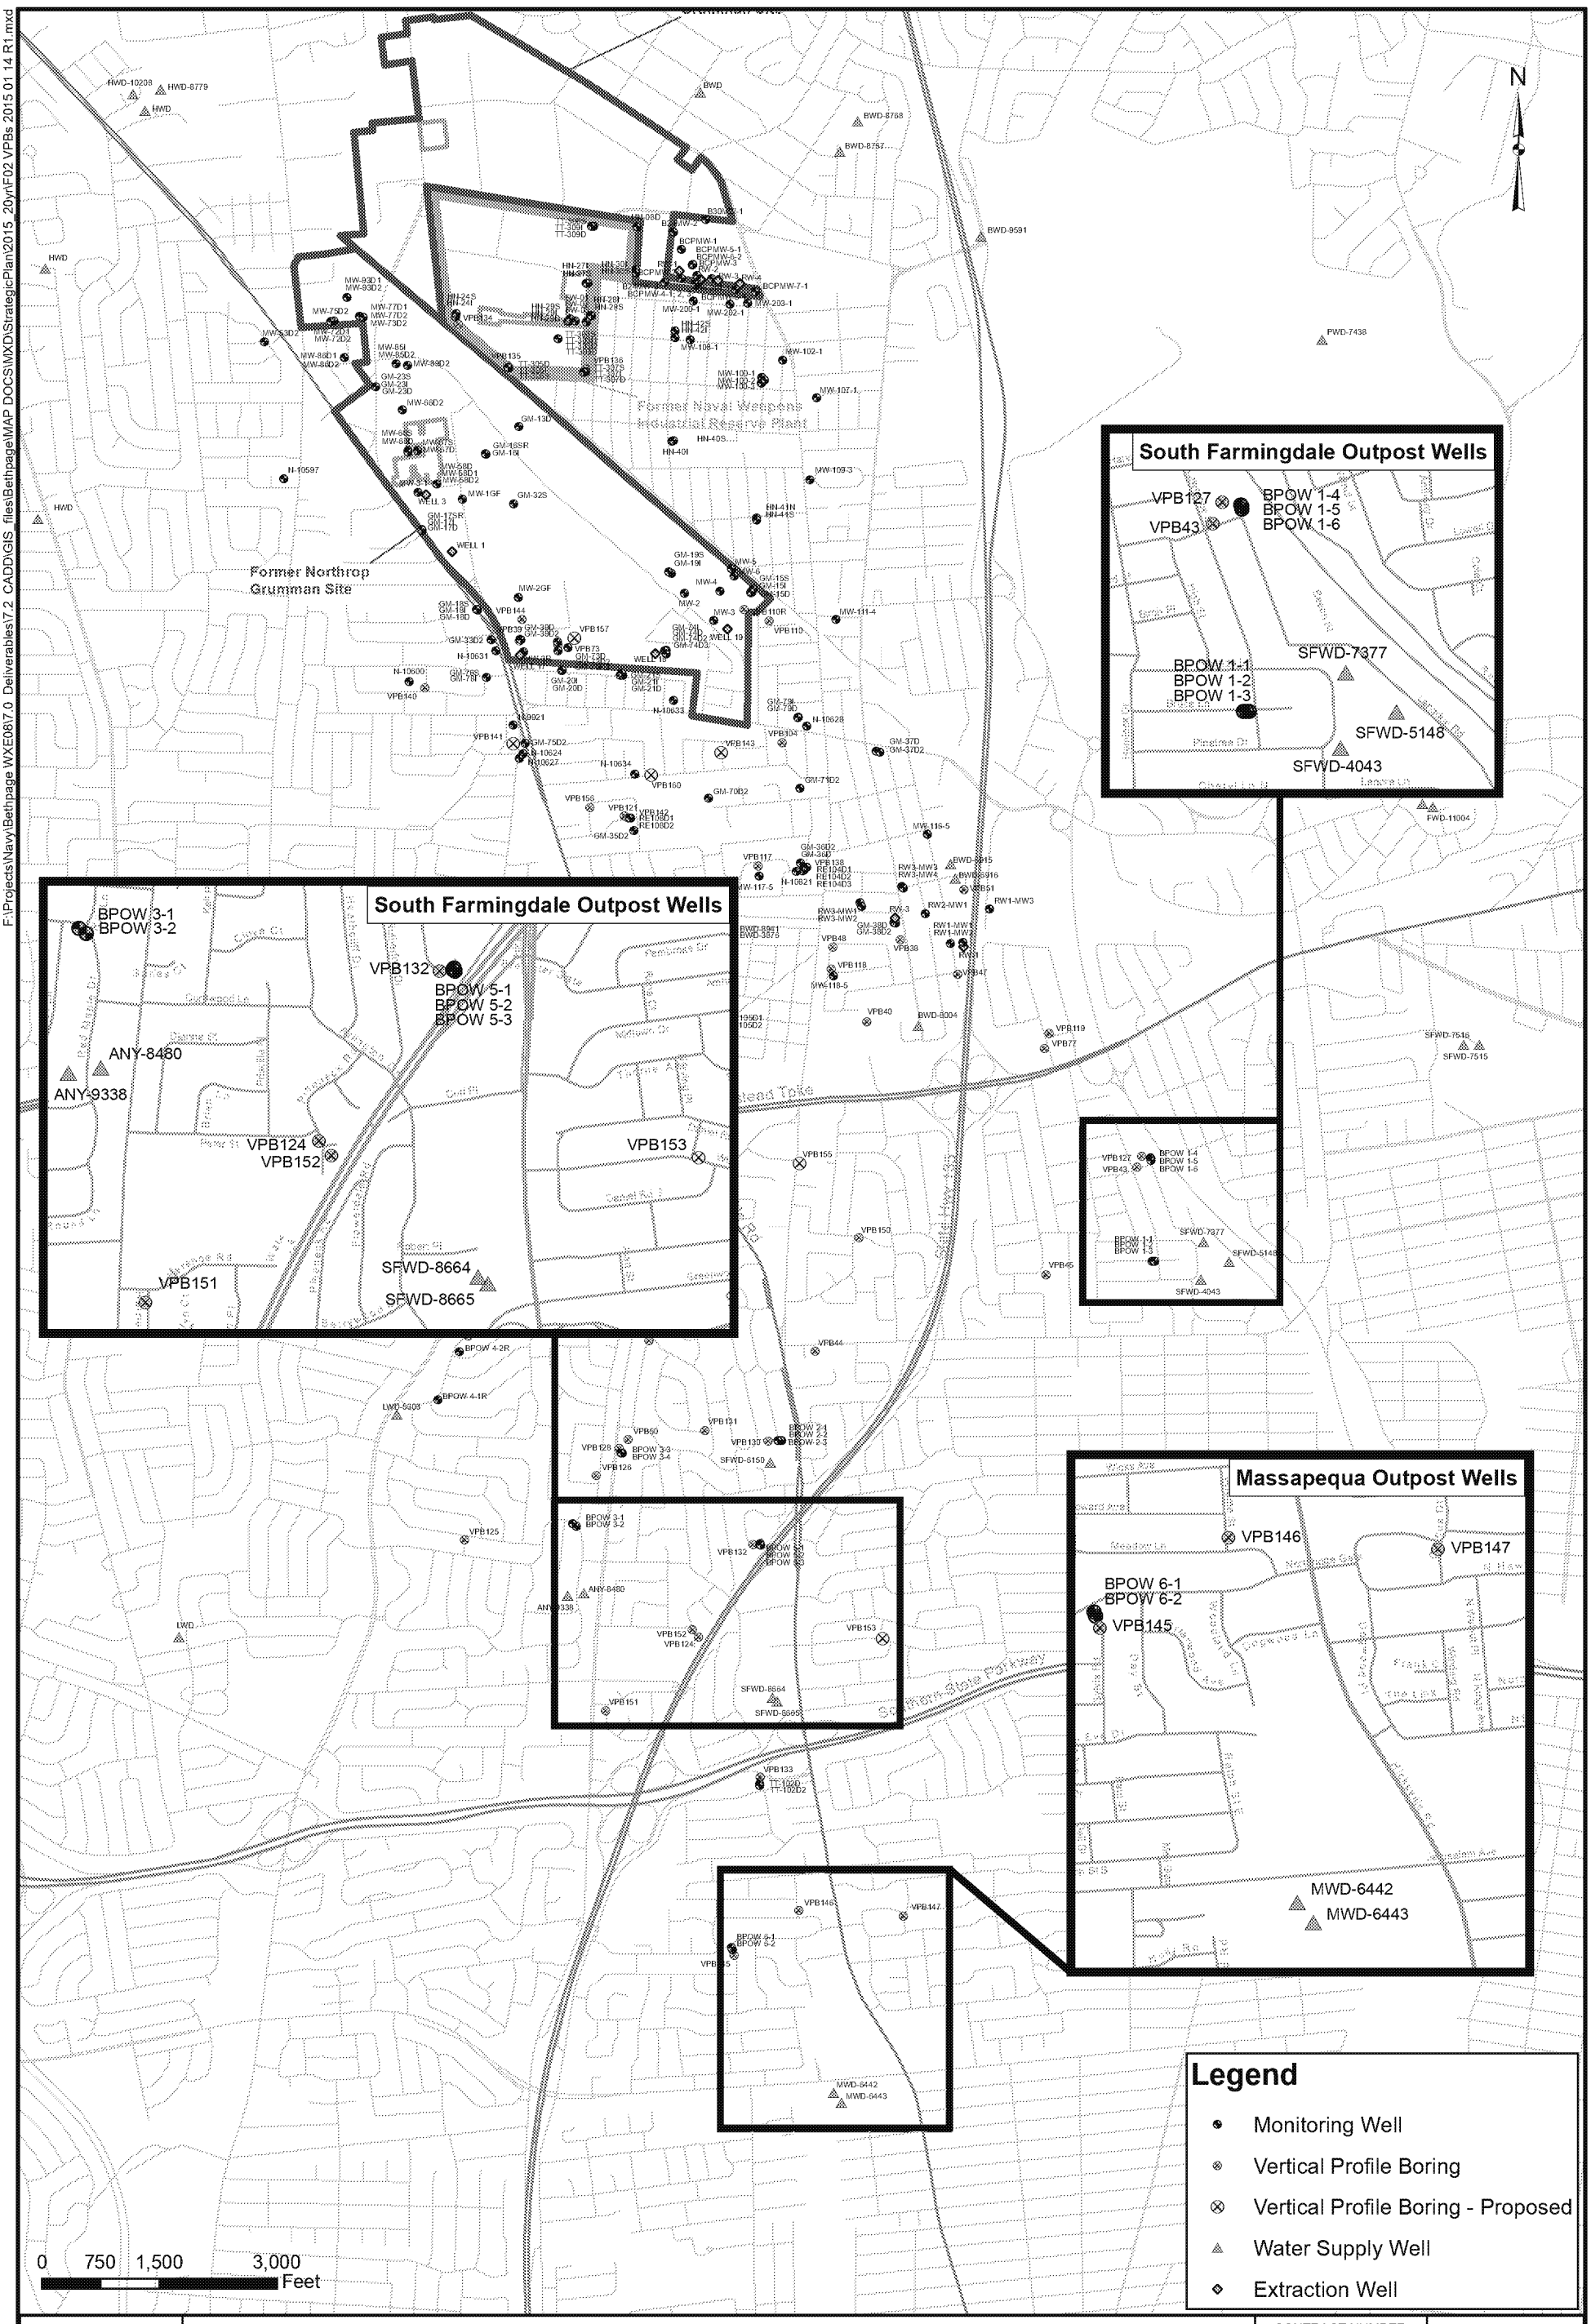

Legend

- Monitoring Well
- Vertical Profile Boring
- Vertical Profile Boring - Proposed
- Water Supply Well
- Extraction Well

NAVFAC

VERTICAL PROFILE BORINGS AND
MONITORING WELL LOCATIONS
NAVAL WEAPONS INDUSTRIAL RESERVE PLANT
BETHPAGE, NEW YORK

CONTRACT NUMBER	CTO NUMBER
N62470-11-D8013	WE15
APPROVED BY: EV	DATE: 1/16/2015
APPROVED BY: —	DATE: —
FIGURE NO. 7	REV 0