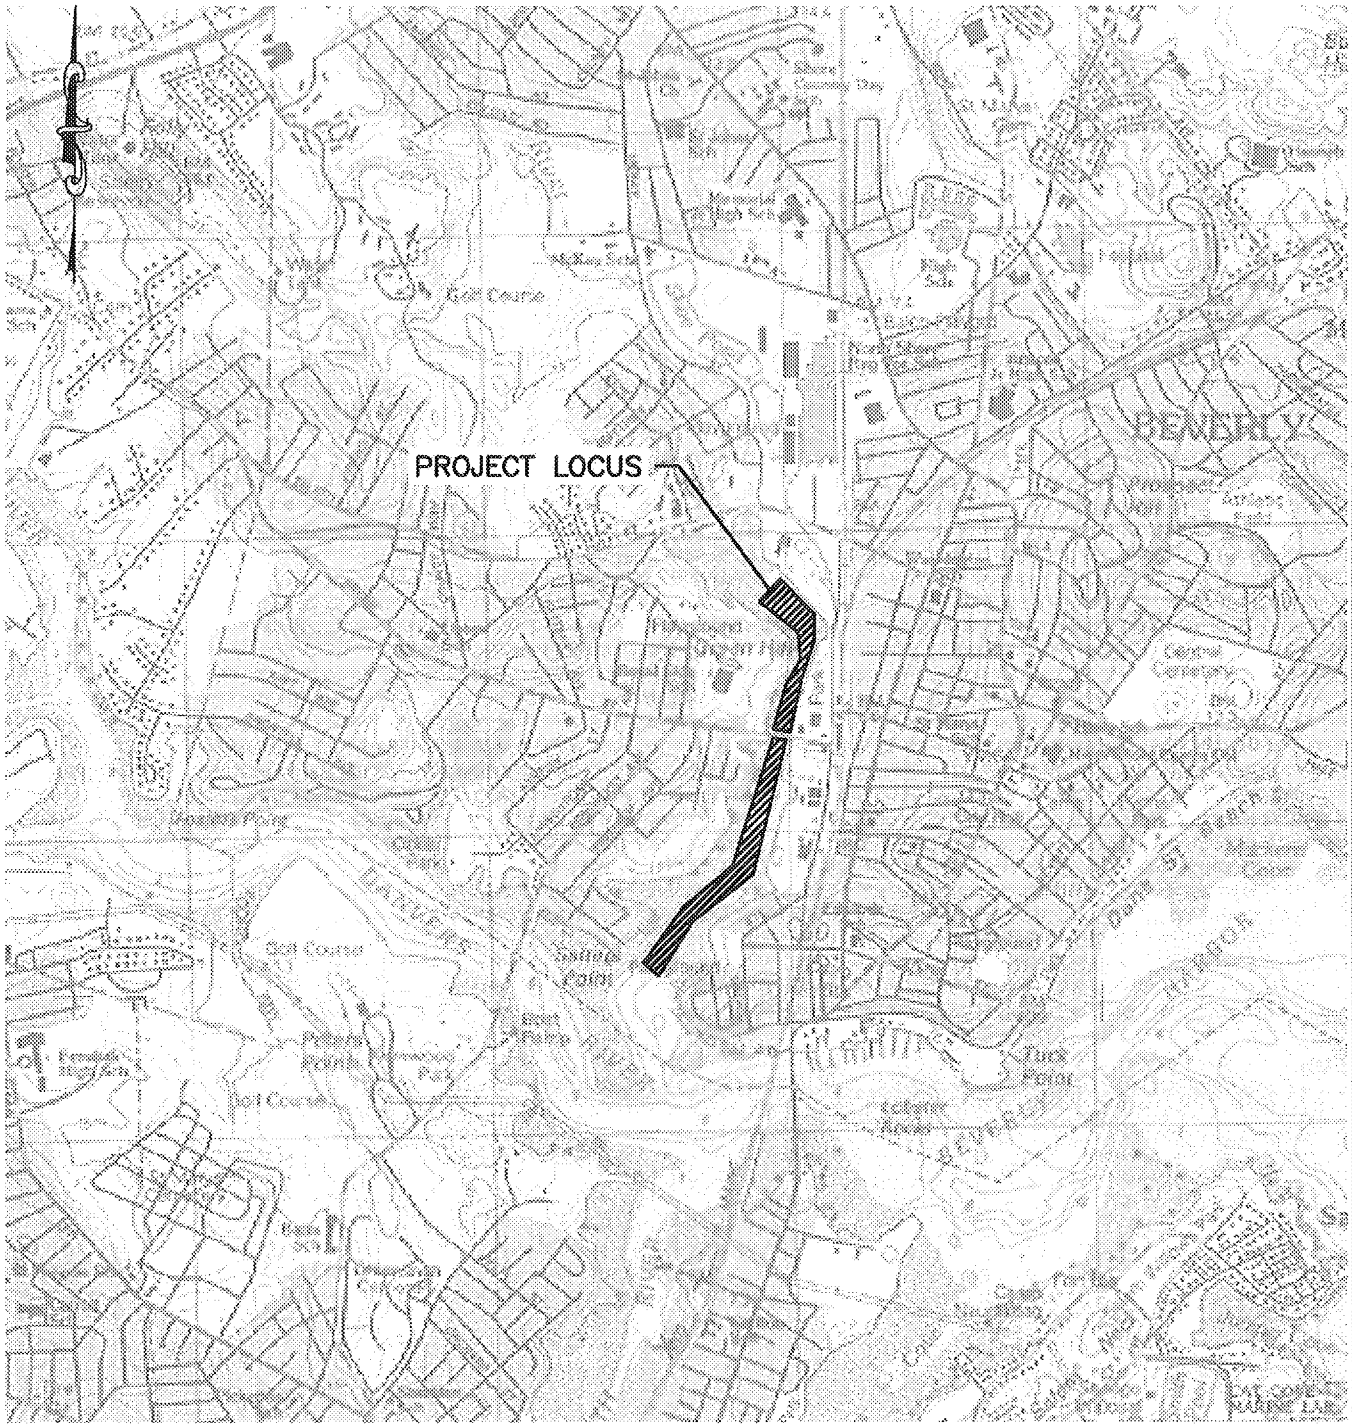

File: X:\33911-\33941 Bass River Phase II\REGULATORY\PERMITS\ACOE 061917\SHT-01.02 LOCUS PLAN.dwg

PURPOSE:	TITLE:	APPLICATION BY:
MAINTANENCE DREDGING	LOCUS PLAN	CITY OF BEVERLY

100 YR FLOOD	+14.5
HTL	+11.37
MHW	+9.03
NGVD	+4.50
MLW	0.0

BCE Bourne Consulting Engineering, PC
3 Bent Street
Franklin, MA 02038
TEL. (508) 533-6666 FAX. (508) 533-6680

IN: BEVERLY
AT: BASS RIVER
COUNTY: ESSEX STATE: MA
SHEET 1 OF 12 DATE: 06/19/17

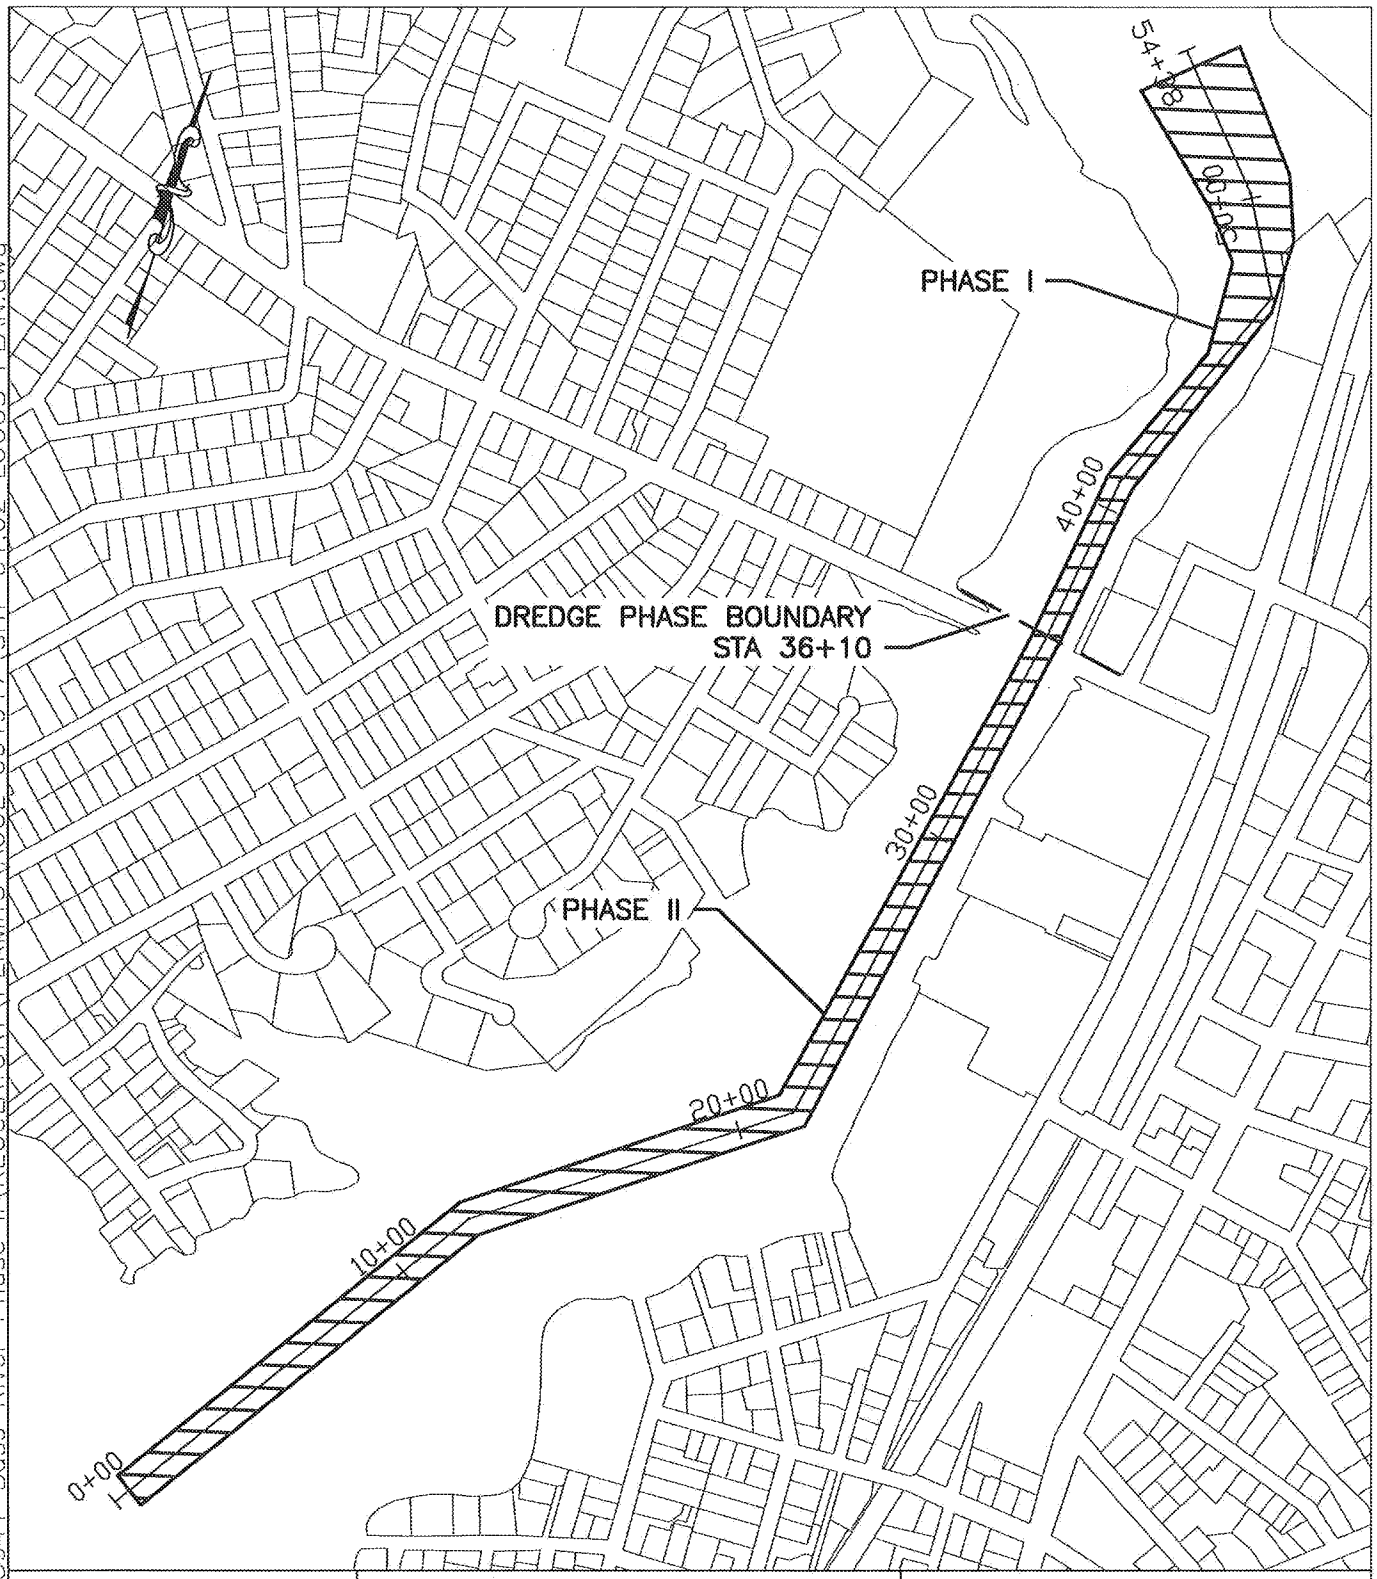

File: X:\33911-\33941 Bass River Phase II\REGULATORY\PERMITS\ACOE 061917\SHT-01.02 LOCUS PLAN.dwg

PURPOSE:	TITLE:	APPLICATION BY:
MAINTANENCE DREDGING	PORJECT PHASING PLAN	CITY OF BEVERLY

100 YR FLOOD	+14.5
HTL	+11.37
MHW	+9.03
NGVD	+4.50
MLW	0.0

BCE Bourne Consulting Engineering, PC
3 Boat Street
Franklin, MA 02038
TEL. (508) 533-6666 FAX. (508) 533-6630

IN: BEVERLY
AT: BASS RIVER
COUNTY: ESSEX STATE: MA
SHEET 2 OF 12 DATE: 06/19/17