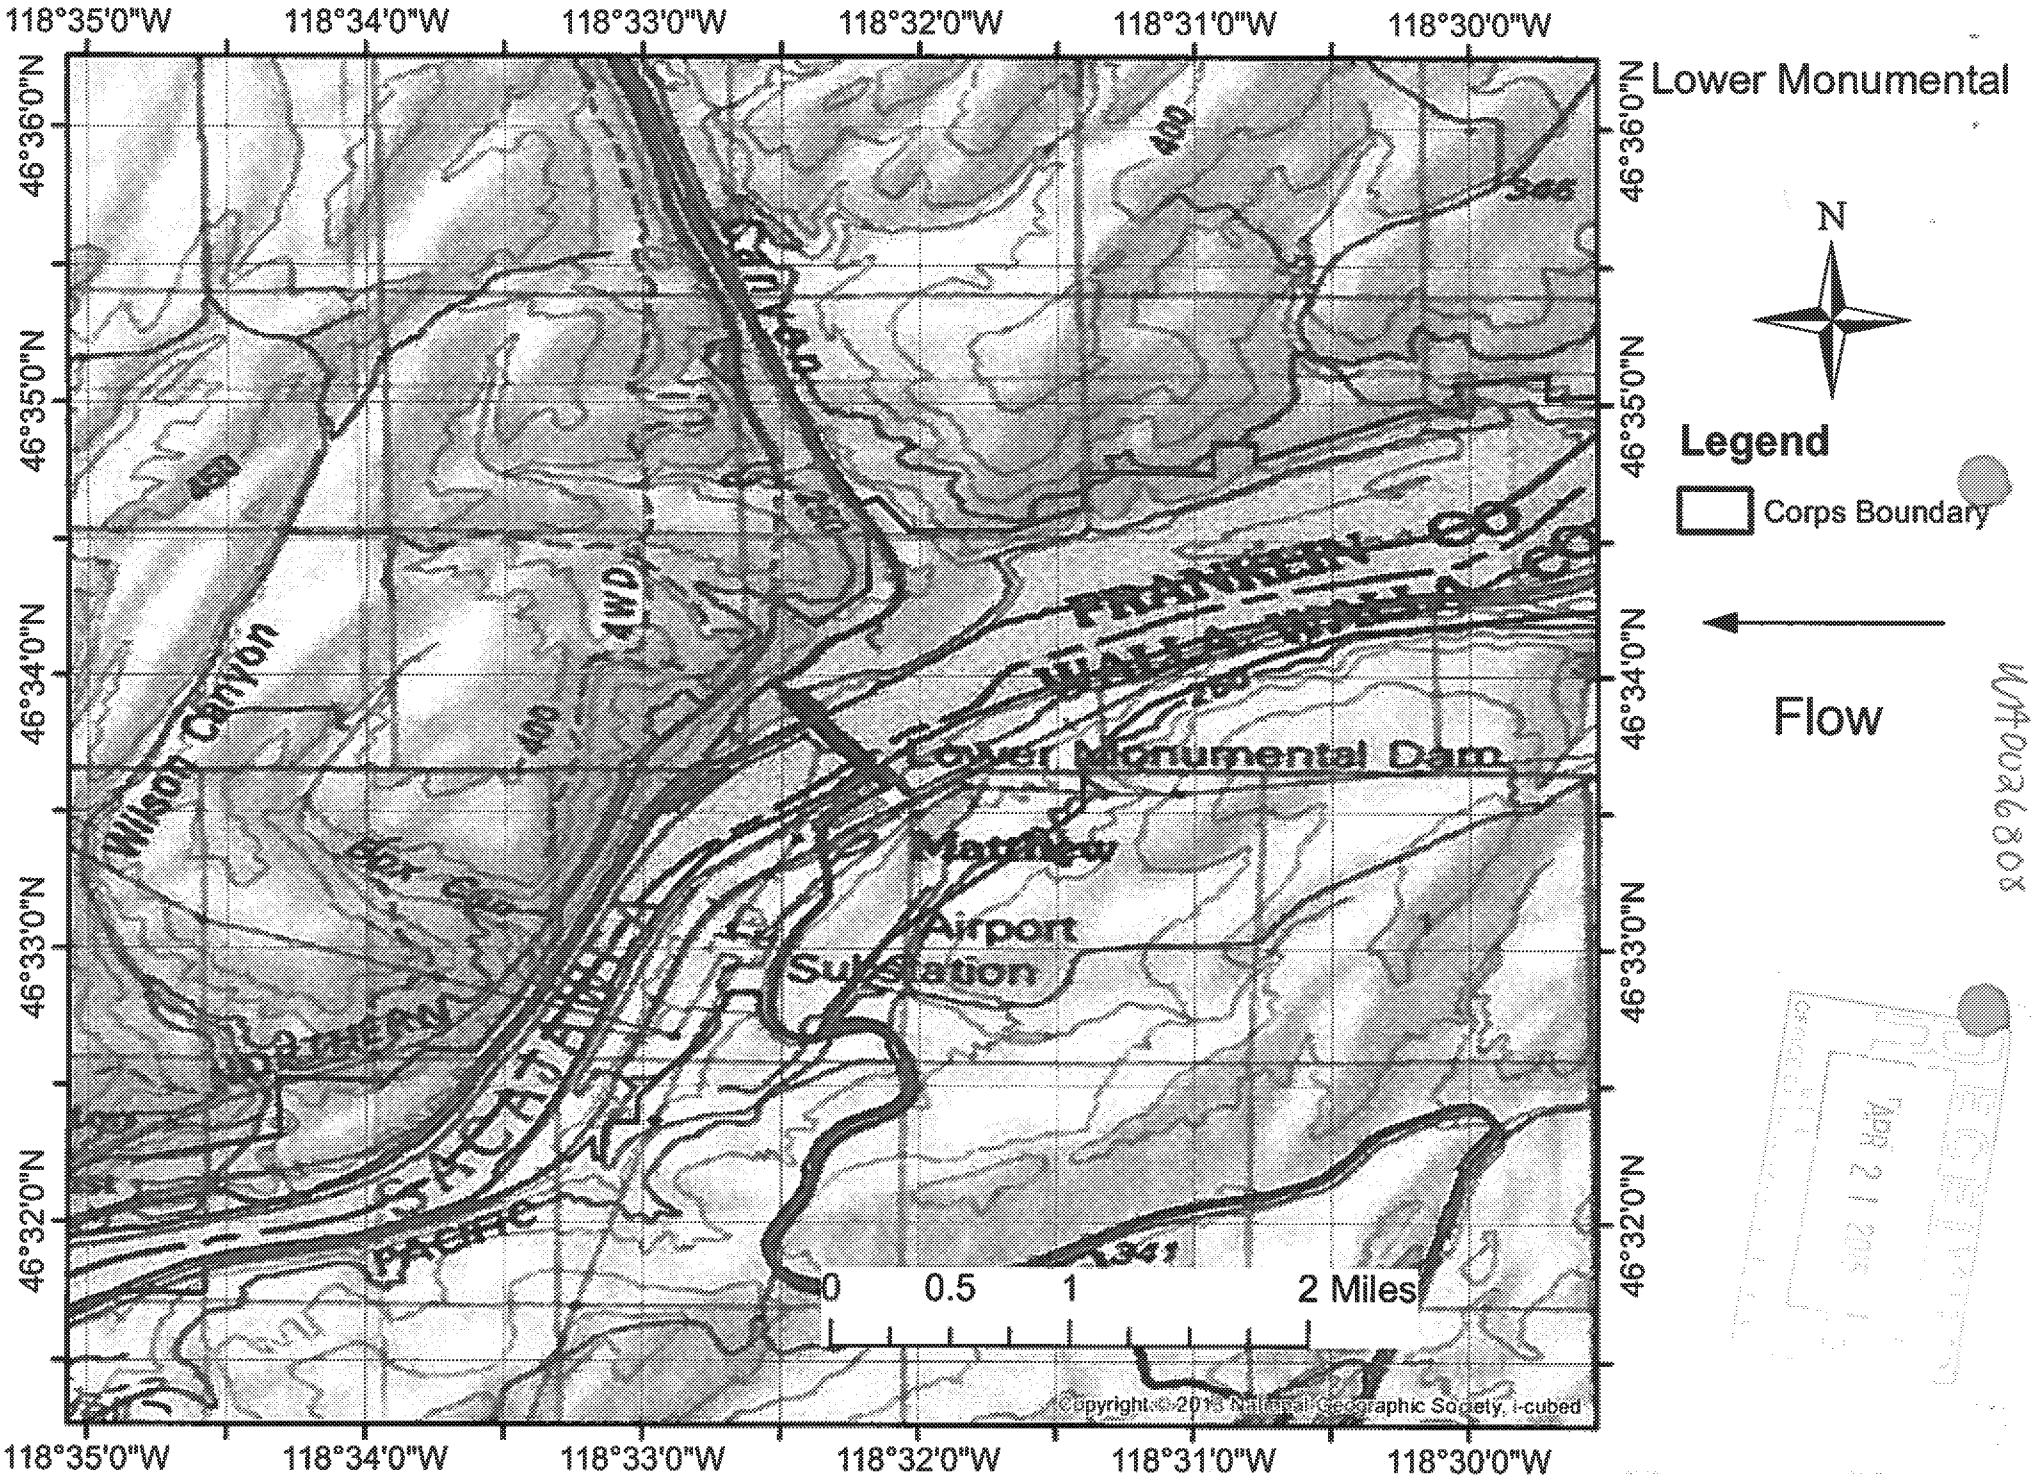

ED_004421A_00219915-00001

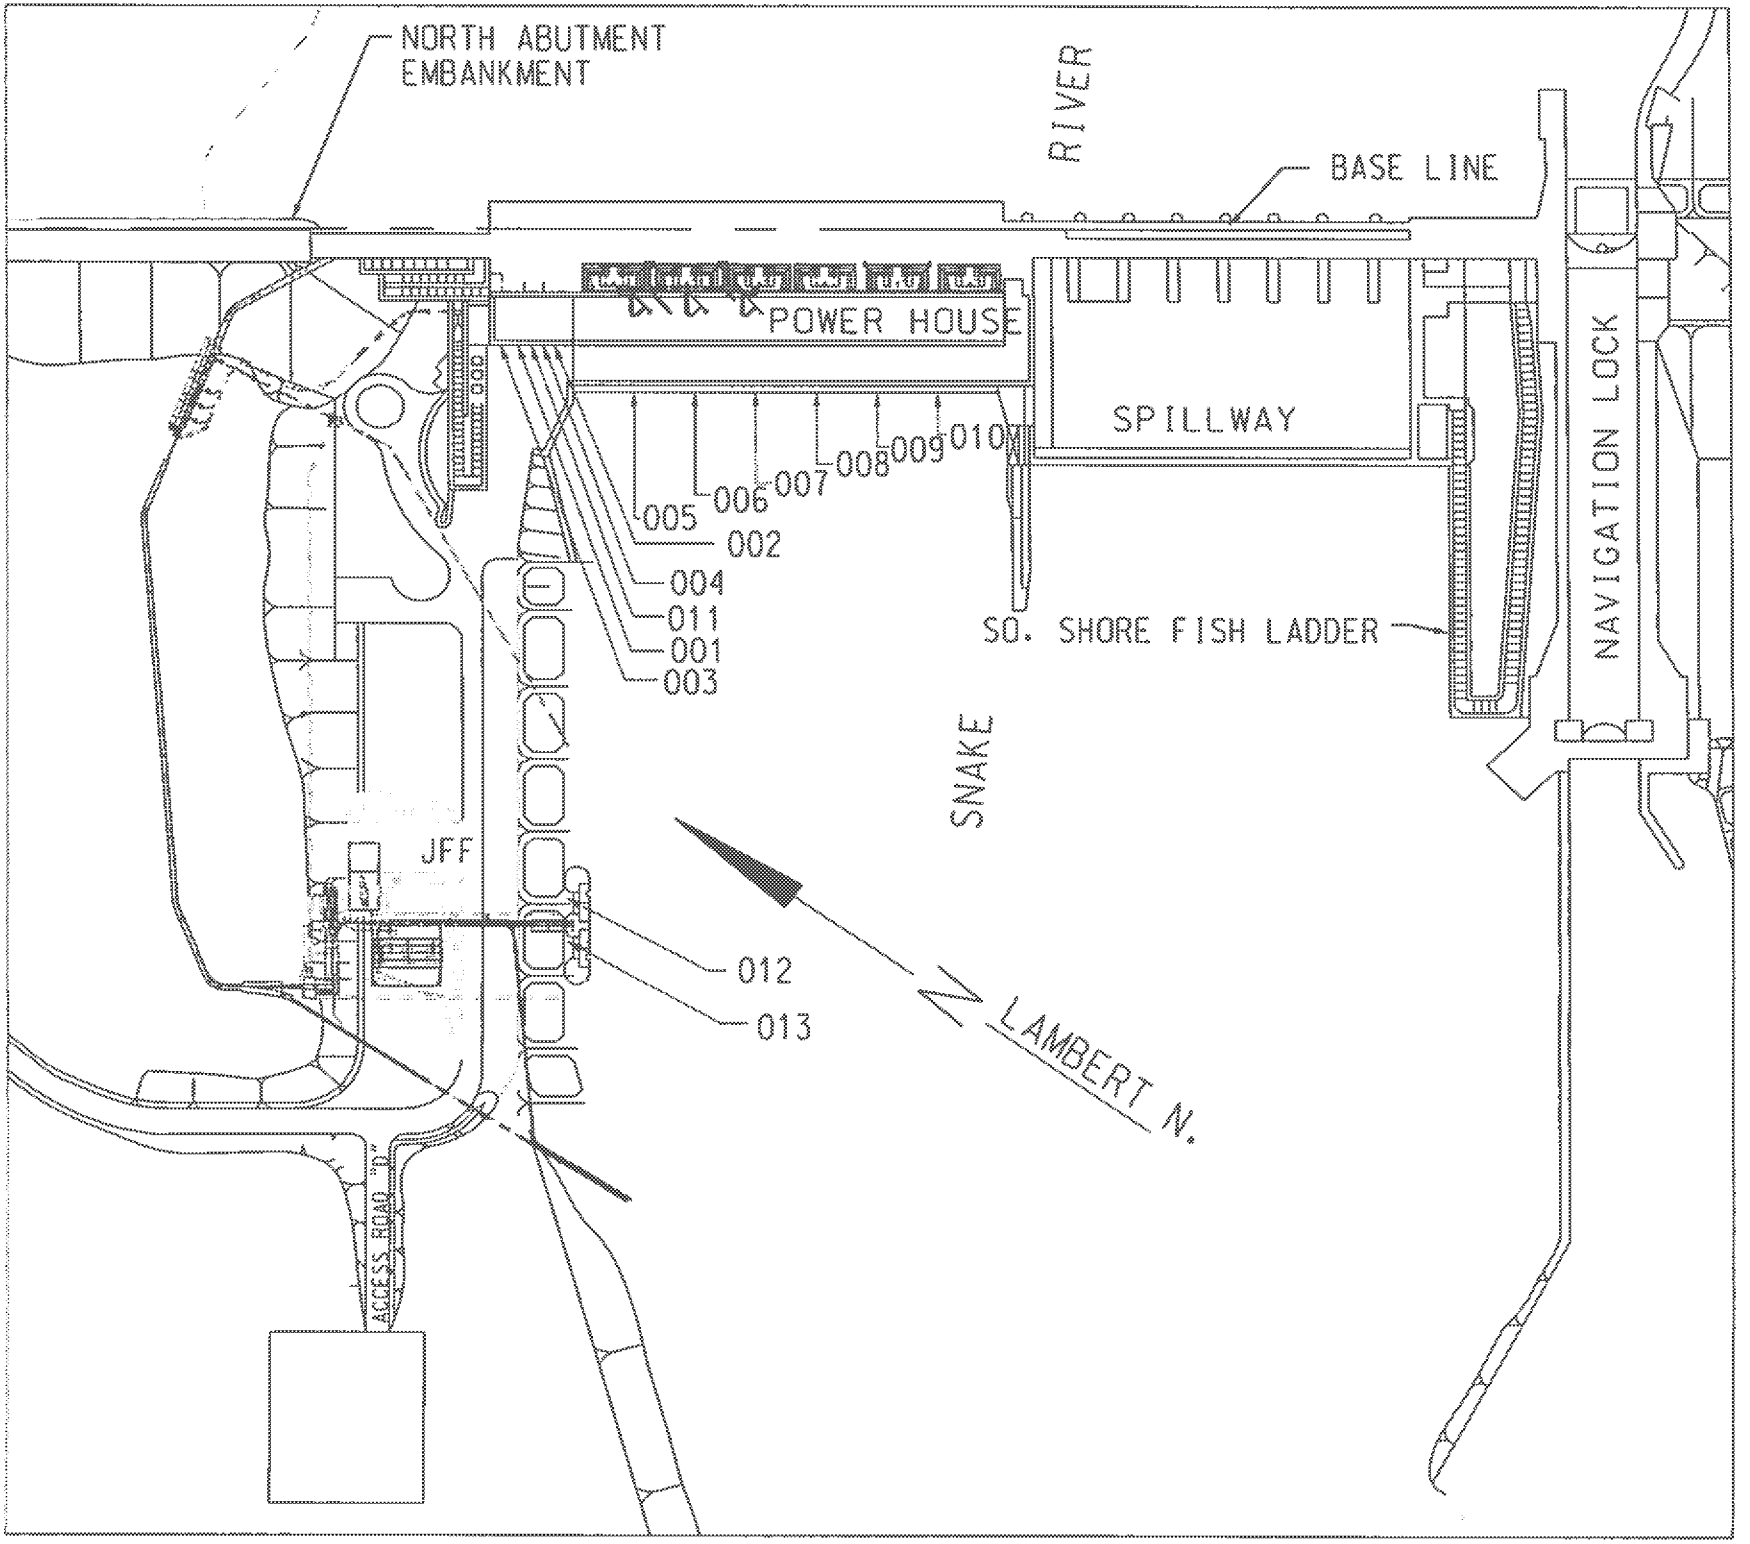
NORTH ABUTMENT
EMBANKMENT
RIVER
BASE LINE
POWER HOUSE
SPILLWAY
NAVIGATION LOCK
005
006
007
008
009
010
002
004
011
001
003
SO. SHORE FISH LADDER
SNAKE
JFF
012
013
LAMBERT N.
ACCESS ROAD "D"

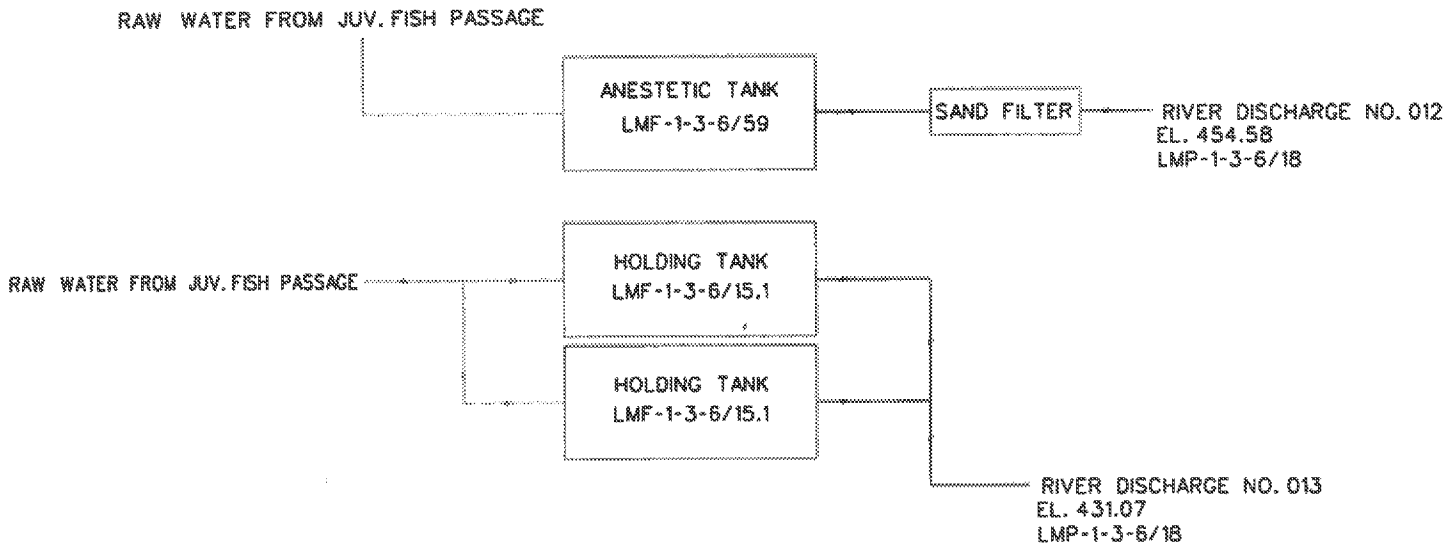

LOWER MONUMENTAL LOCK AND DAM
JFF PROCESS WATER BLOCK DIAGRAM

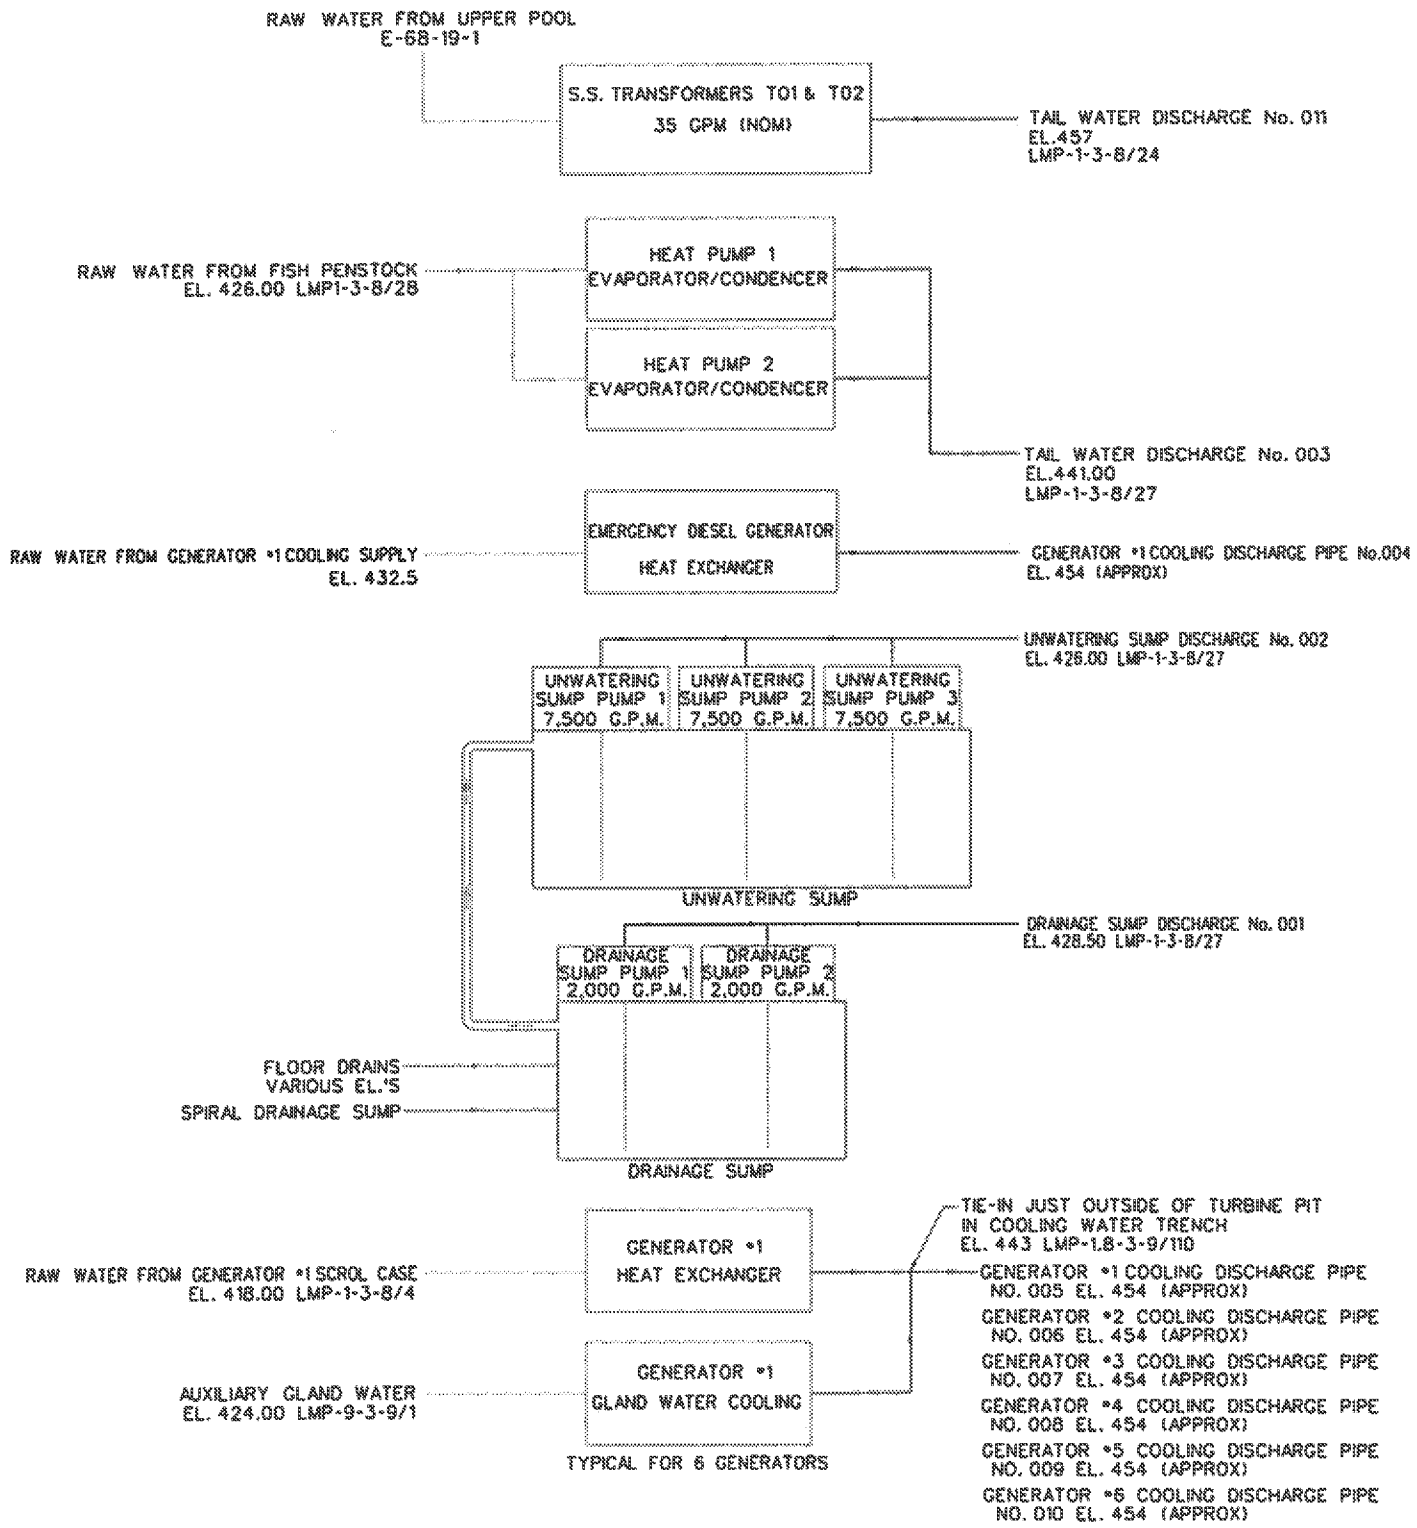

LOWER MONUMENTAL LOCK AND DAM
POWERHOUSE PROCESS WATER BLOCK DIAGRAM