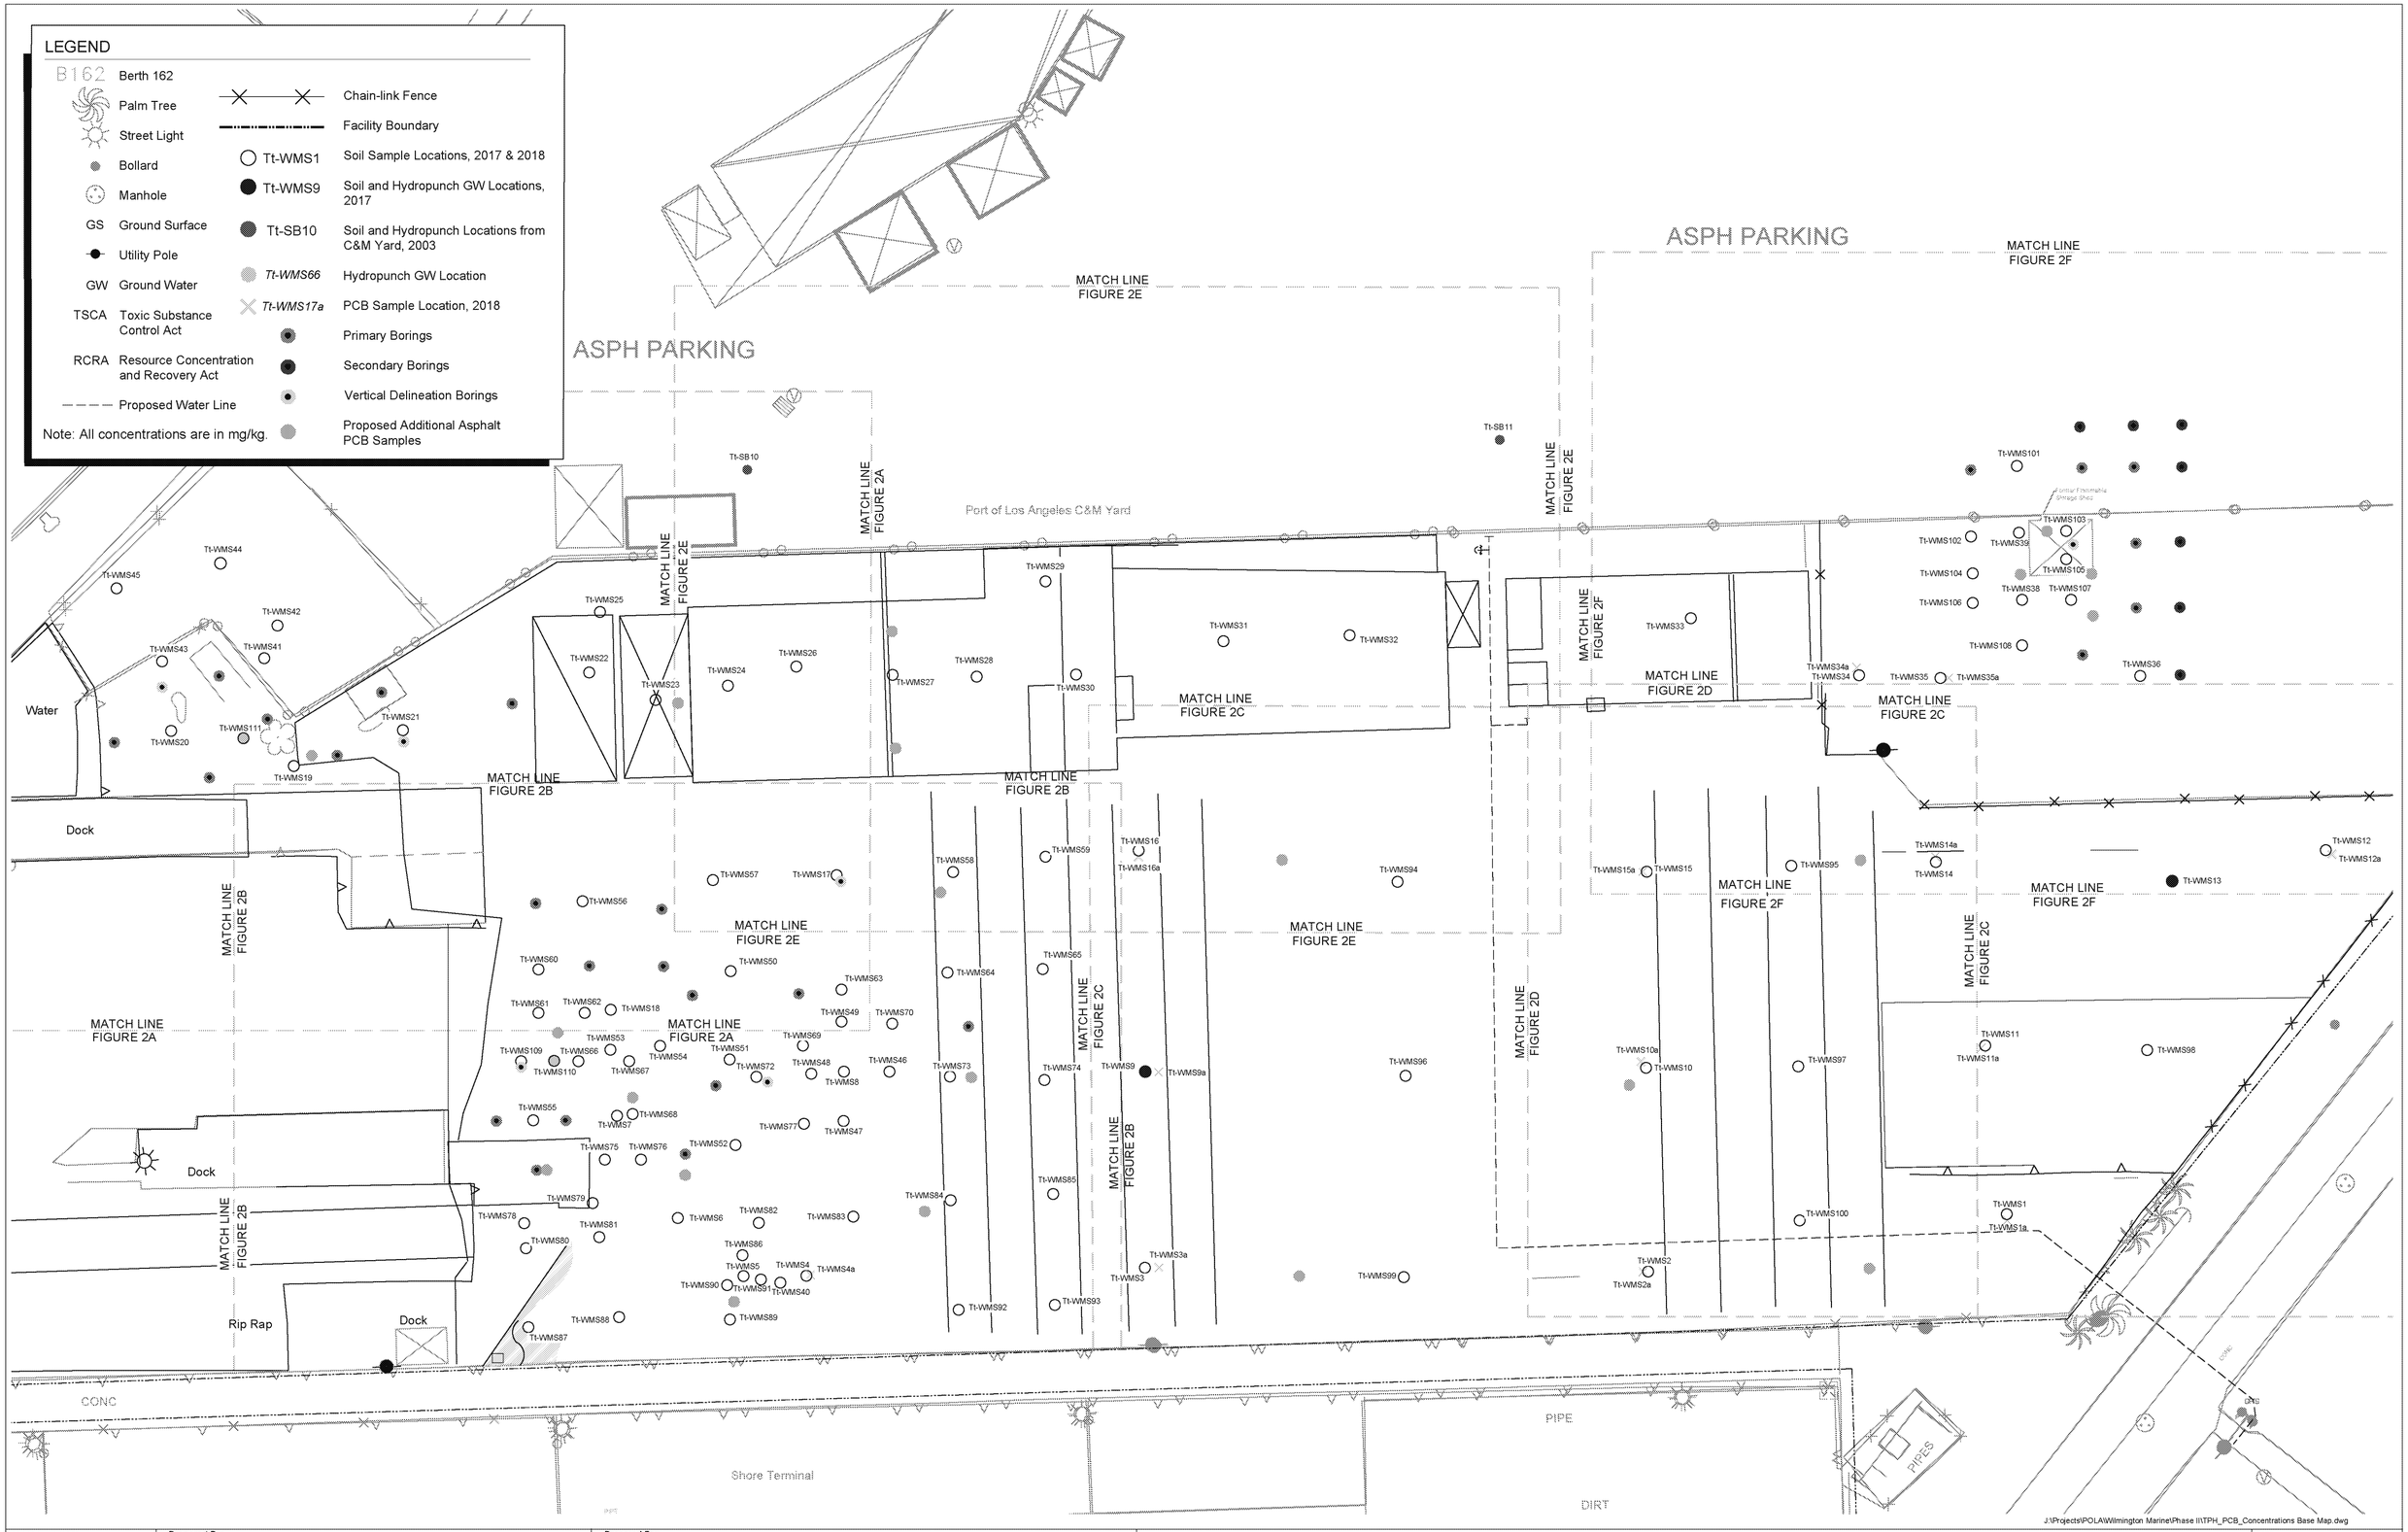

PROGRAM MANAGER: H.B.	Prepared By: Tetra Tech, 3475 E. Foothill Blvd., Pasadena, California 91107	Prepared For: Environmental Management Division, PORT OF LOS ANGELES, 425 South Palos Verdes St., San Pedro, CA 90733-0151	FIGURE 2 SITE PLAN AUGUST 2017 THROUGH FEBRUARY 2018 WILMINGTON MARINE SERVICES
PREPARED BY: J.G./C.F.			DATE: July 2018
PROJECT MANAGER: E.N.			SCALE: 1"=16'
			PROJECT NUMBER: 100-HMG-T73479.17