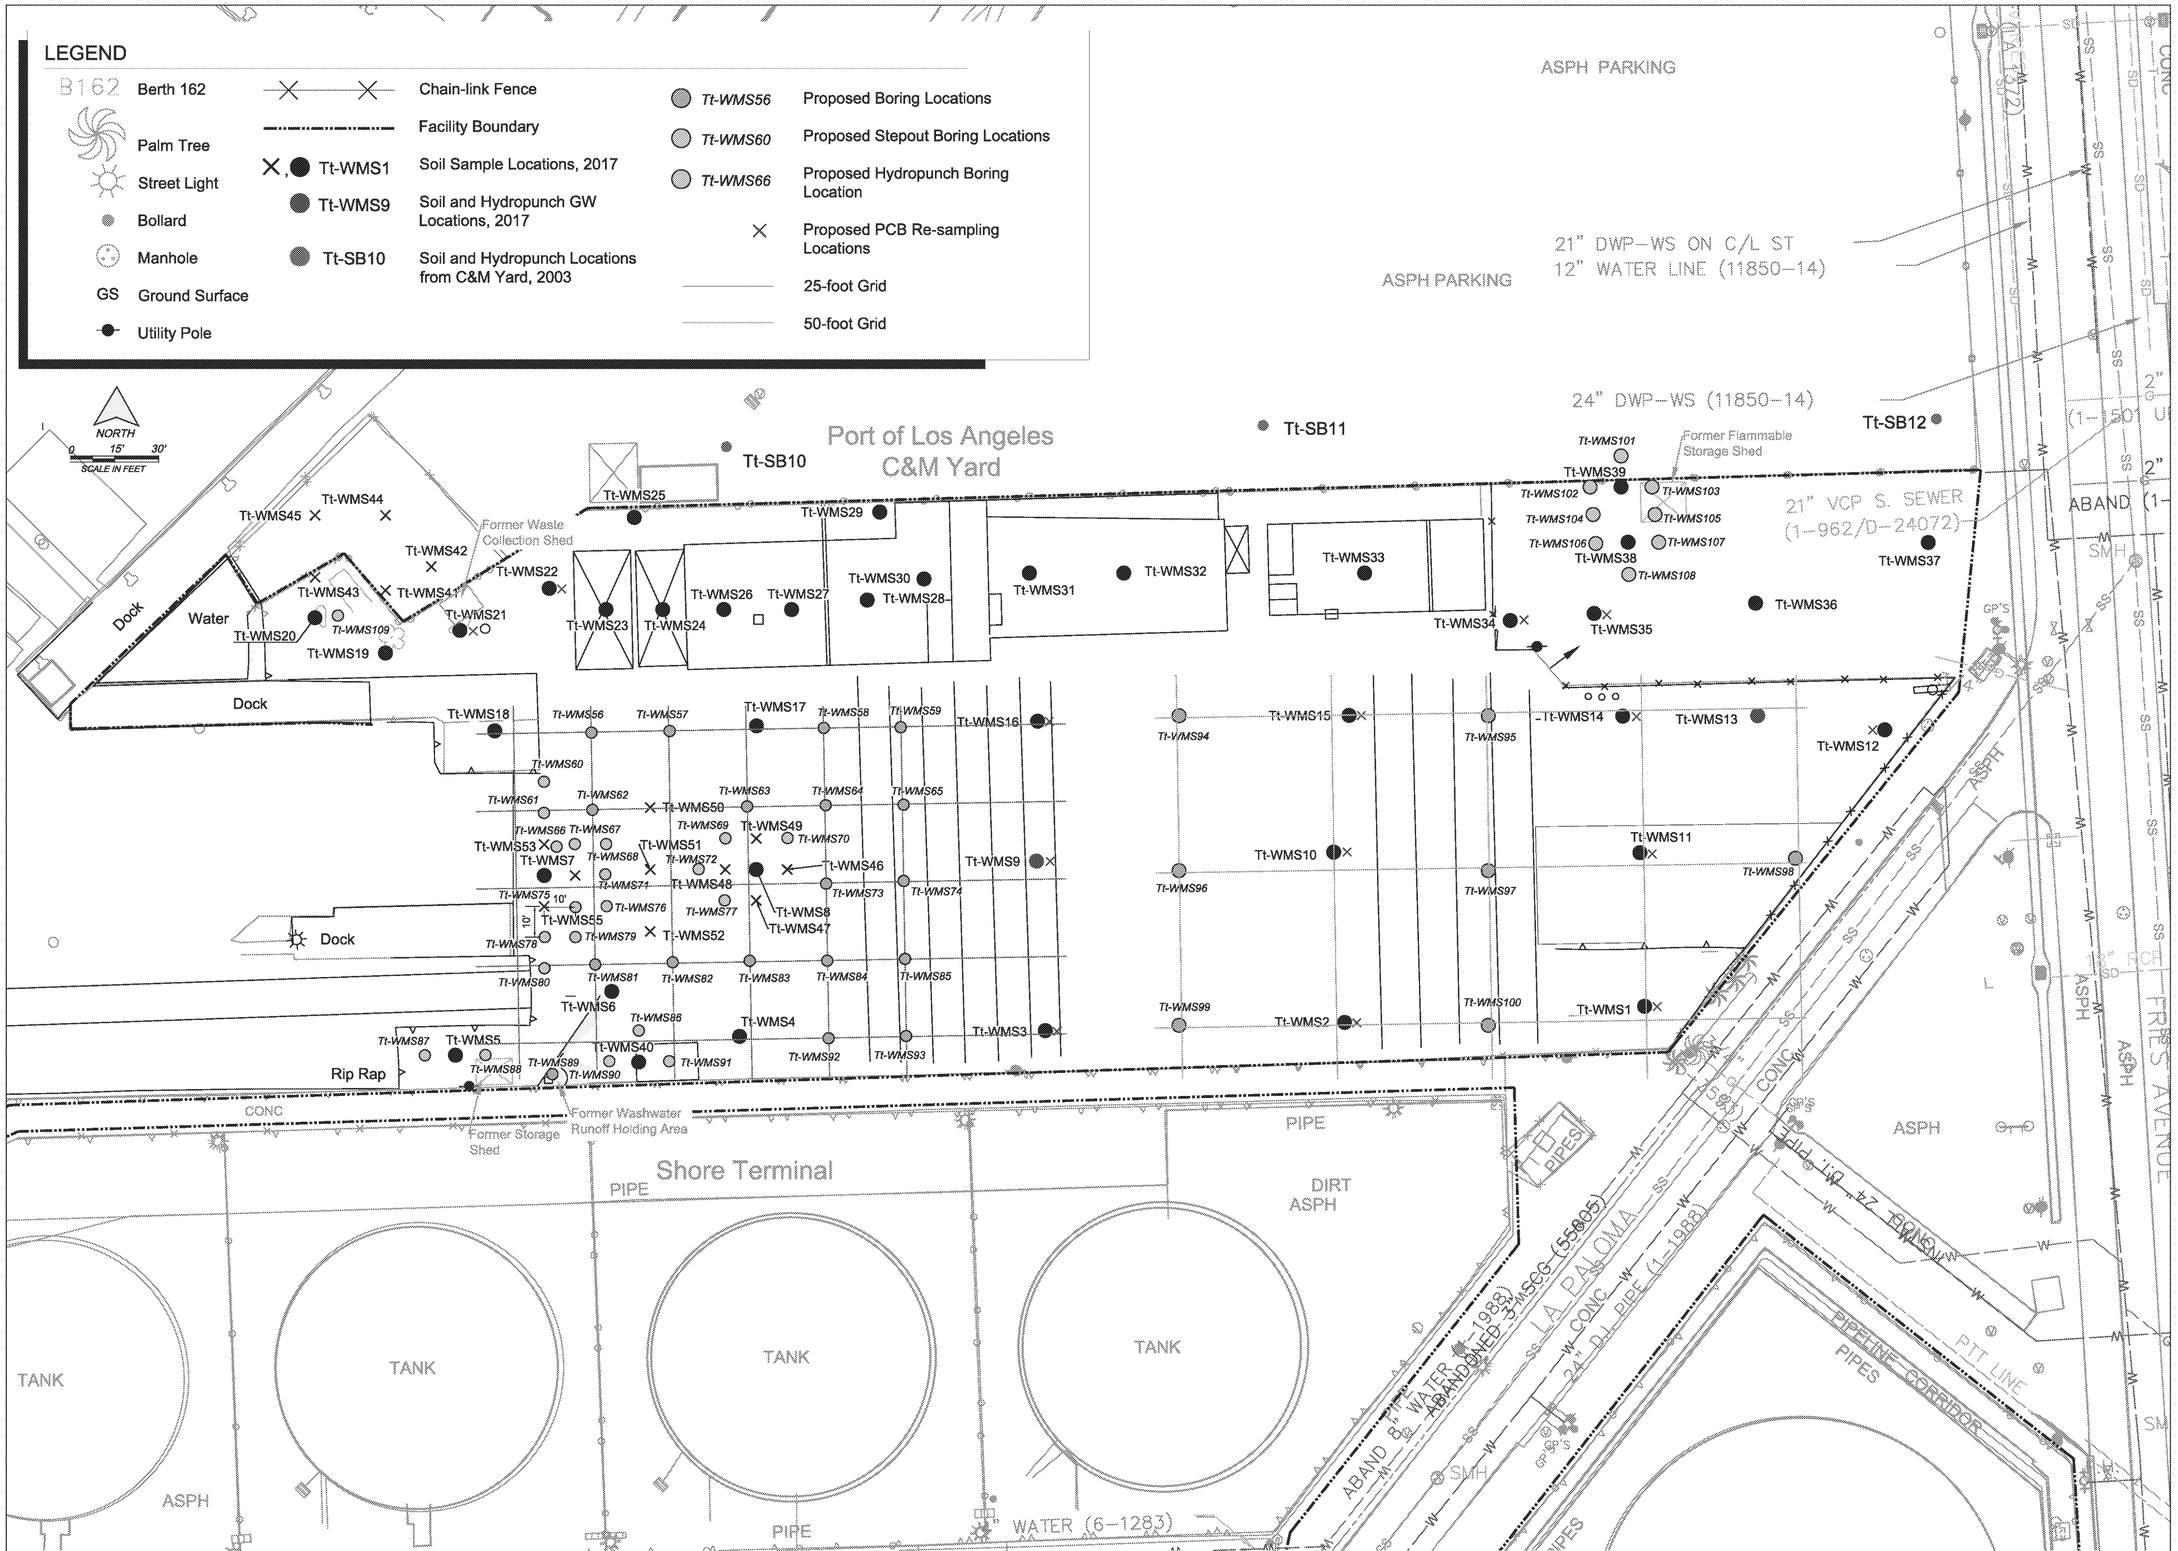

PROGRAM MANAGER	H.B.
PREPARED BY	J.K./C.F.
TASK MANAGER	M.O.

Prepared By:
Tetra Tech
3475 E. Foothill Blvd.
Pasadena, California 91107

Prepared For:
PORT OF LOS ANGELES
Environmental Management Division
425 South Palos Verdes St.
San Pedro, CA 90733-0151

FIGURE 2a
FORMER WILMINGTON MARINE SERVICES
PROPOSED SAMPLE LOCATION MAP

DATE	December 26, 2017
SCALE	1"=30'
PROJECT NUMBER	100-HMG-T73479.17