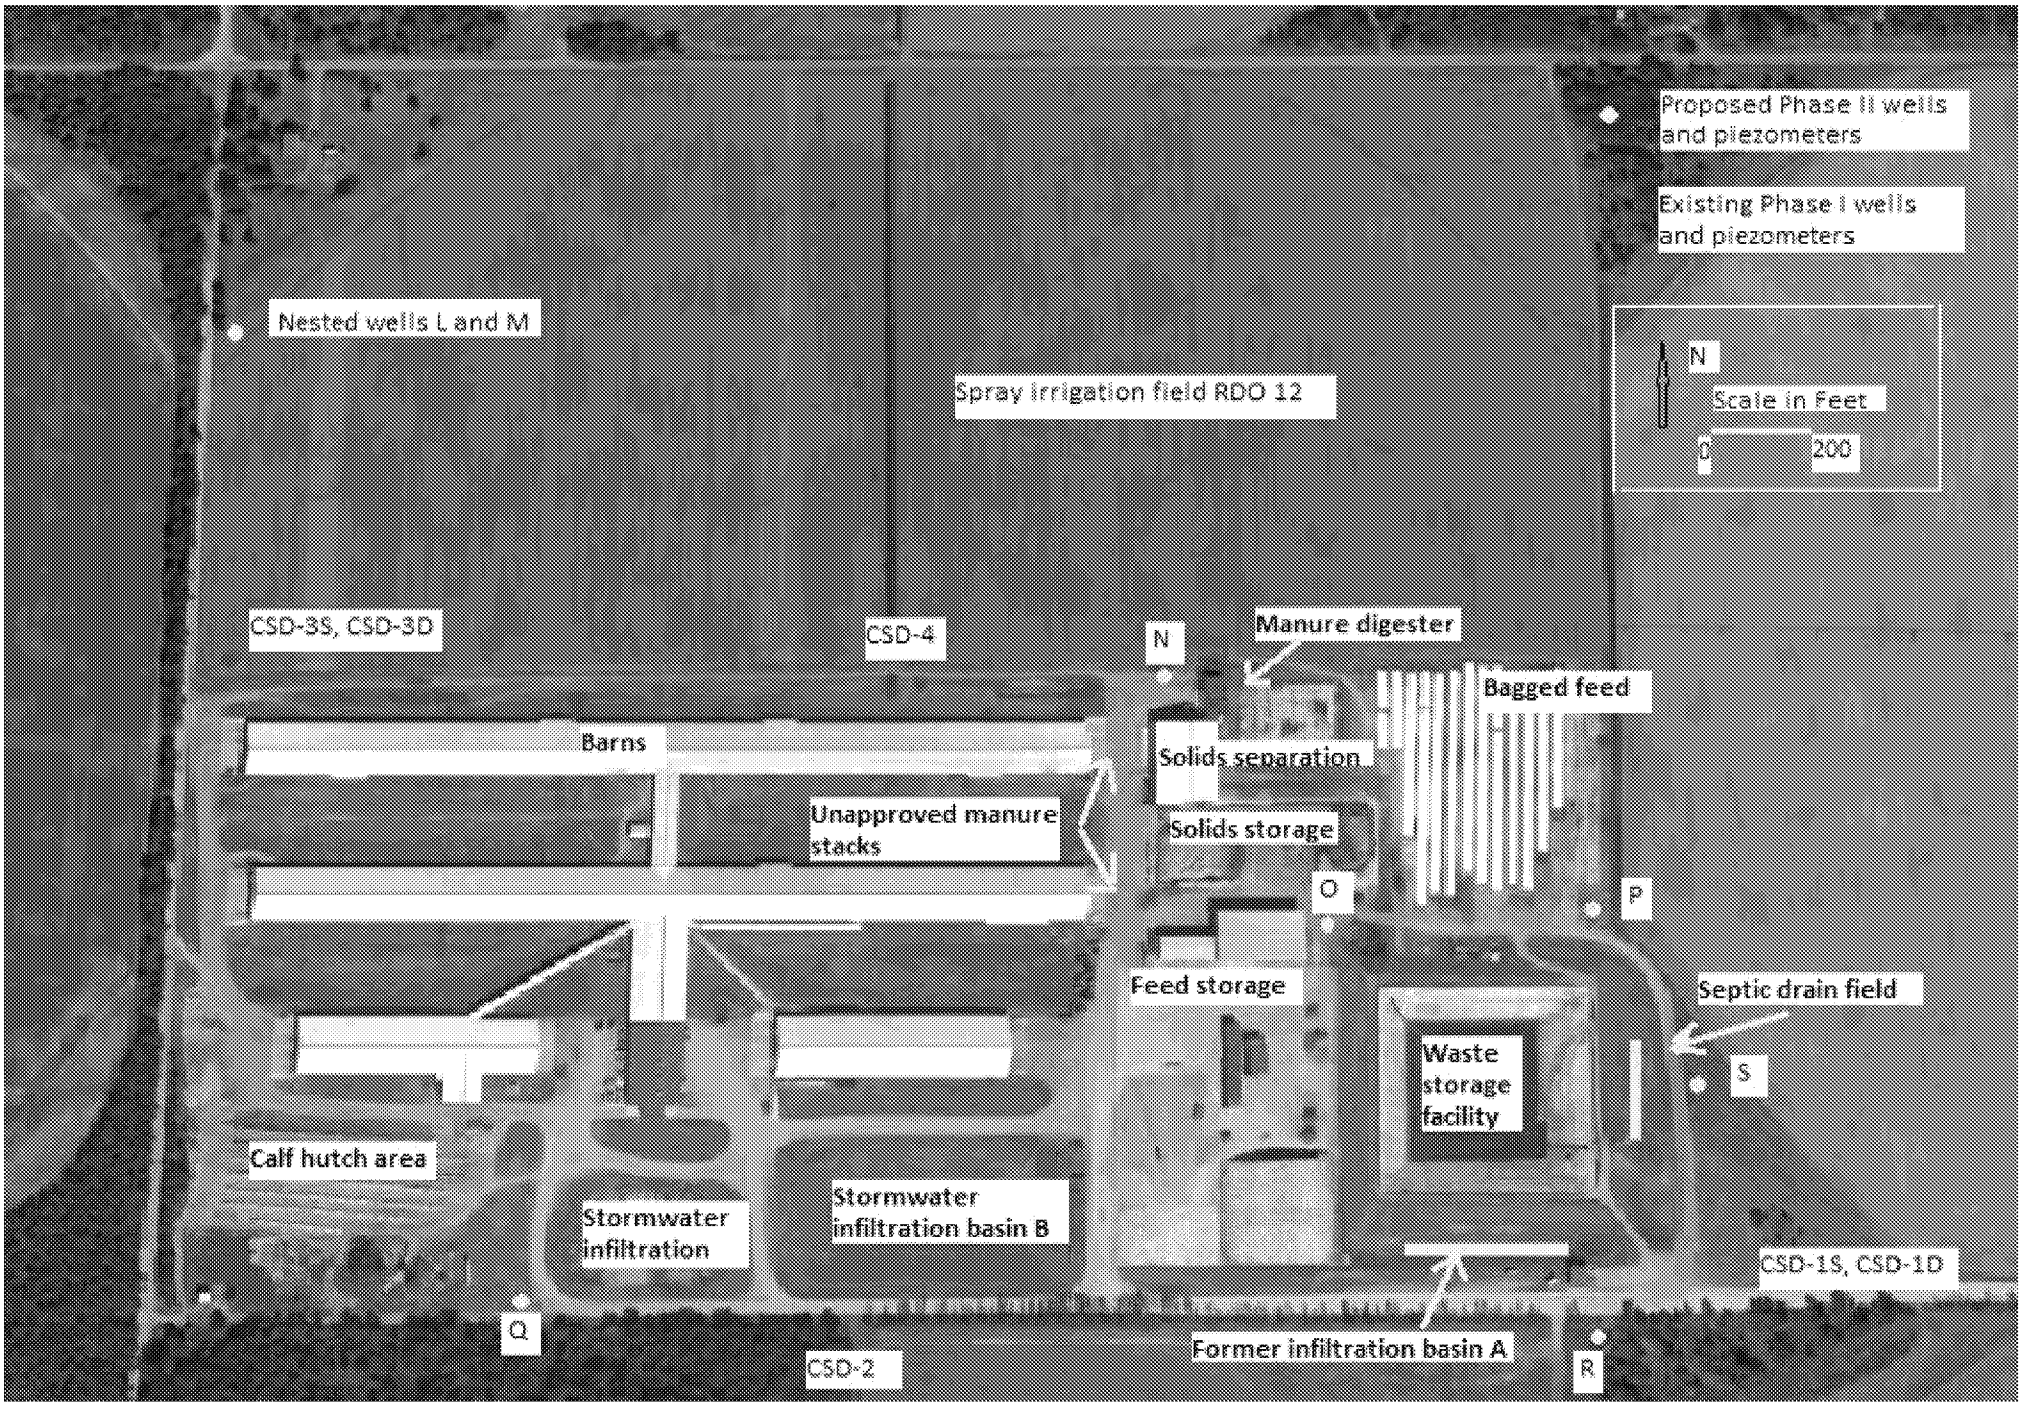
Proposed Phase II wells and piezometers
Existing Phase I wells and piezometers
Nested wells L and M
N
Scale in Feet
0
200
Spray irrigation field RDO 12
CSD-3S, CSD-3D
CSD-4
N
Manure digester
Bagged feed
Barns
Solids separation
Unapproved manure stacks
Solids storage
O
P
Feed storage
Septic drain field
Waste storage facility
S
Calf hutch area
Stormwater infiltration
Stormwater infiltration basin B
CSD-1S, CSD-1D
Q
CSD-2
Former infiltration basin A
R