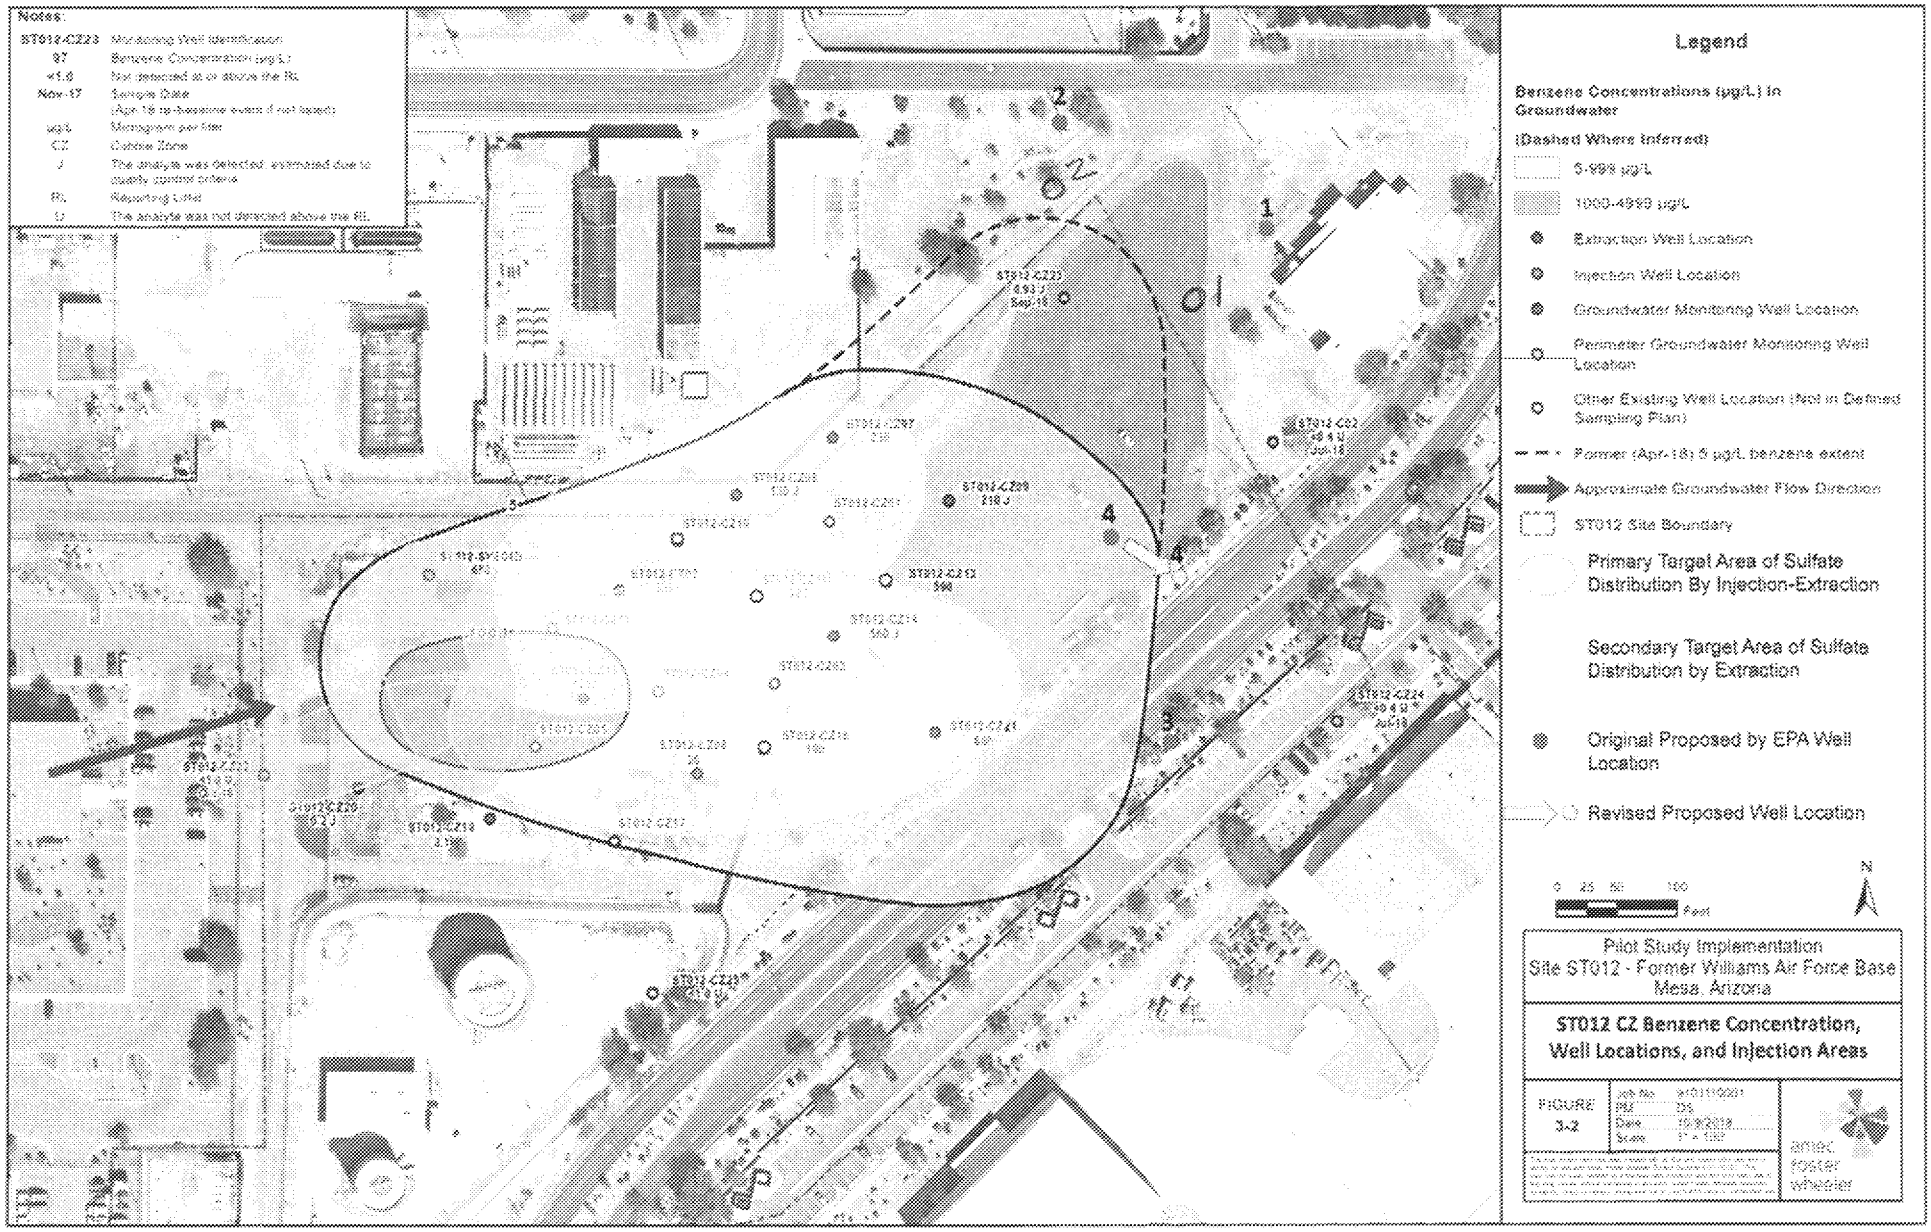

ED_005025_00014804-00001

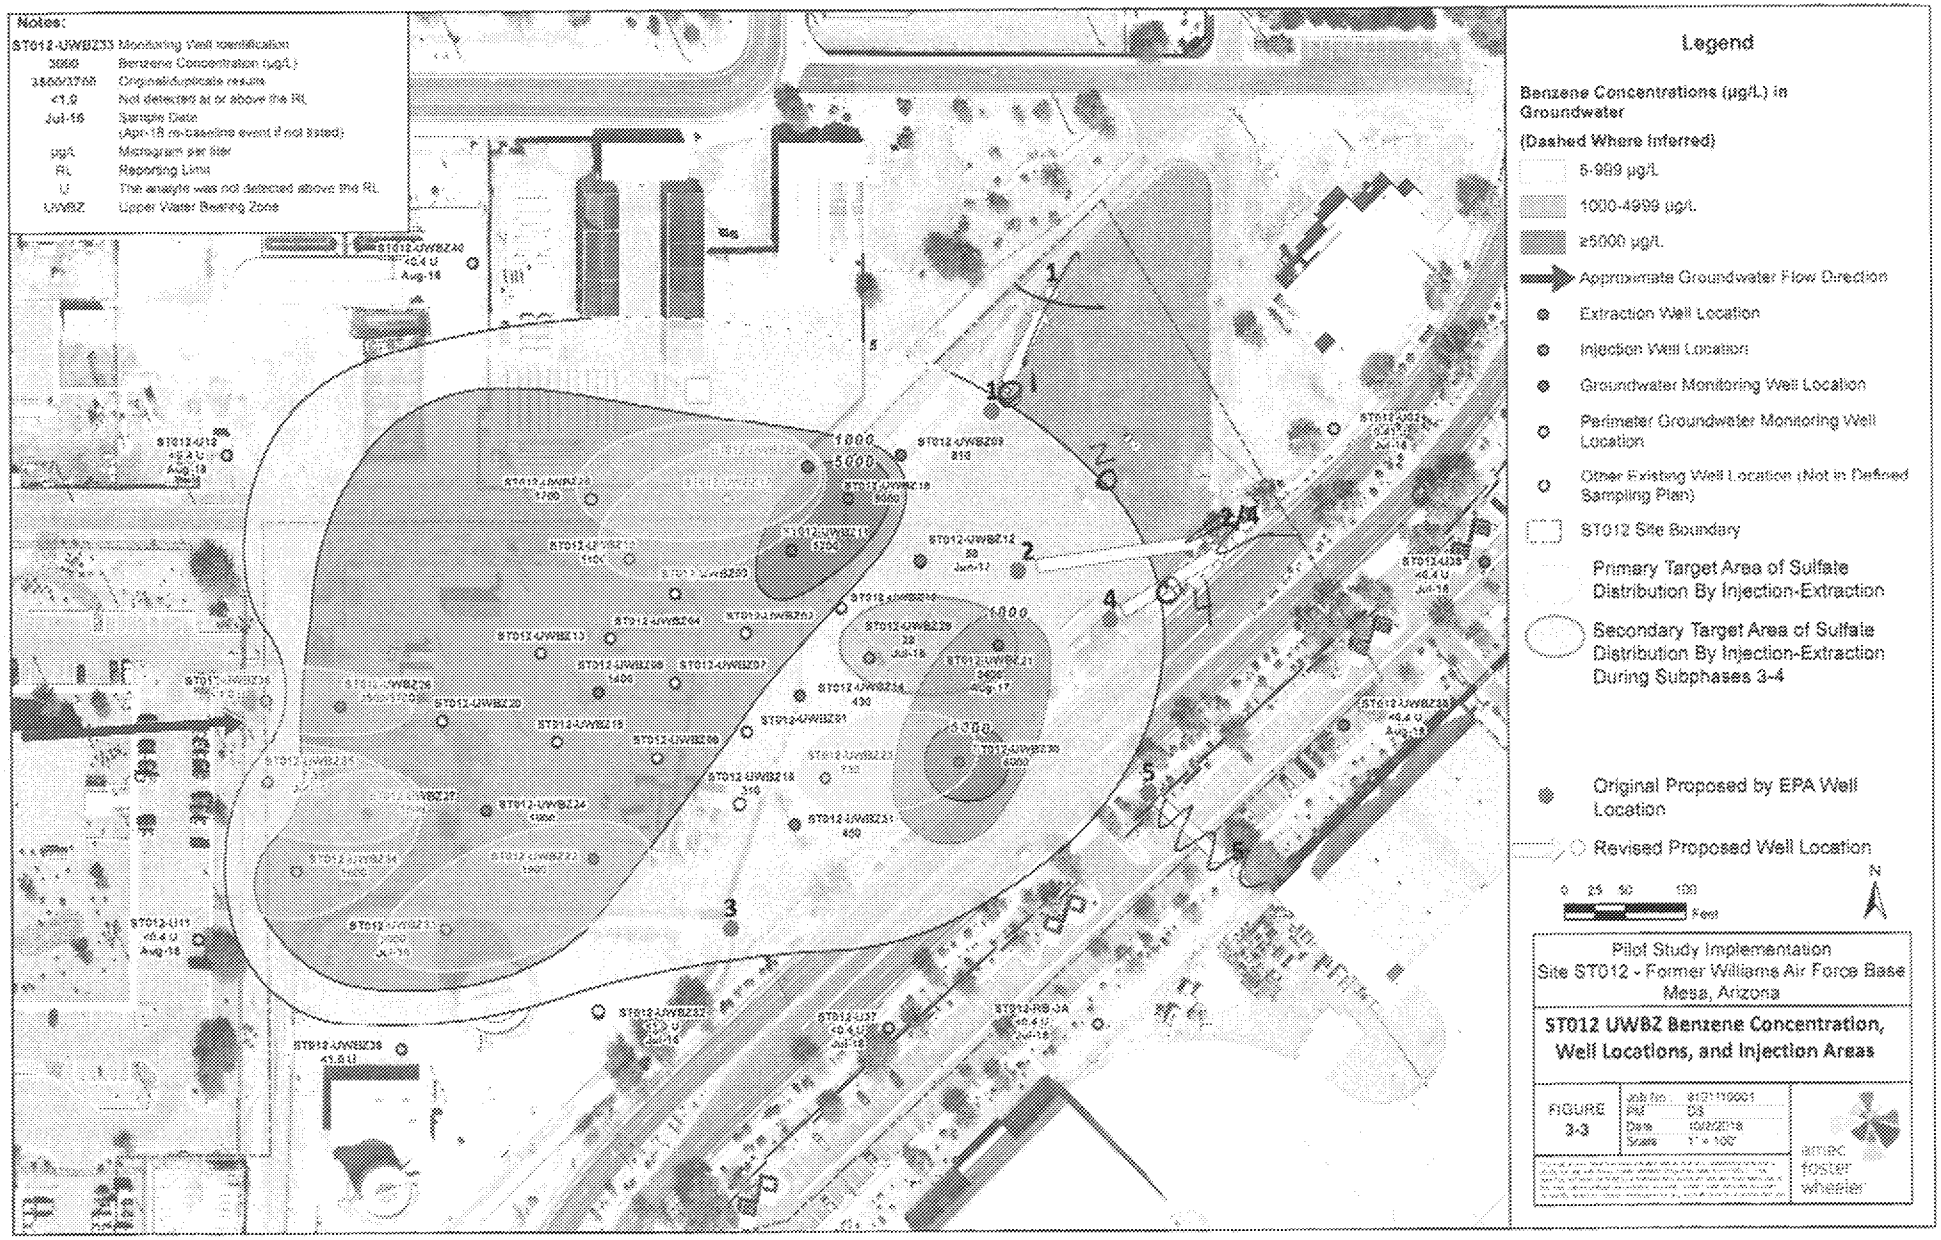

ED_005025_00014804-00002

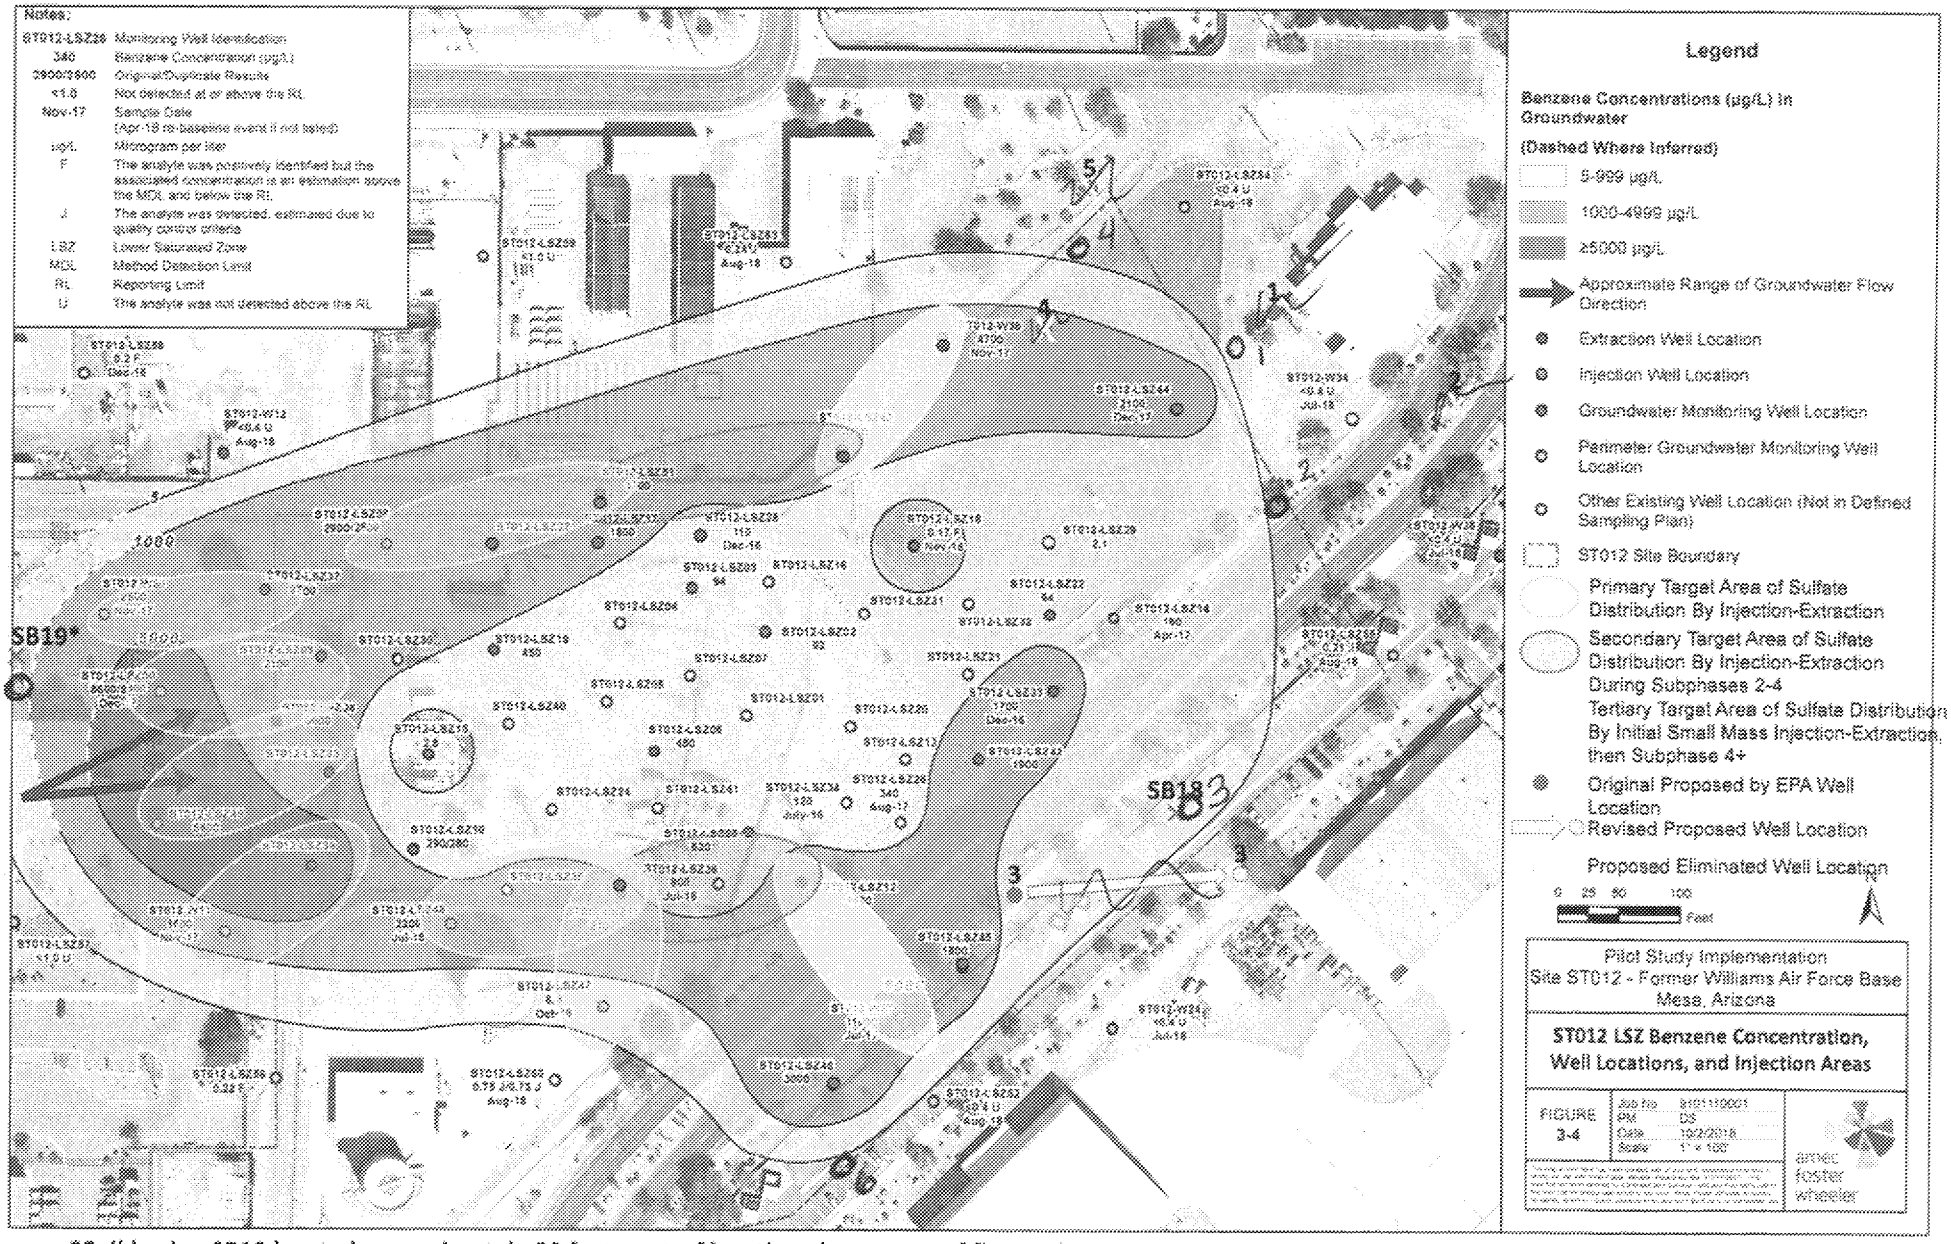

*Soil boring SB19 located approximately 50 feet west of location shown, out of figure view