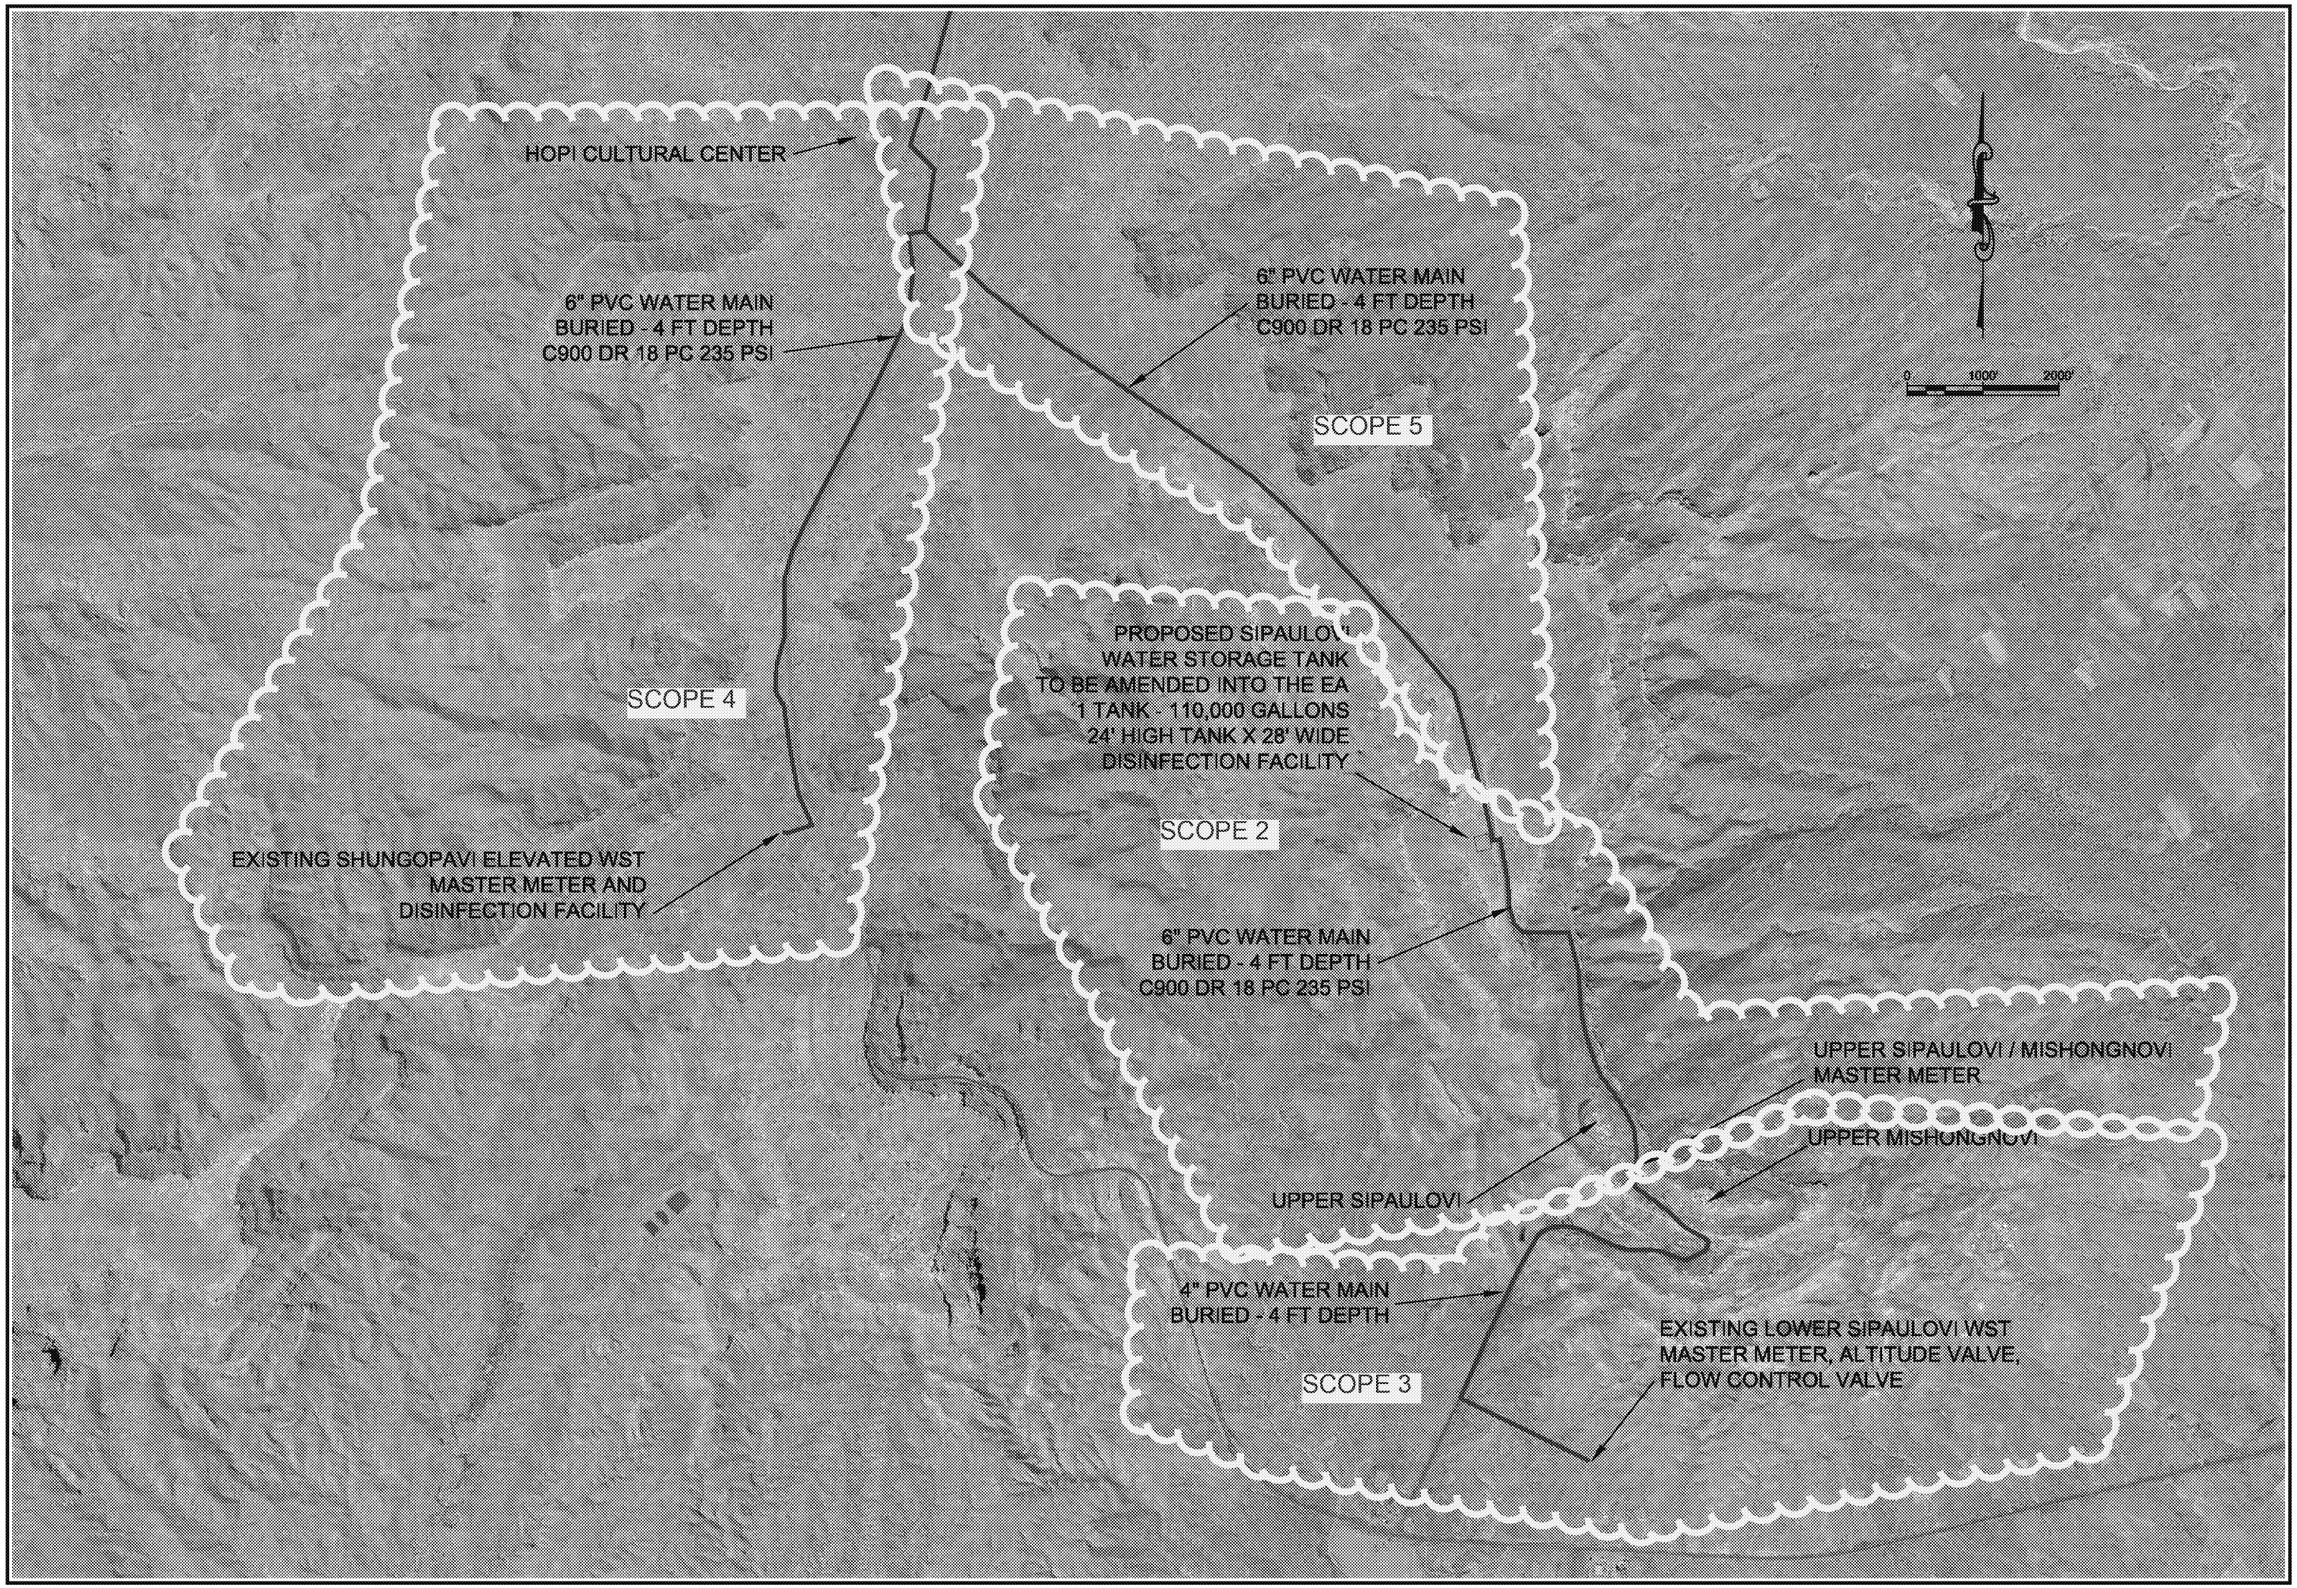

DATE	REVISIONS	INT

INDIAN HEALTH SERVICE
OFFICE OF ENVIRONMENTAL
HEALTH & ENGINEERING

EASTERN ARIZONA DISTRICT OFFICE
5448 S. WHITE MTN. BLVD. SUITE 220
LAKESIDE, AZ 85929
(928) 597-0578

INDIAN HEALTH SERVICE
1955

THE HOPI TRIBE
HOPI ARSENIC MITIGATION PROJECT
ALIGNMENT MAP

HA NUMBER: HA
DRAWN BY: ASH
CHECKED BY: AHL
SCALE: 1" = 1000'
DATE: 8/5/14
DATE: 9/5/14
FILE NAME: HAMP ALIGNMENT 9.5.14
LAYOUT NAME: 6
PROJ ENG: ASH

HAMP
SHEET 6 OF 6

ED_005149_00023063-00001

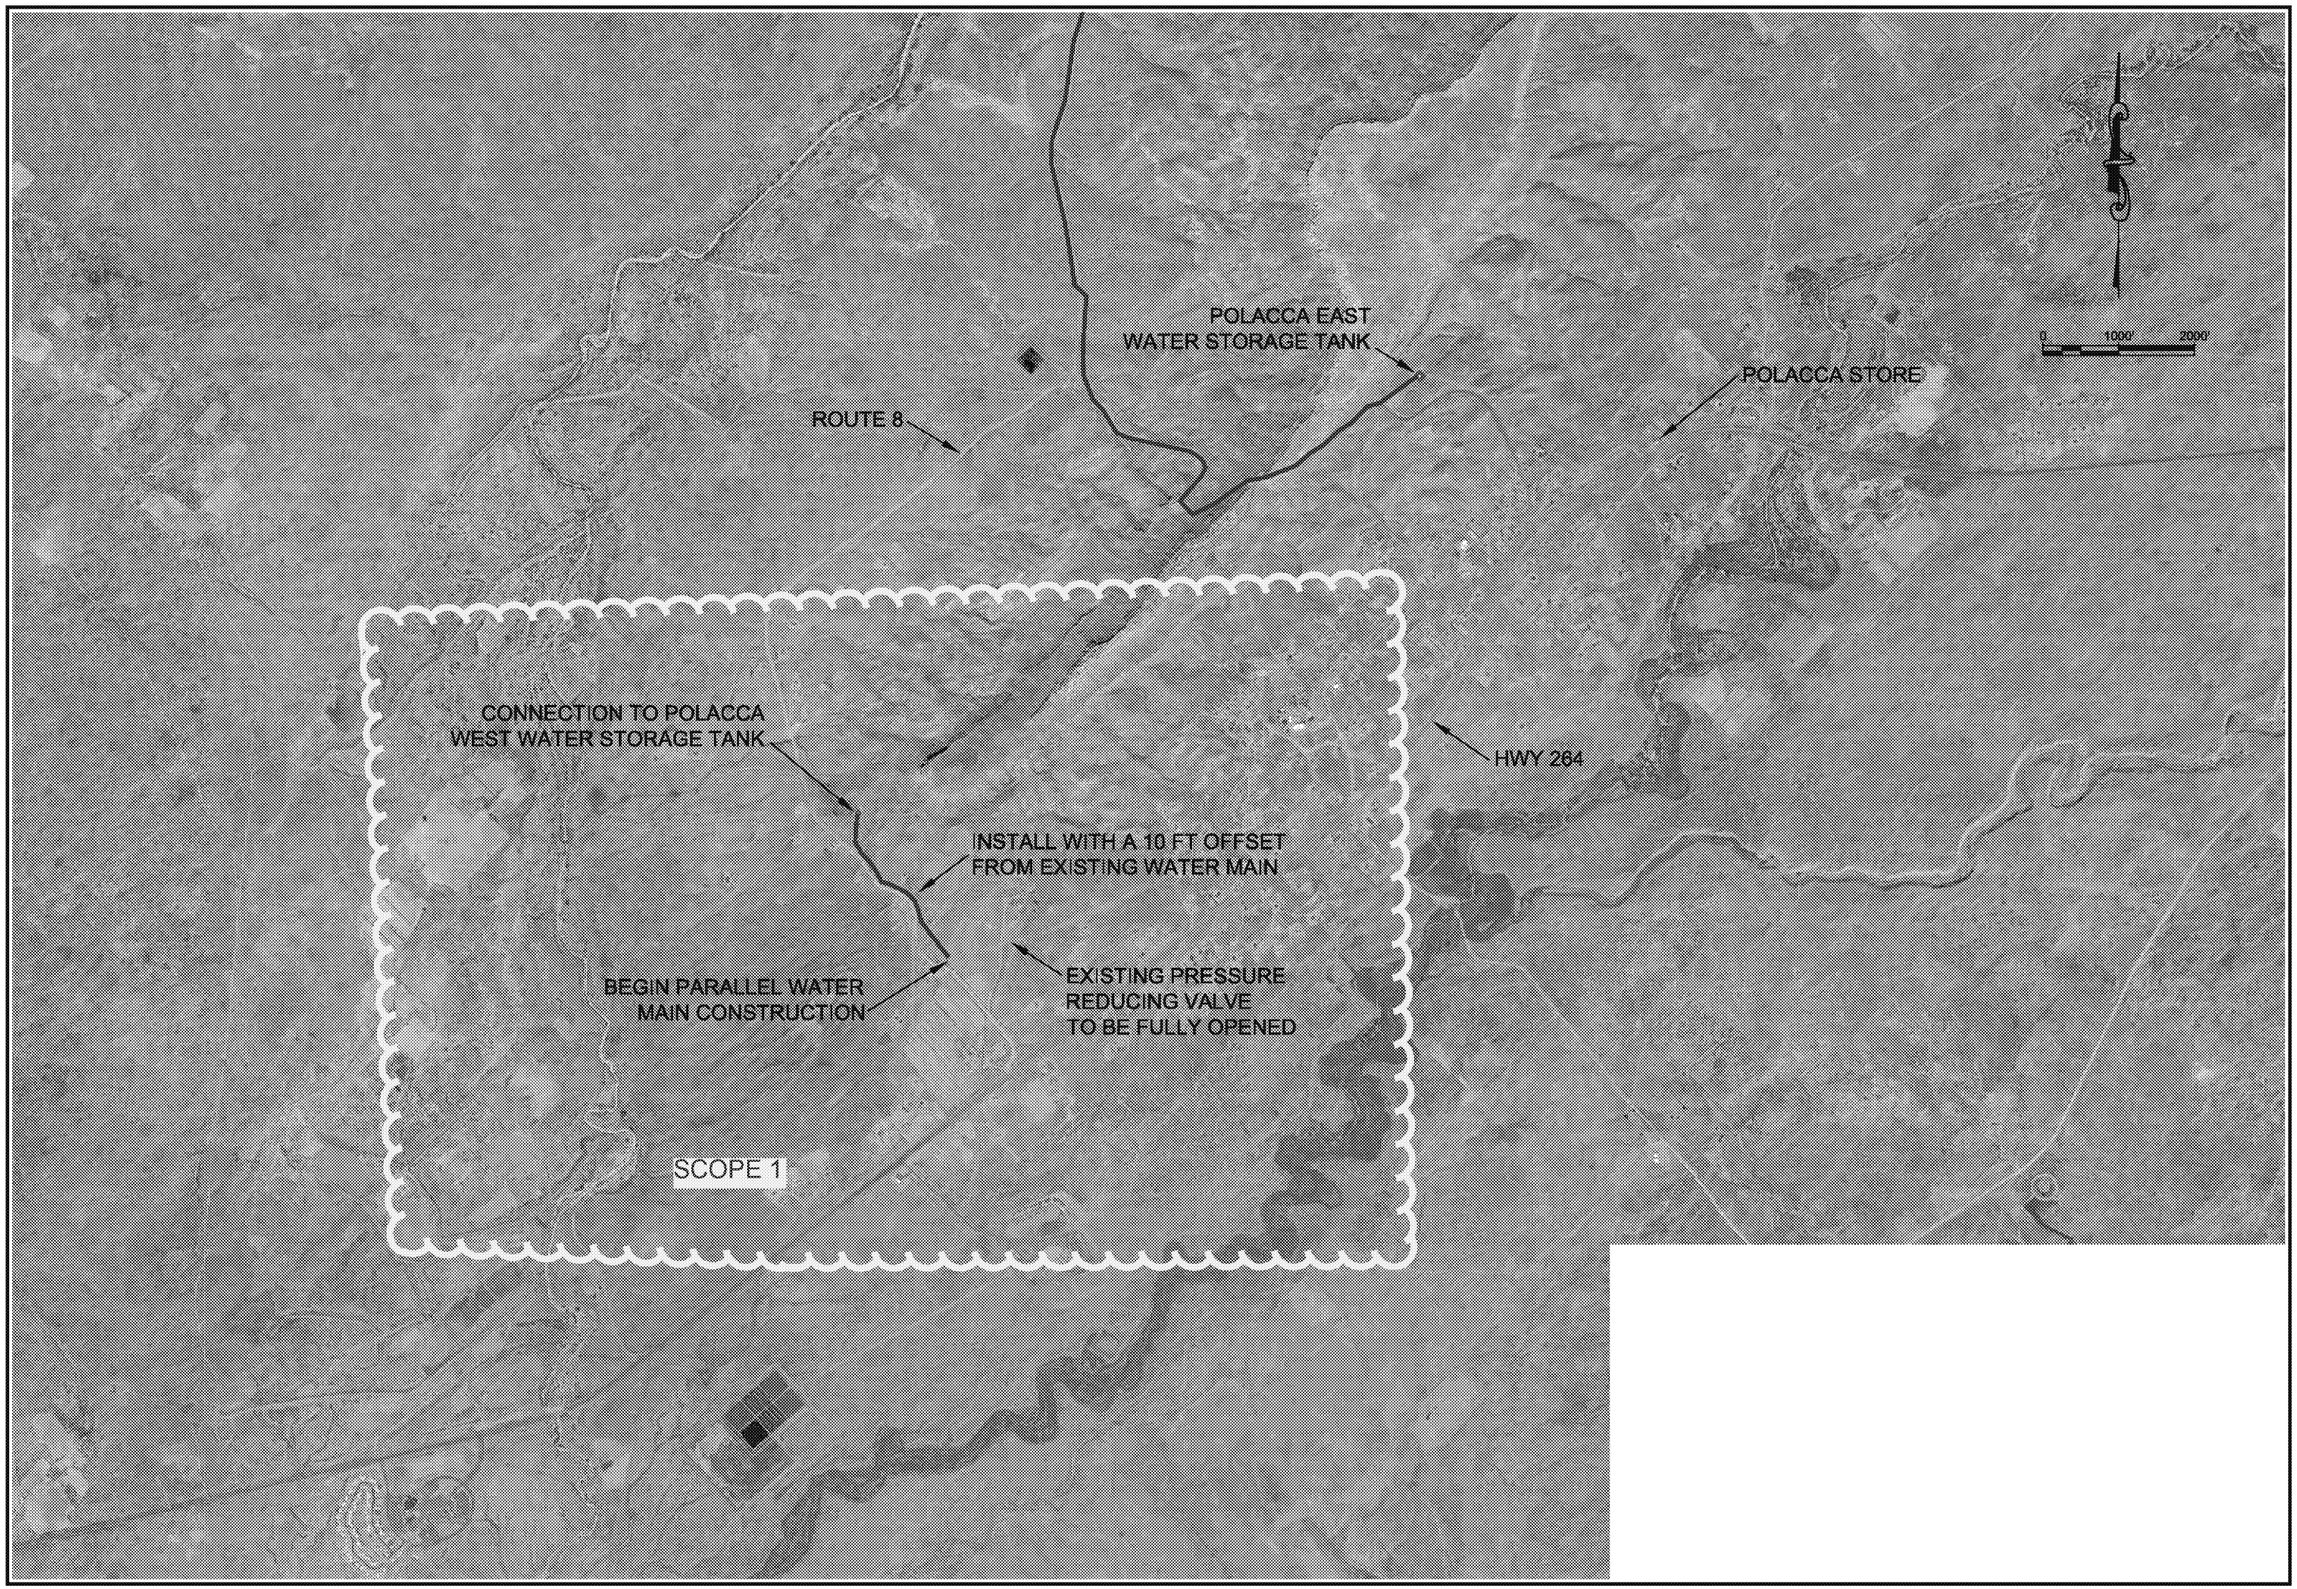

DATE	REVISIONS	INIT

INDIAN HEALTH SERVICE
OFFICE OF ENVIRONMENTAL
HEALTH & ENGINEERING

EASTERN ARIZONA DISTRICT OFFICE
5448 S. WHITE MTN. BLVD. BUTTE 220
LAKESIDE, AZ 85929
(928) 597-0570

INDIAN HEALTH SERVICE
1955

THE HOPI TRIBE
HOPI ARSENIC MITIGATION PROJECT
ALIGNMENT MAP

HA NUMBER: NA
DRAWN BY: ANH
CHECKED BY: ANH
SCALE: 1" = 1000'
DATE: 3/5/14
DATE: 5/5/14
FILE NAME: HAMP ALIGNMENT 2.5.14
LAYOUT NAME: 0
PROJ ENG: ANH

HAMP
SHEET 9 OF 9

ED_005149_00023063-00002