TURQUOISE TRAIL REGIONAL WATER SYSTEM PROJECT

OVERVIEW SCHEMATIC

PHASE 1A - TURQUOISE TRAIL WELL FIELD AND WATER STORAGE

PHASE 1B - TURQUOISE TRAIL TO FMCV TRANSMISISON MAIN

PHASE 2 - SHUNGOPAVI TRANSMISSION MAIN

PHASE 3 - SIPAULOVI AND MISHONGNOVI TRANSMISSION MAIN AND STORAGE

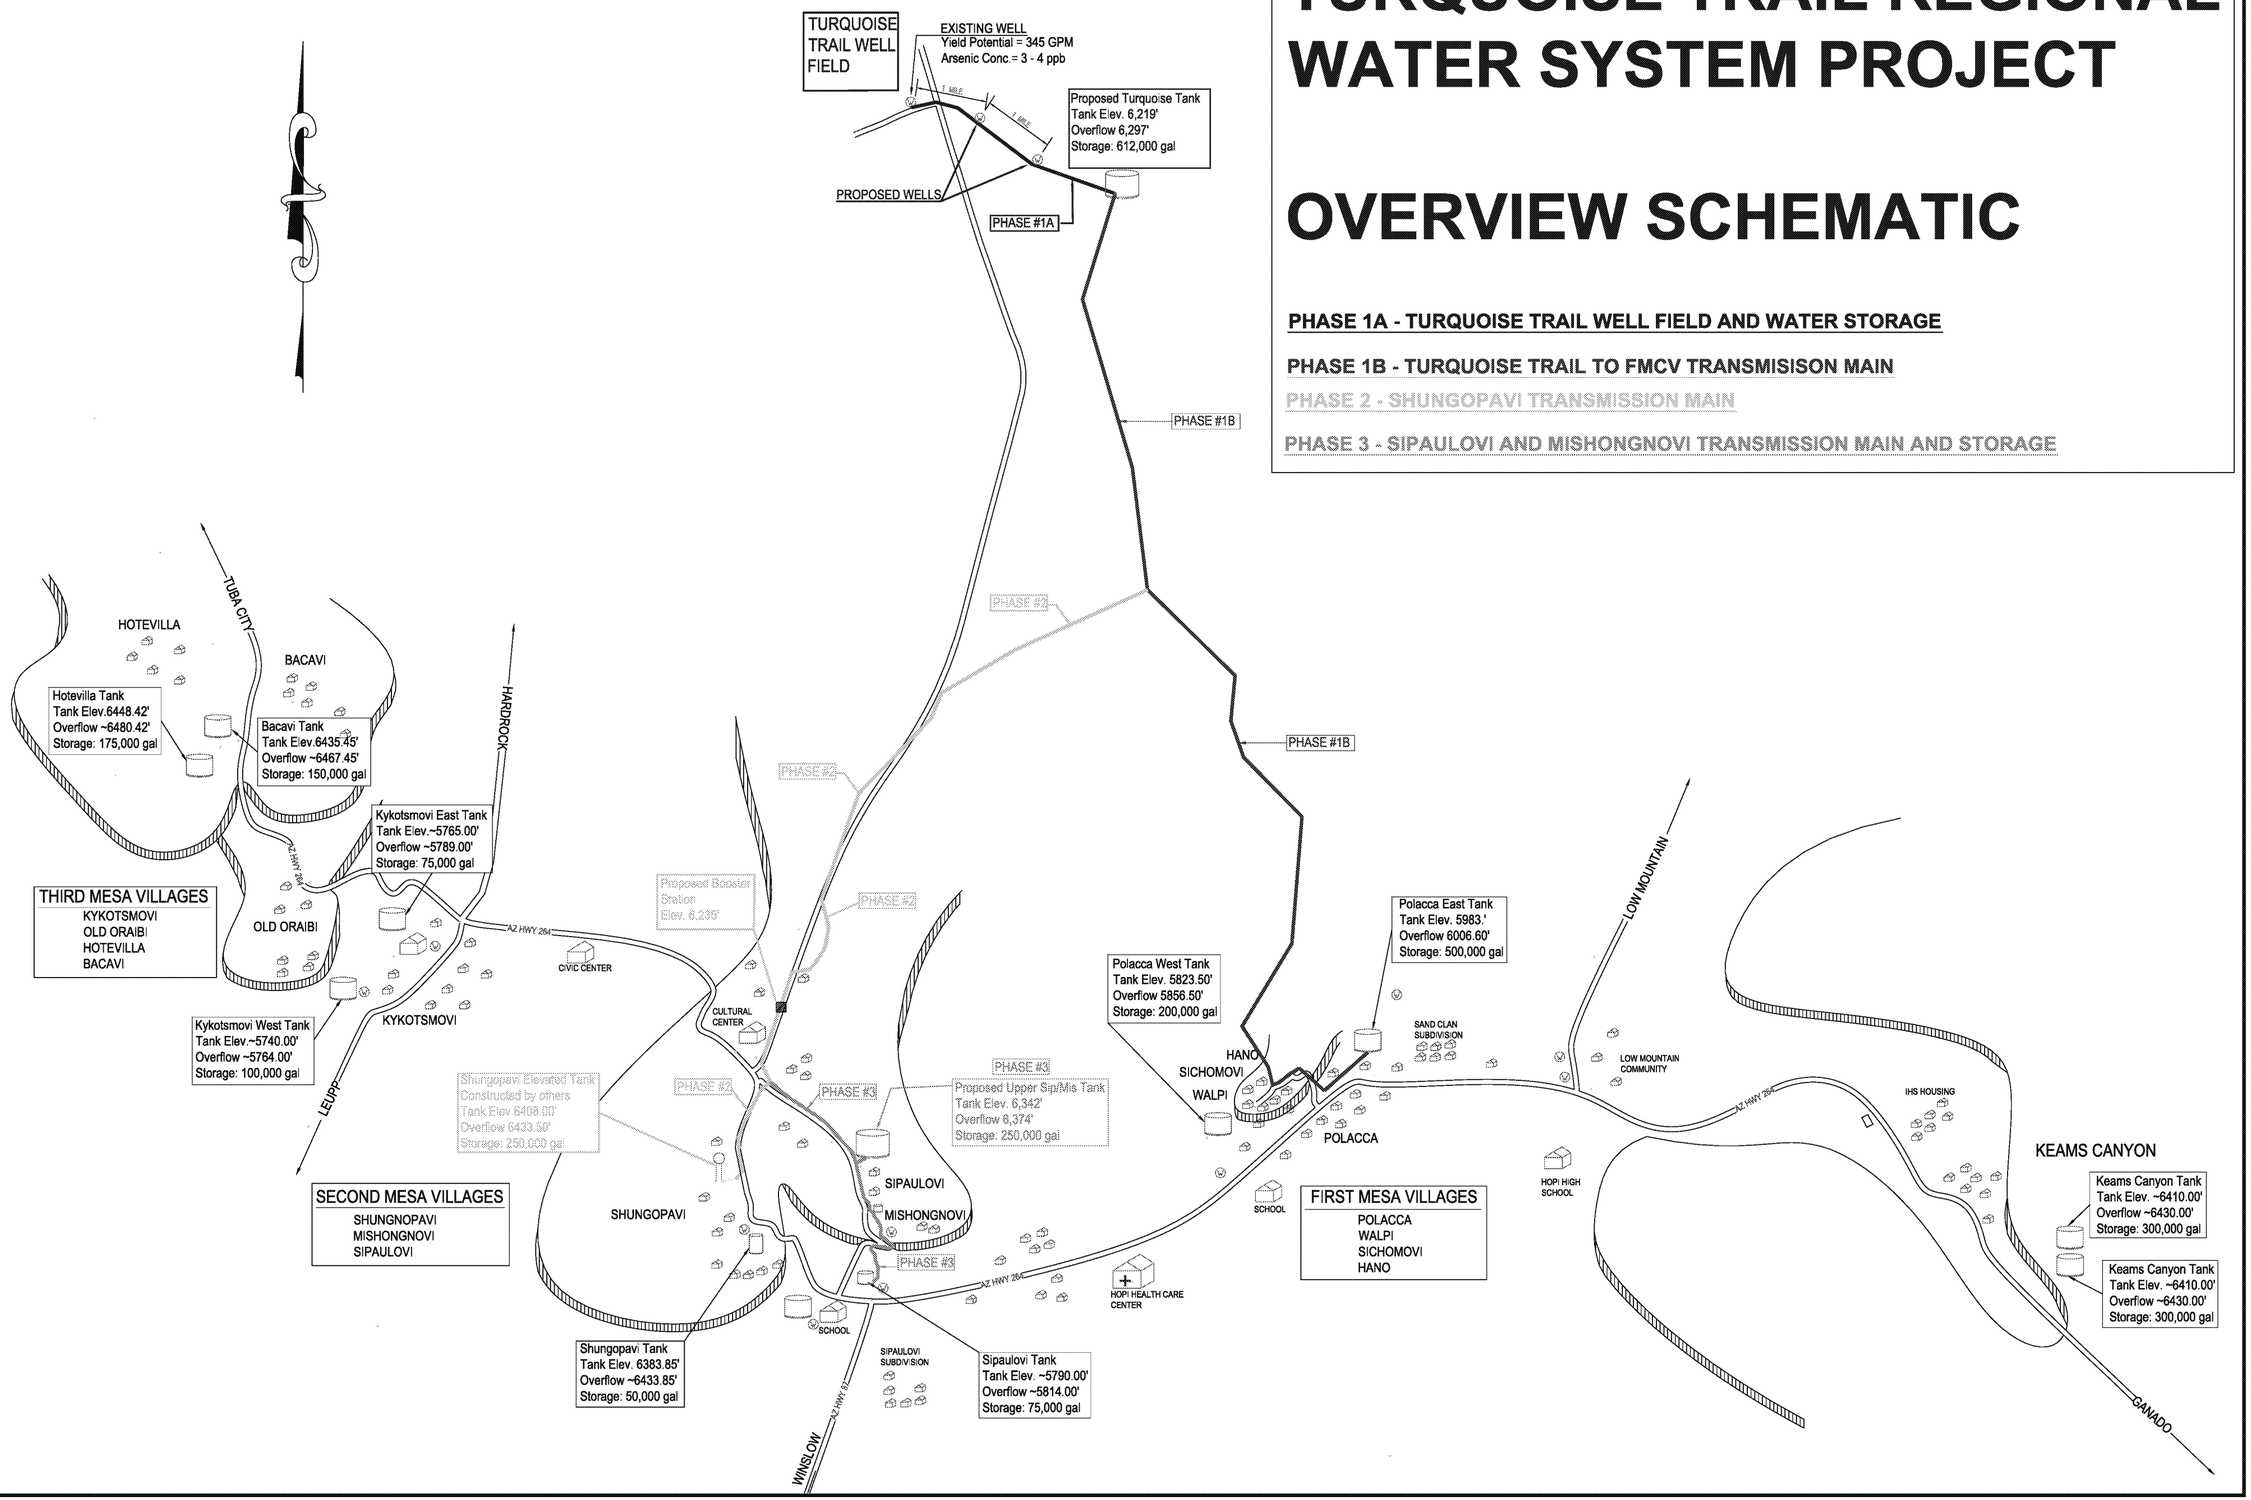

DATE	REVISIONS	INIT.

INDIAN HEALTH SERVICE
OFFICE OF ENVIRONMENTAL HEALTH & ENGINEERING
EASTERN ARIZONA DISTRICT OFFICE
5448 S. WHITE MTN. BLVD. SUITE 220
LAKESIDE, AZ 85929
(928) 537-0578

HOPI TRIBE
PROJECT OVER VIEW SCHEMATIC
FIRST AND SECOND MESA REGIONAL WATER SYSTEM CONCEPT

DRAWING NO.: ____ SCALE: ____
DRAWN BY: ____ DATE: ____
CHECKED BY: ____ DATE: ____
PROJ ENG: ____
FILE NAME: EDIT Regional Schematic.dwg
LAYOUT NAME: 22x34

SHEET ____ OF ____ TOTAL SHEETS

USER: jason.crownholm FILE: C:\Documents and Settings\jason.crownholm\Desktop\Hopi Surface\dwg\EDIT Regional Schematic.dwg 3/19/2009 -- 9:37am