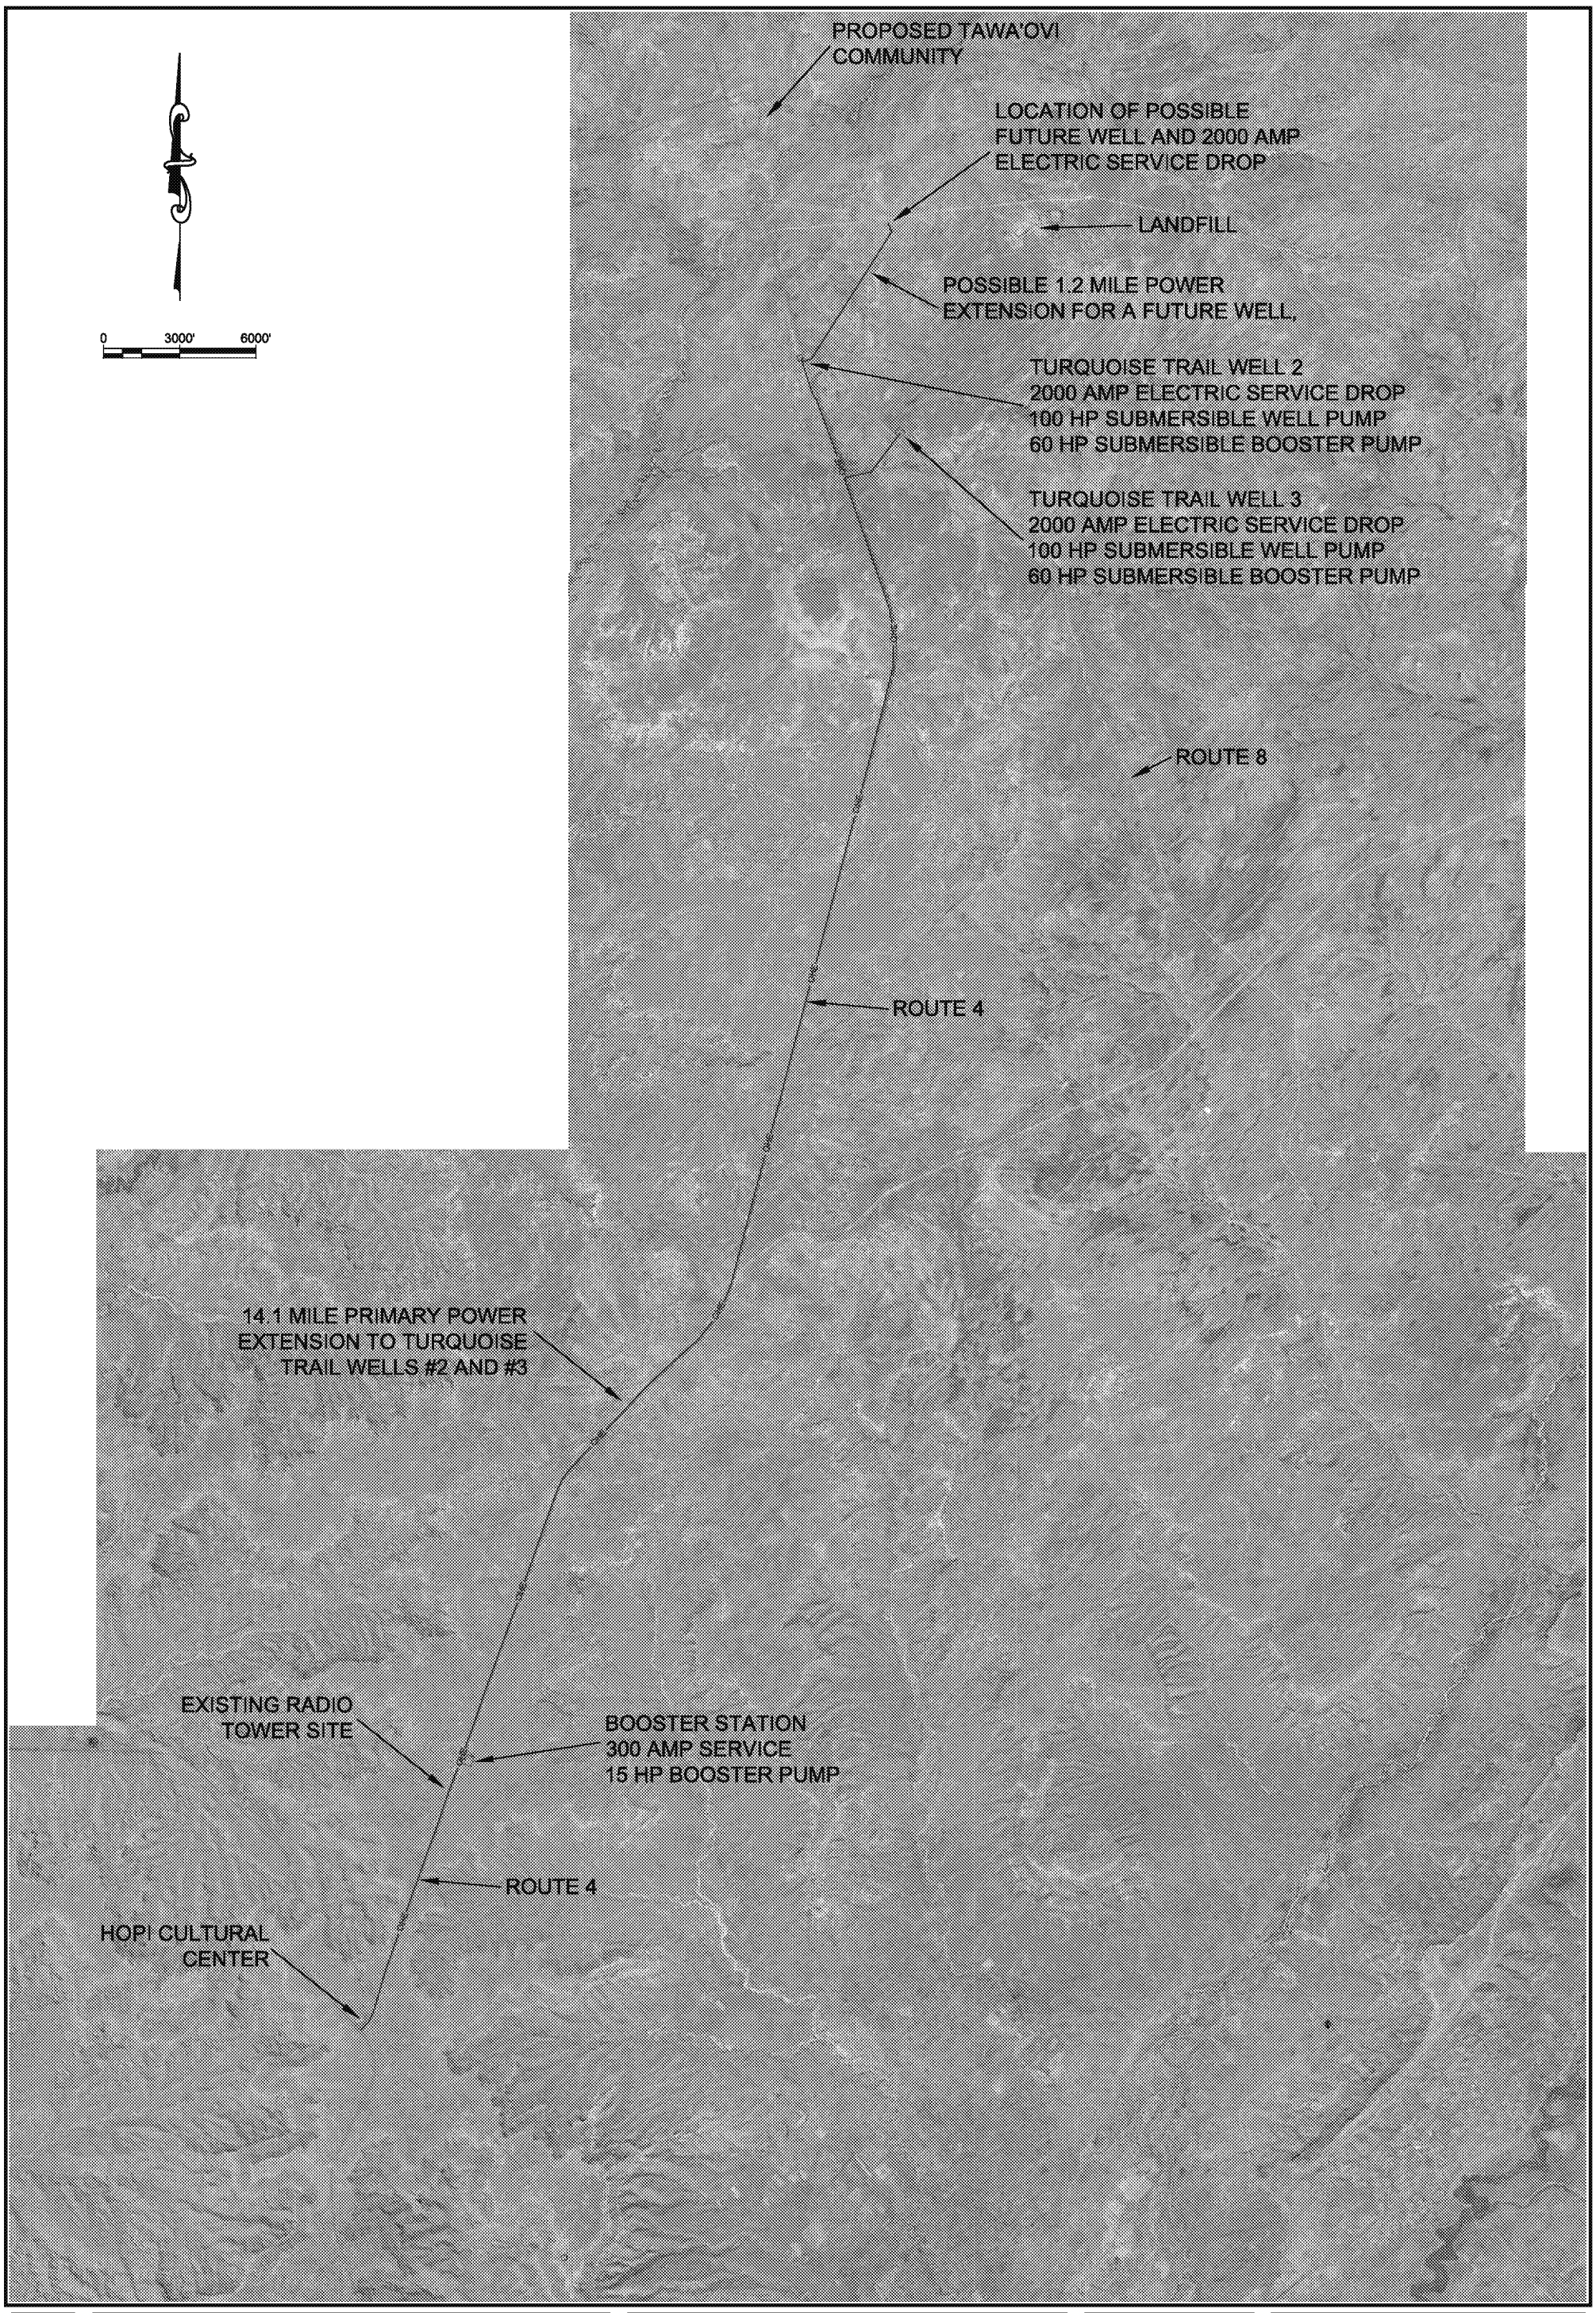

DATE	REVISIONS	INIT

INDIAN HEALTH SERVICE
OFFICE OF ENVIRONMENTAL HEALTH & ENGINEERING

EASTERN ARIZONA DISTRICT OFFICE
6449 S. WHITE MTN. BLVD. SUITE 220
LAKESIDE, AZ 85929
(928) 537-0276

THE HOPI TRIBE
HOPI ARSENIC MITIGATION PROJECT
ALIGNMENT MAP

DA NORMAN DA	SCALE 1" = 3000'	FILE NAME: HARP PIPING ALIGNMENT
DRAWN BY: AZH	DATE: 4/2/14	LAYOUT NAME: AP01
CHECKED BY: AZH	DATE: 4/2/14	FILE NO: AZH

HANDP
SHEET 1 OF 2