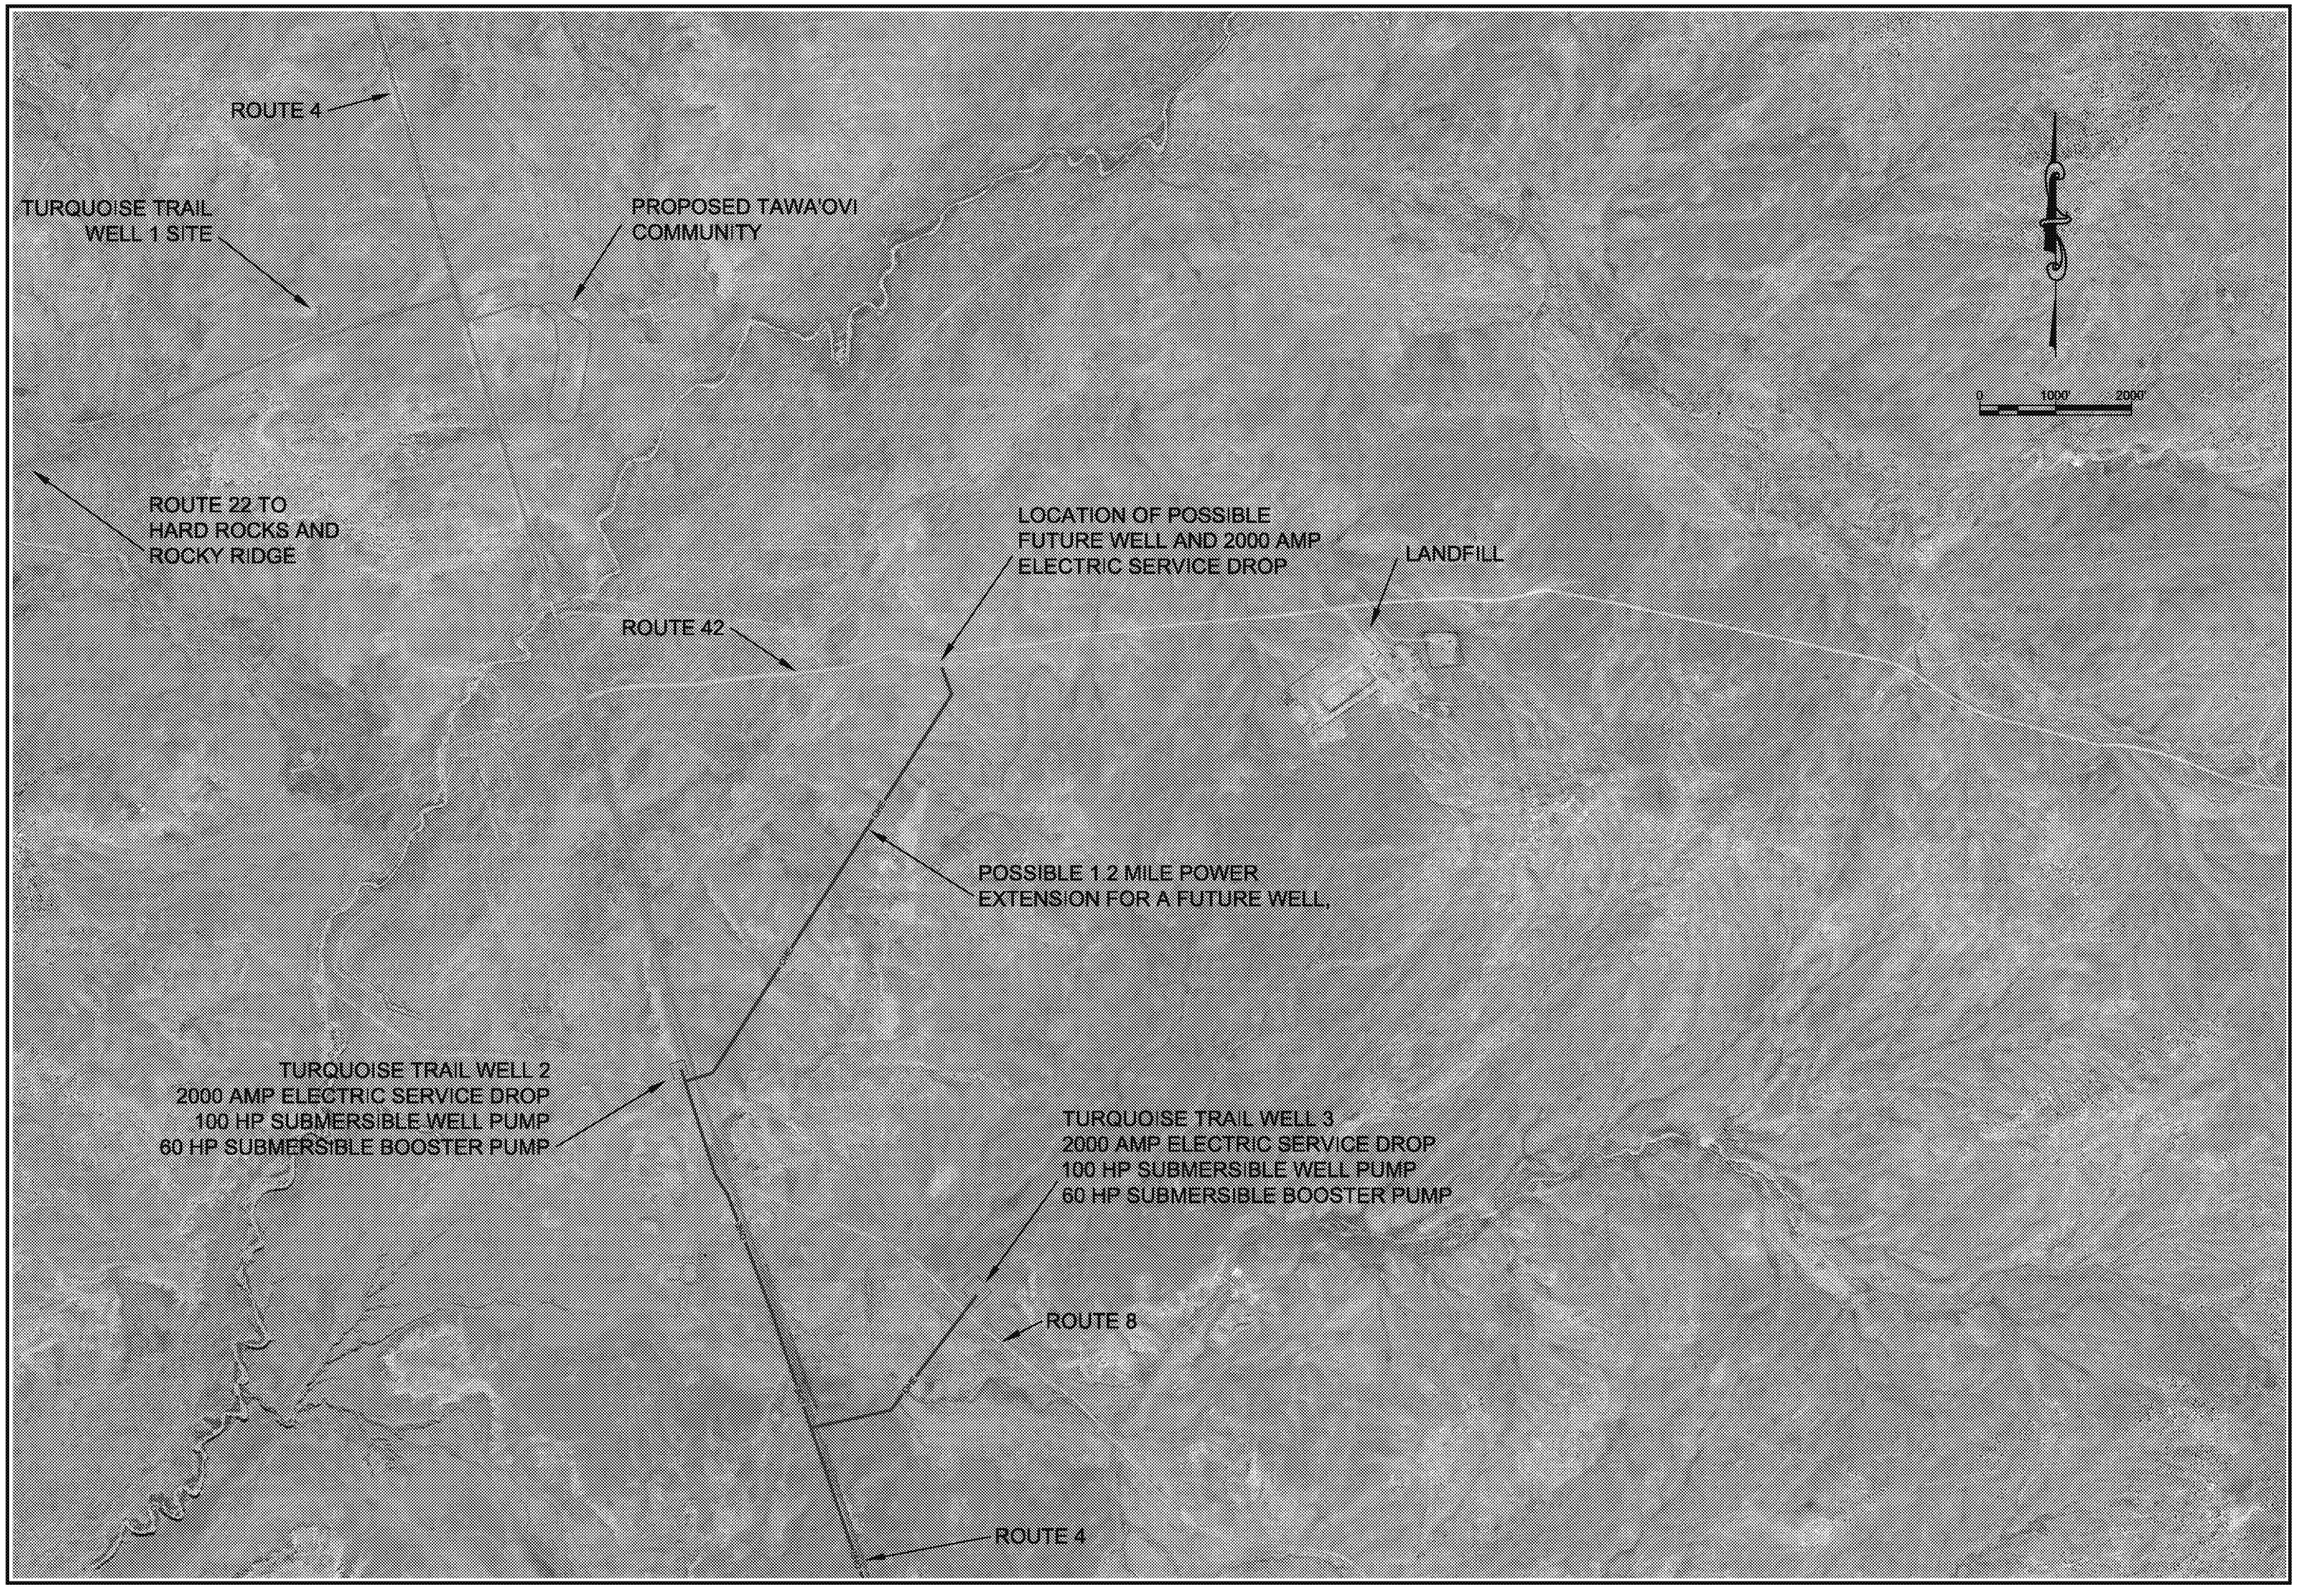

DATE	REVISIONS	INT

INDIAN HEALTH SERVICE
OFFICE OF ENVIRONMENTAL HEALTH & ENGINEERING

EASTERN ARIZONA DISTRICT OFFICE
5448 S. WHITE MTN. BLVD. SUITE 220
LAKESIDE, AZ 85929
(928) 597-0578

INDIAN HEALTH SERVICE 1955

THE HOPI TRIBE
HOPI ARSENIC MITIGATION PROJECT
ALIGNMENT MAP

HA NUMBER: HA
DRAWN BY: ANH
CHECKED BY: ANH
SCALE: 1" = 1000'
DATE: 4/1/14
DATE: 4/1/14
FILE NAME: HAMP POWER ALIGNMENT
LAYOUT NAME: APSS
PROJ ENG: ANH

HAMP
SHEET 2 OF 2