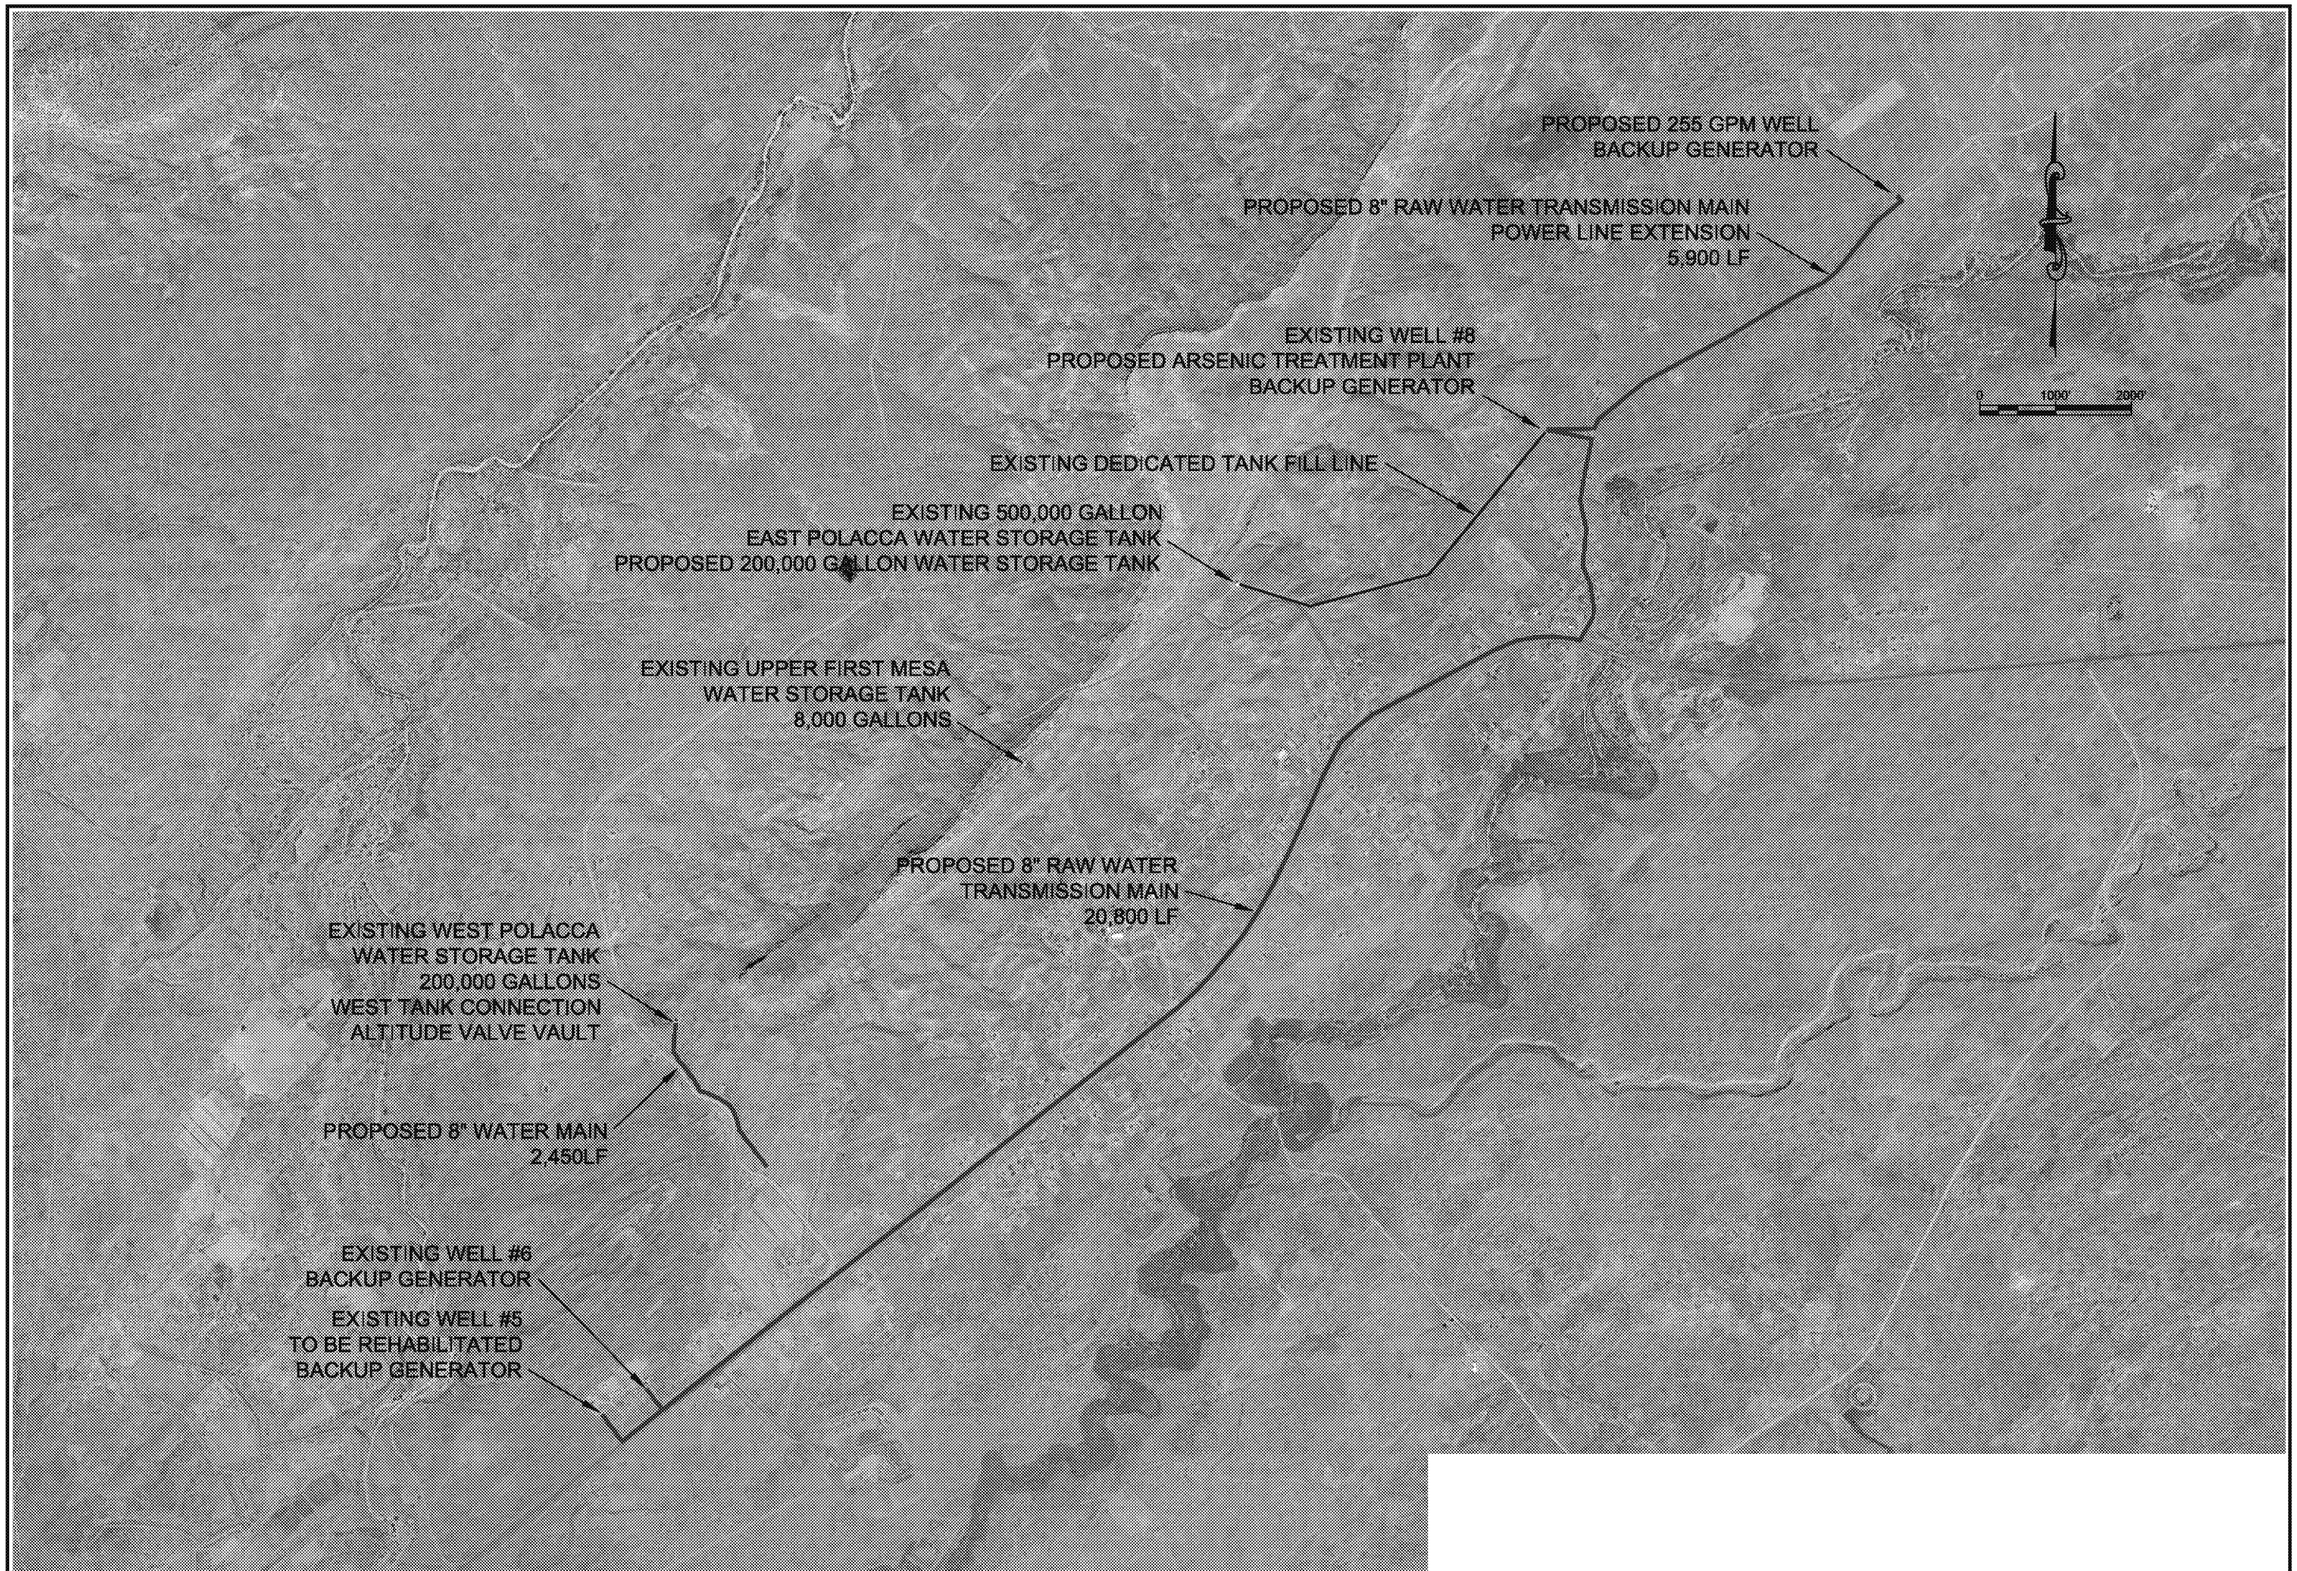

DATE	REVISIONS	INT.

INDIAN HEALTH SERVICE
OFFICE OF ENVIRONMENTAL
HEALTH & ENGINEERING

EASTERN ARIZONA DISTRICT OFFICE
5448 S. WHITE MTN. BLVD. SUITE 220
LAKESIDE, AZ 85929
(928) 537-0578

INDIAN HEALTH SERVICE 1955

THE HOPI TRIBE
HOPI ARSENIC MITIGATION PROJECT
TREATMENT ALTERNATIVES MAP

SA NUMBER: NA
DRAWN BY: ABY
CHECKED BY: ASH
SCALE: 1" = 1000'
DATE: 8/5/14
DATE: 9/5/14
FILE NAME: TREATMENT 2.5.14
LAYOUT NAME: FMCV
PROJ ENG: ABY

FMCV
SHEET 1 OF 1

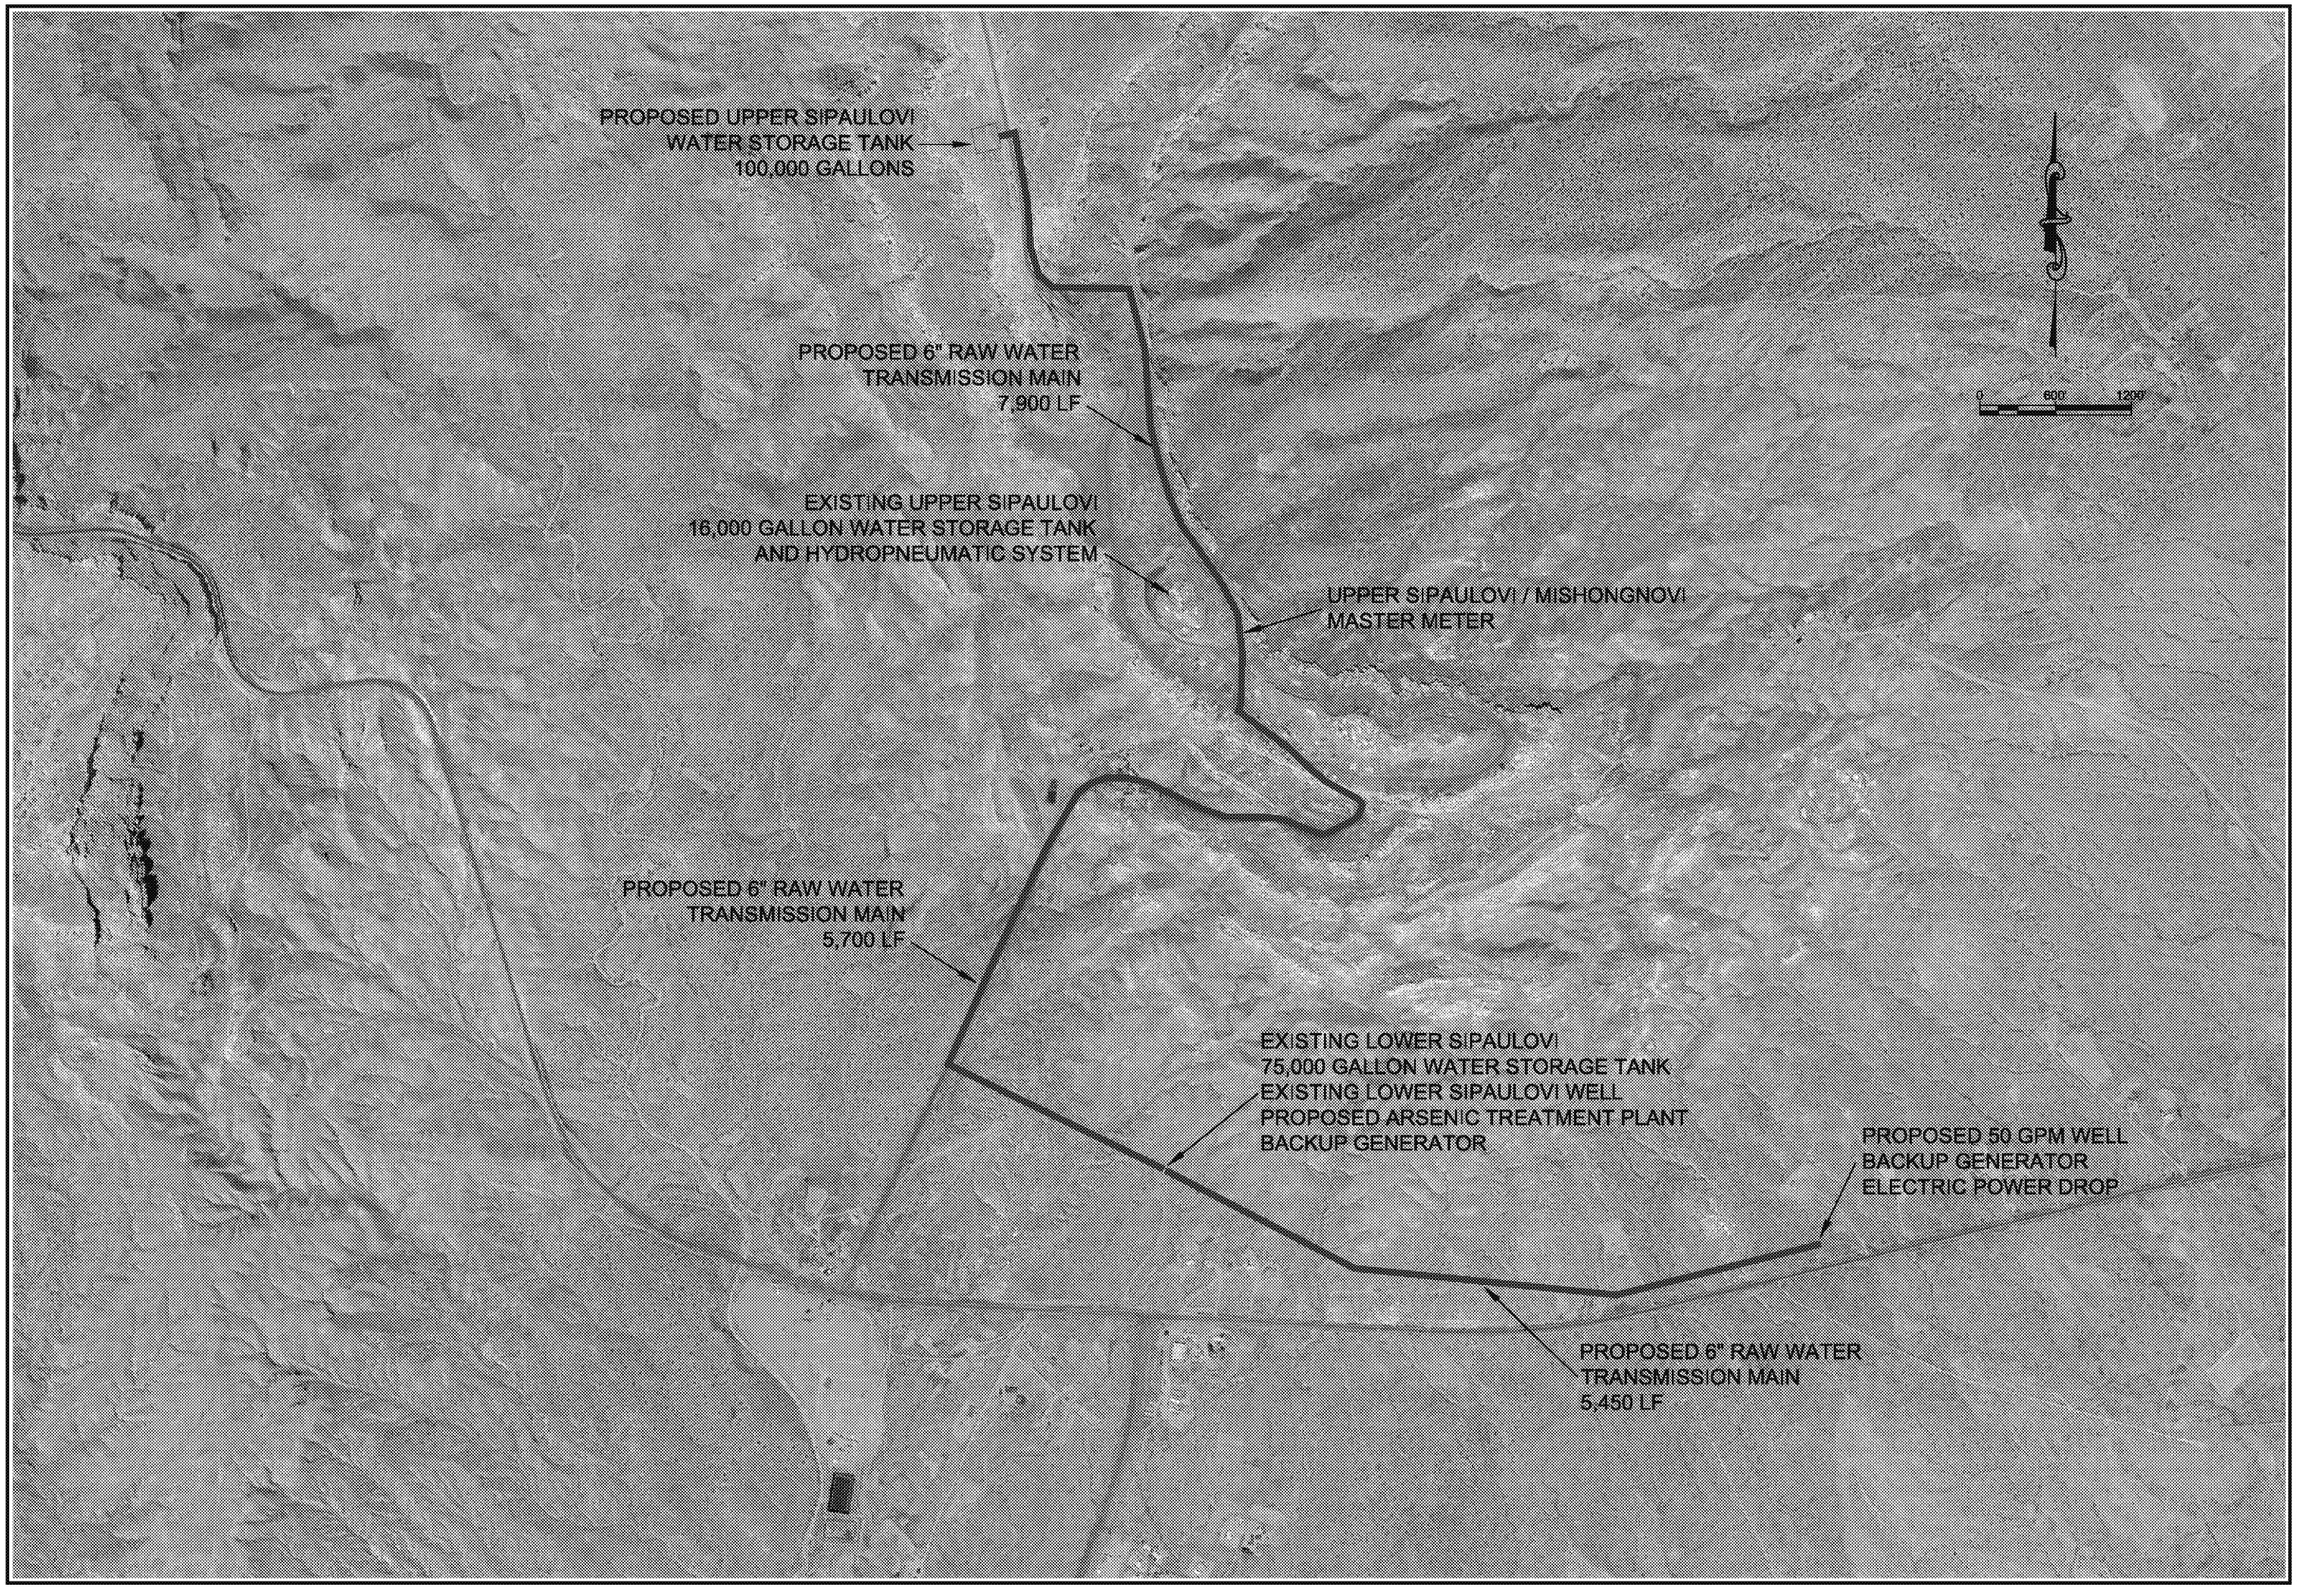

DATE	REVISIONS	INT.

INDIAN HEALTH SERVICE
OFFICE OF ENVIRONMENTAL
HEALTH & ENGINEERING

EASTERN ARIZONA DISTRICT OFFICE
5448 S. WHITE MTN. BLVD. SUITE 220
LAKESIDE, AZ 85929
(928) 597-0578

INDIAN HEALTH SERVICE
1955

THE HOPI TRIBE
HOPI ARSENIC MITIGATION PROJECT
TREATMENT ALTERNATIVES MAP

NA NUMBER: NA
DRAWN BY: ANY
CHECKED BY: ANH
SCALE: 1" = 600'
DATE: 3/5/14
DATE: 9/5/14
FILE NAME: TREATMENT 3.5.14
LAYOUT NAME: R_M
PROJ ENG: ANY

SIP/MIS
SHEET 1 OF 1

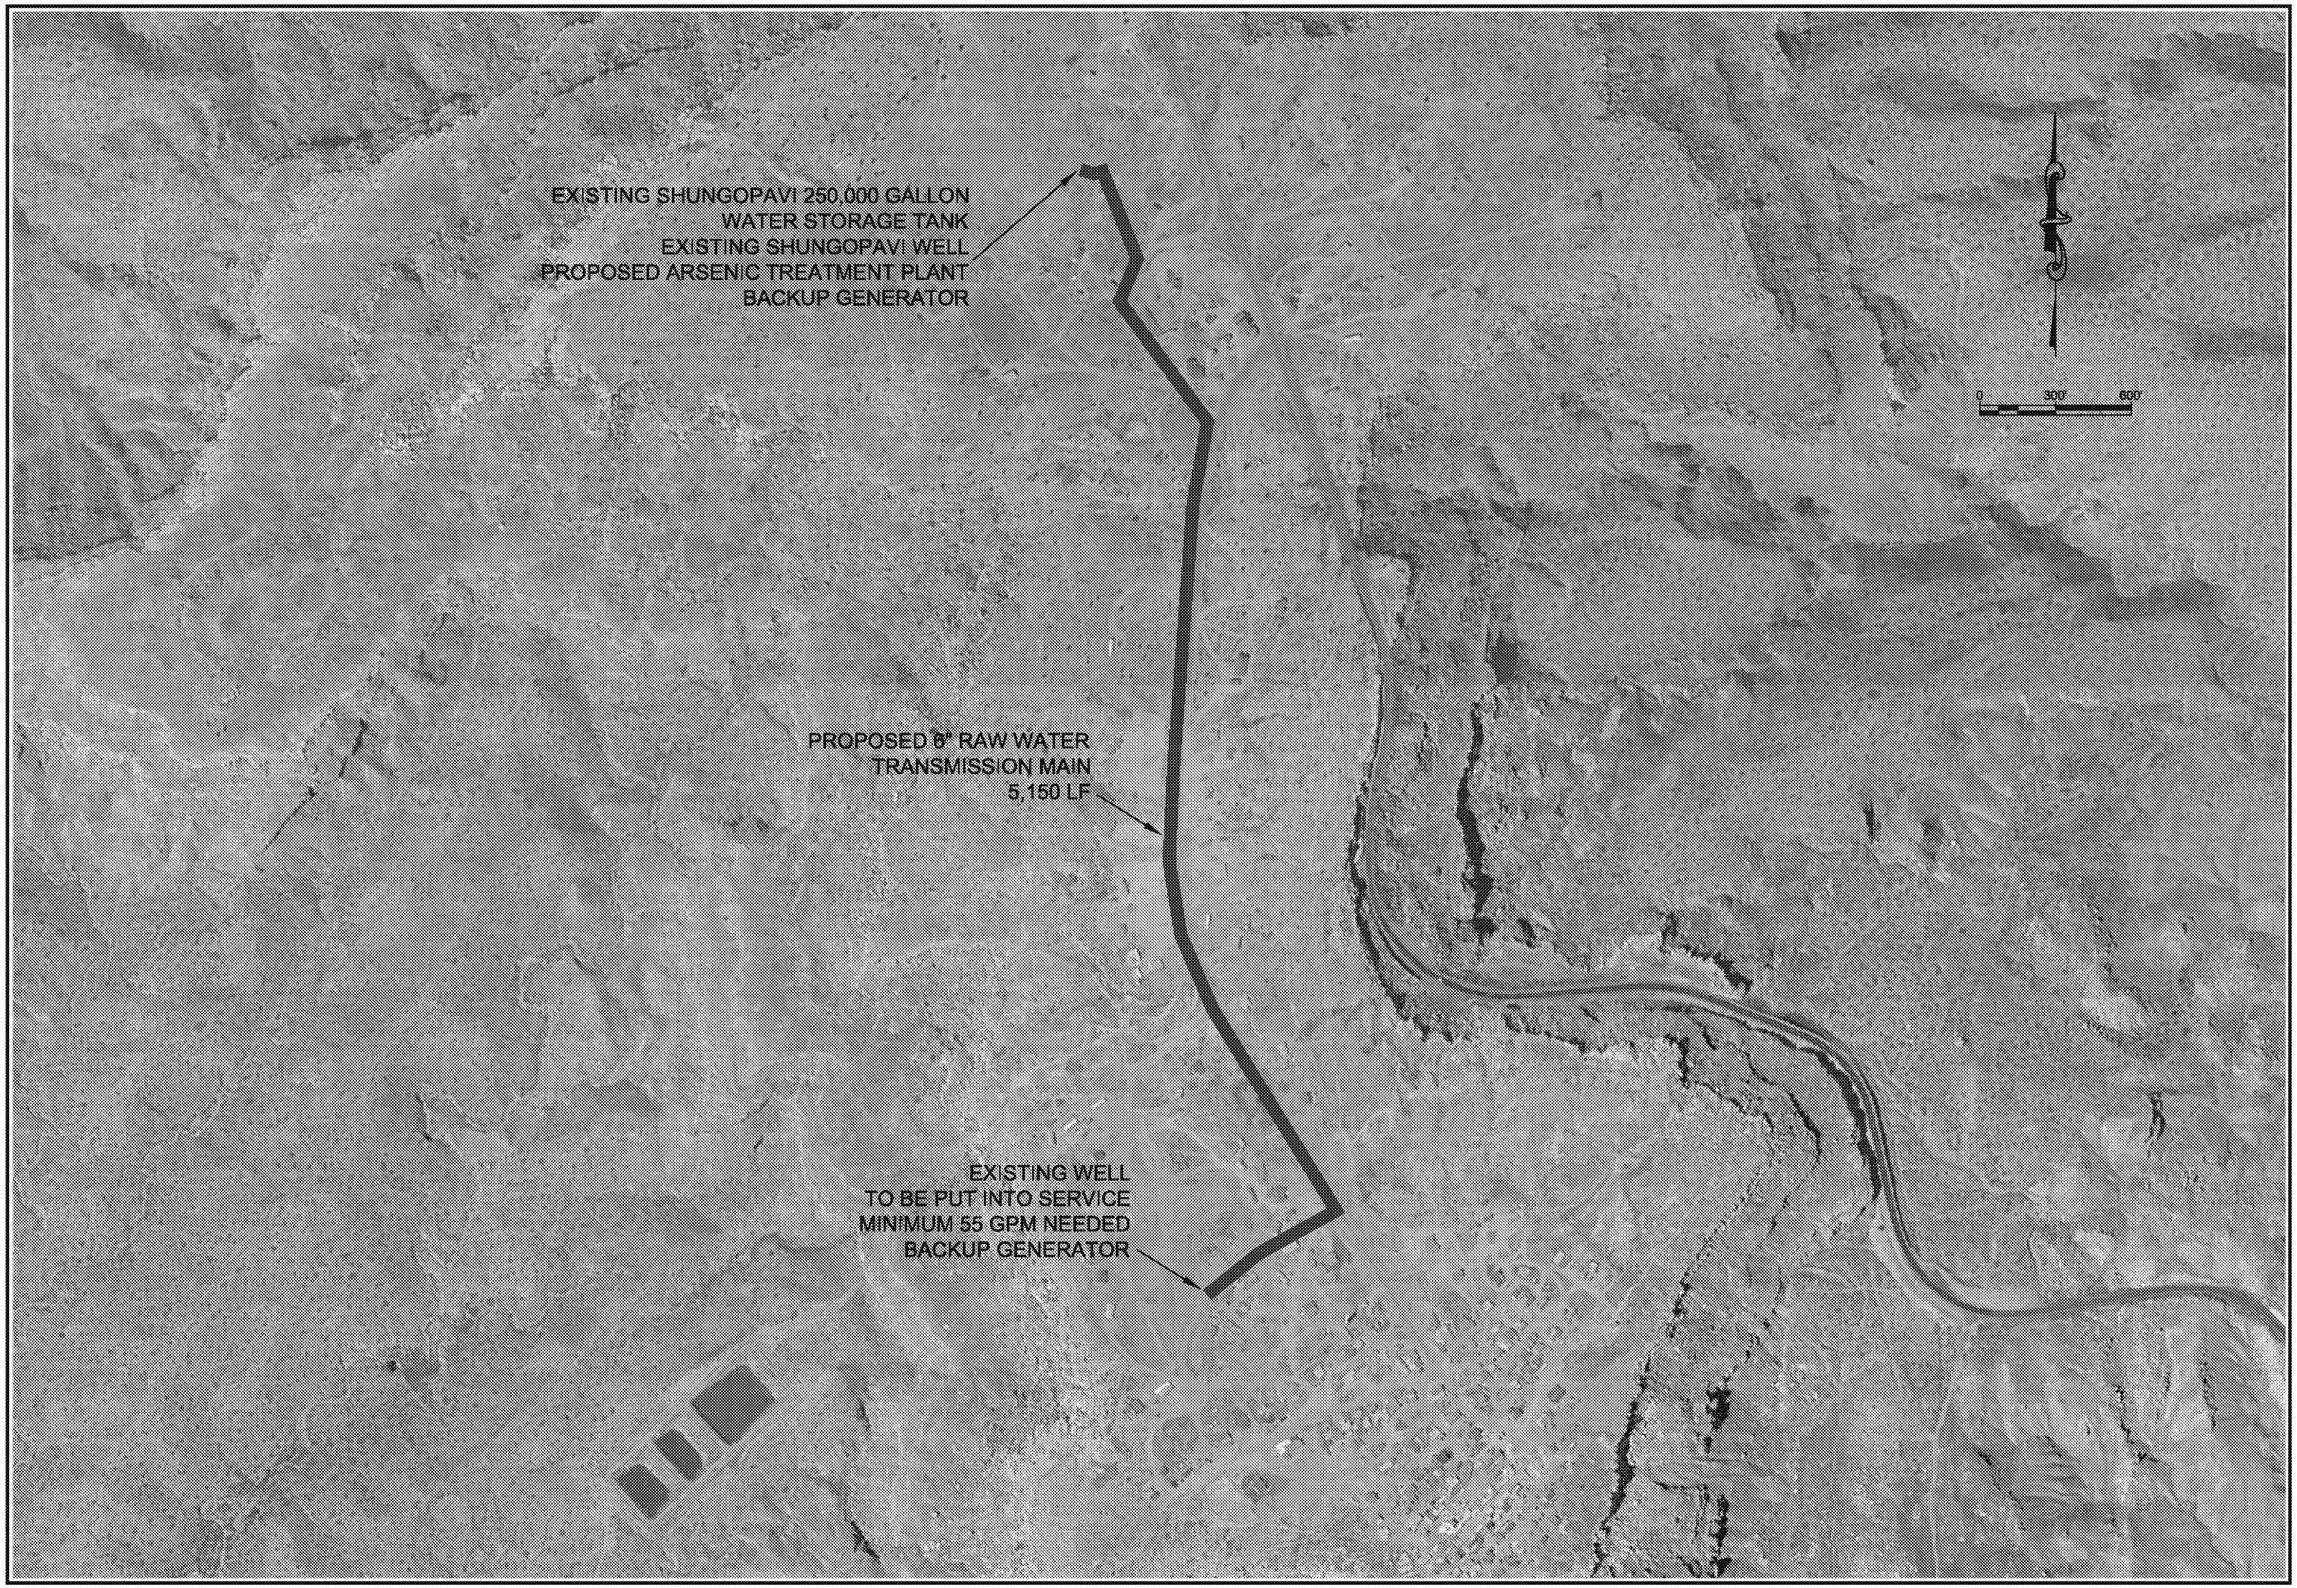

DATE	REVISIONS	INT.

INDIAN HEALTH SERVICE
OFFICE OF ENVIRONMENTAL
HEALTH & ENGINEERING

EASTERN ARIZONA DISTRICT OFFICE
5440 S. WHITE MTN. BLVD. SUITE 220
LAKESIDE, AZ 85929
(928) 537-0570

INDIAN HEALTH SERVICE
1955

THE HOPI TRIBE
HOPI ARSENIC MITIGATION PROJECT
TREATMENT ALTERNATIVES MAP

NA NUMBER: NA
DRAWN BY: ANY
CHECKED BY: ASH
SCALE: 1" = 300'
DATE: 8/5/14
DATE: 9/5/14
FILE NAME: TREATMENT 2.8.14
LAYOUT NAME: SHUNGOPAVI
PROJ ENG: ASH

SHUNG
SHEET 1 OF 1