OPERATIONS COMPONENTS – LEGEND

1 GRADED WORKING SURFACE
2 GRADED AND MAINTAINED WORK AREAS BOTH SIDES OF FLUME. APPEARS FOR PROTECTION, ACCESS AND MAINTENANCE.
3 HARD PACKED OR GRAVEL ACCESS ROADS
4 SHORELINE RIP RAP
5 WOOD DIVERSION SPILLWAY
6 ROCK CHUTES
7 INTAKE TO FLUME
8 FLOOD GATES
9 BRIDGE CROSSING RIVER
10 FISH LADDER
11 RUNOFF BIO-TREATMENT AREA
12 GRADING FROM CONSTRUCTION ACTIVITY

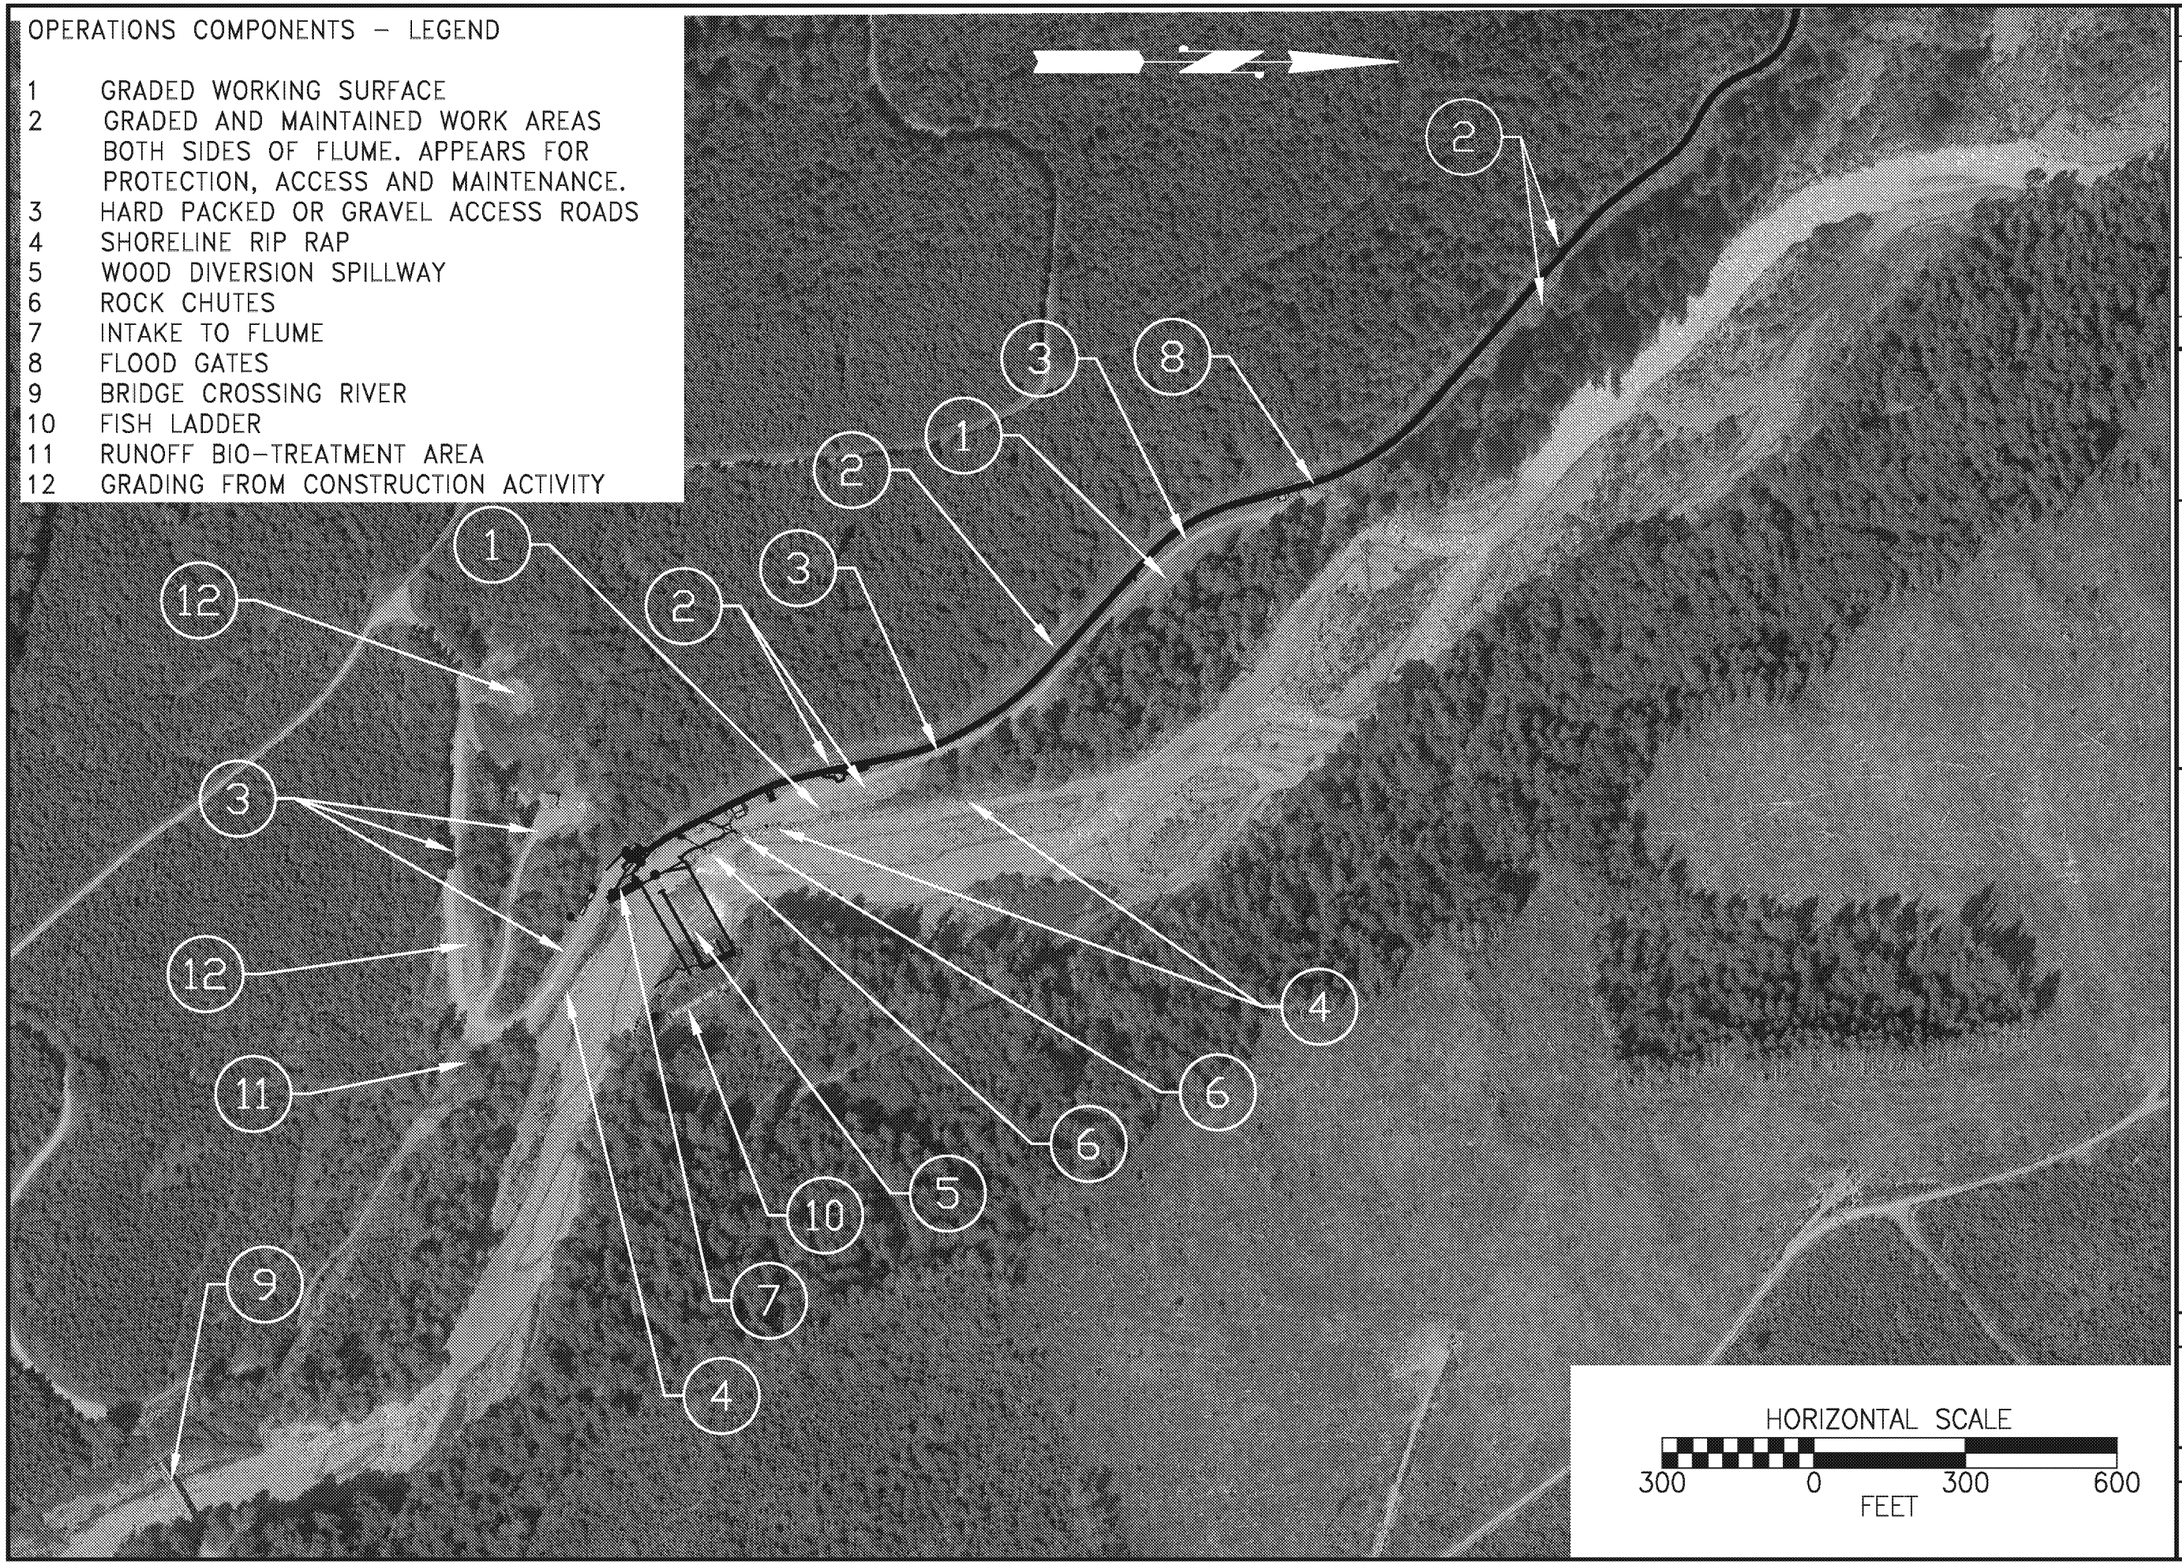

NO.	DATE	REVISION	BY	CK
9				
8				
7				
6				
5				
4				
3				
2				
1				

Electron HYDRO

ELECTRON HYDROELECTRIC PROJECT

SITE PLAN 2014-7-15

PIERCE COUNTY WASHINGTON

Scale: 1" = 300'

DESIGN:
DRAWN: SPG
CHECKED:
DATE: 1/6/2021
JOB#: 11011900

SHEET 1 OF 15

DRAWING 1

DATE & TIME: January 6, 2021 19:38
PLOTTED BY: STEVES

FILE NAME & LOCATION: E:\Project\ELECTRON\DWG\Design\Intake\SWPPP-SWMM\ELE_Intake-2014-07-15-Work_Area.dwg