NOTE:

18 INLET TO SEDIMENT/POND

19 FLOW INTO POND

20 MAINTAINED DRAINAGE WEST OF CONCRETE FLUME USED ALSO FOR MATERIAL STORAGE.

21 EXFILTRATION FROM CONCRETE FLUME AND RIVER INTAKE, LARGE VOIDS UNDER CONCRETE INTAKE WHERE WOOD INTAKE WAS.

22 OVERFLOW FROM WATER TANK INFILTRATES INTO GROUND

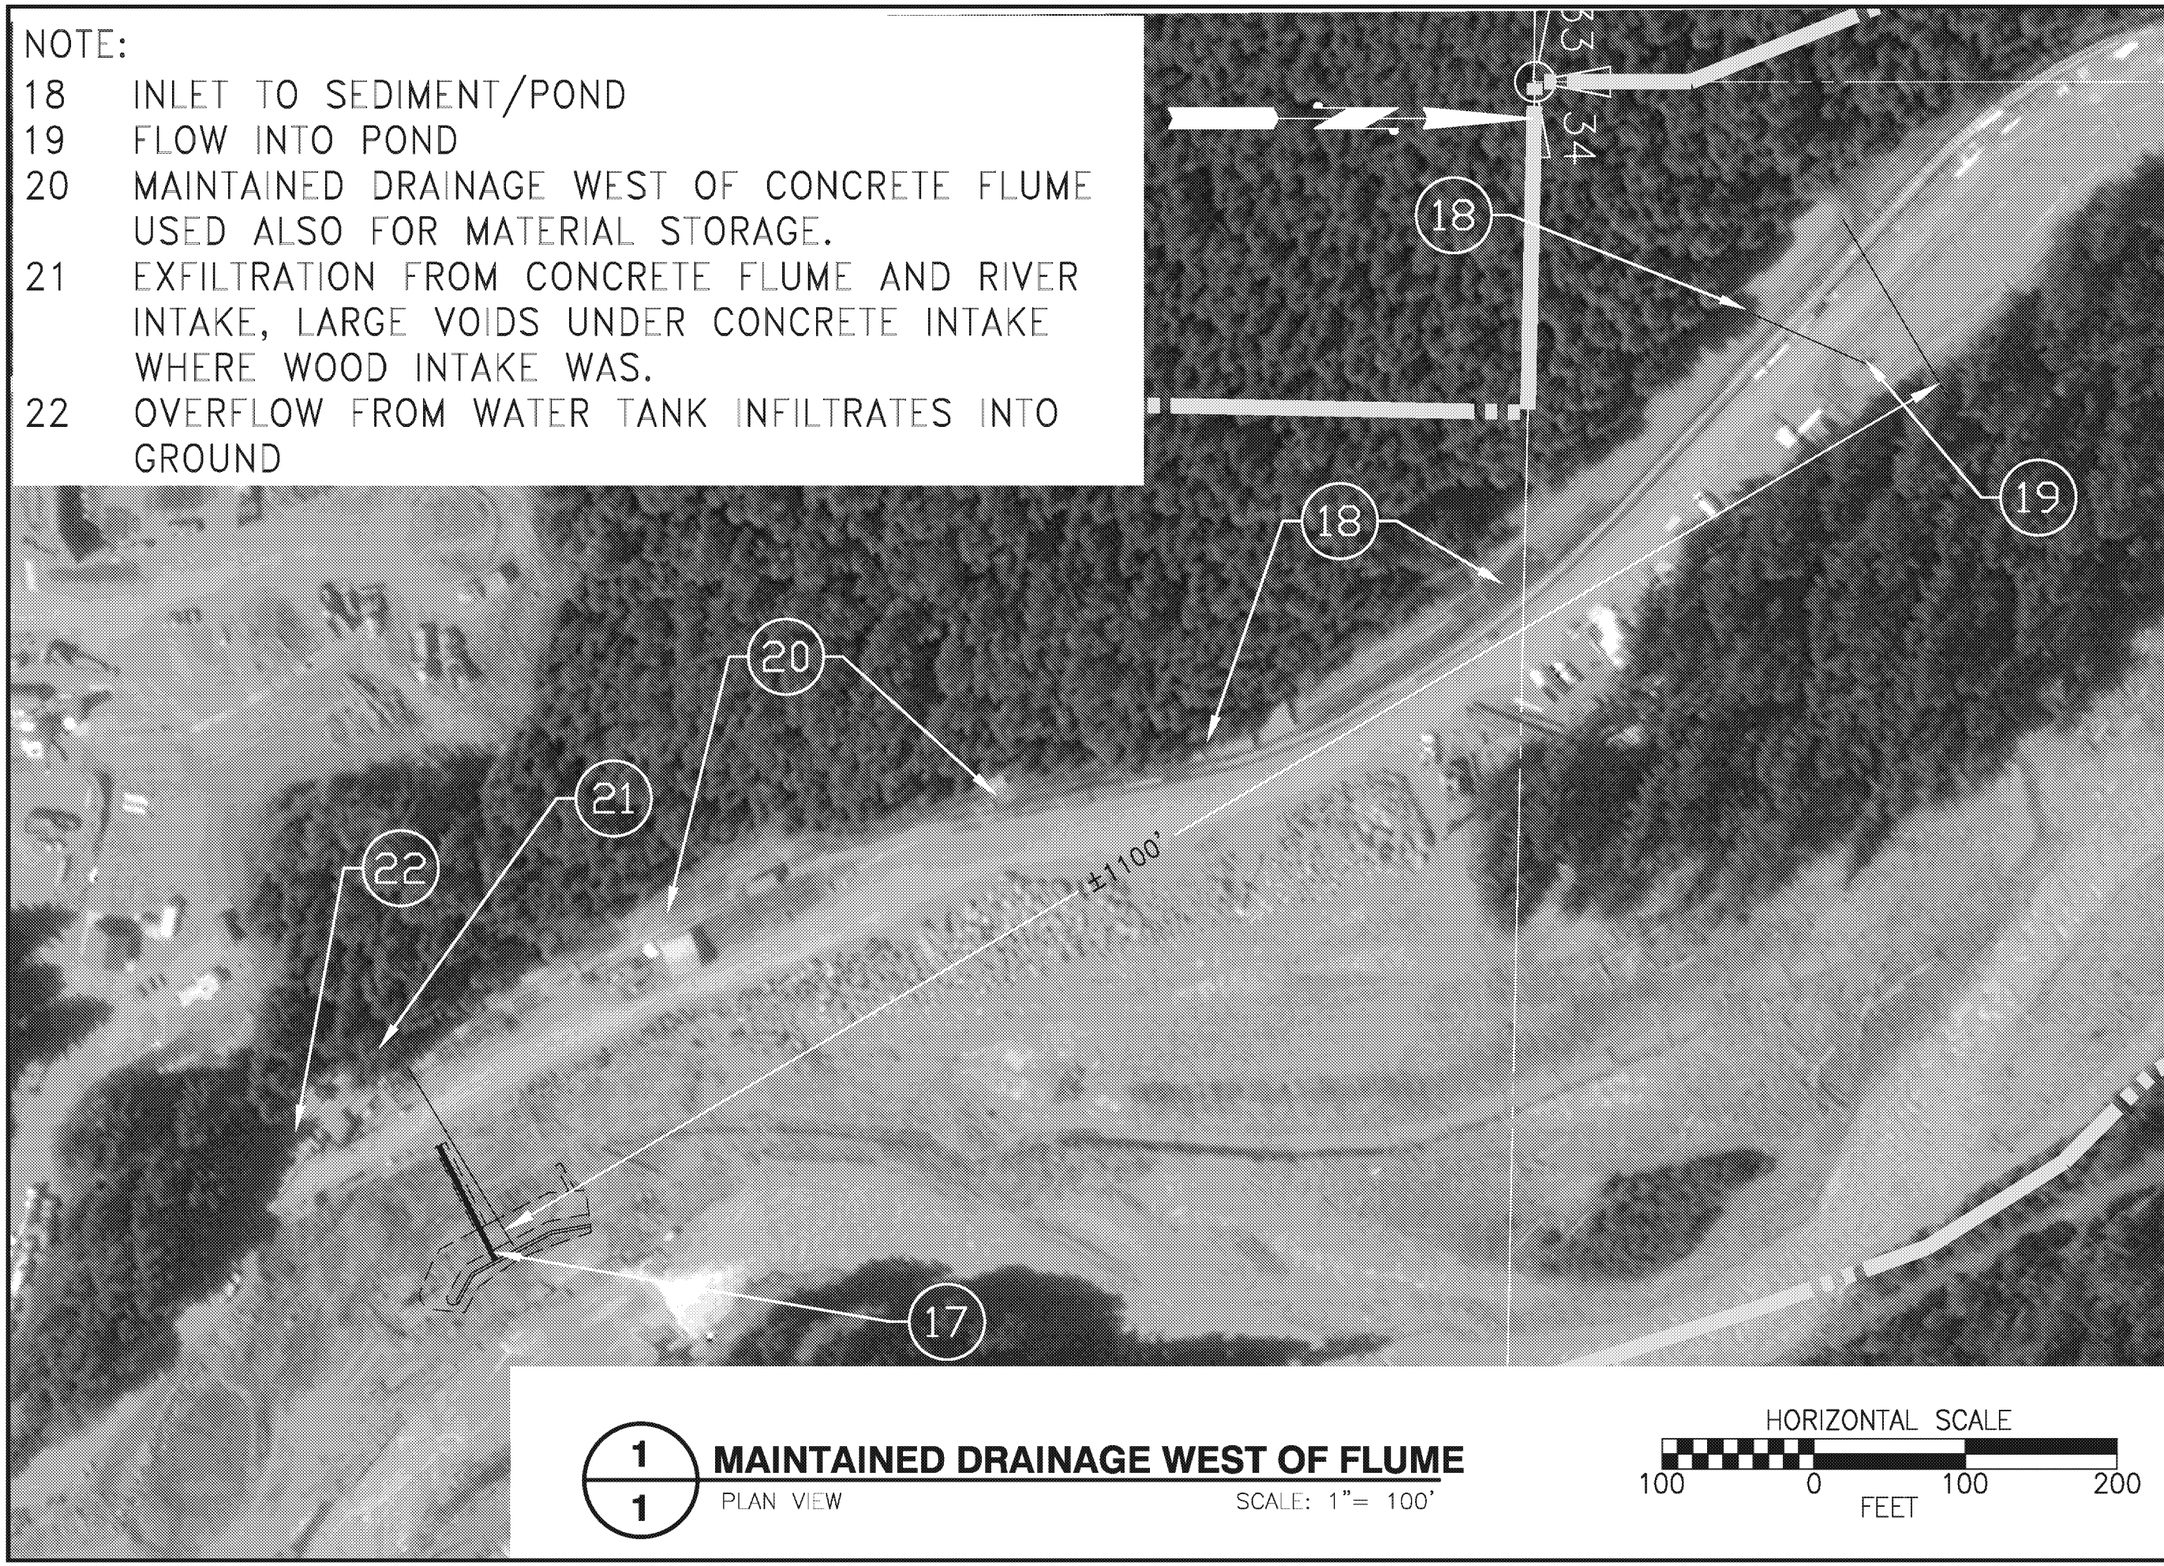

1/1 **MAINTAINED DRAINAGE WEST OF FLUME**

PLAN VIEW SCALE: 1"= 100'

HORIZONTAL SCALE

100 0 100 200

FEET

NO.	DATE	REVISION	BY	CK
1				
2				
3				
4				
5				
6				
7				
8				
9				

Electron HYDRO

ELECTRON HYDROELECTRIC PROJECT

MAINTAINED FLUME DRAINAGE

PIERCE COUNTY WASHINGTON

Scale: 1" = 100'

DESIGN:
DRAWN: SPG
CHECKED:
DATE: 1/6/2021
JOB#: 11011900

SHEET 10 OF 15

DRAWING 10

DATE & TIME: January 6, 2021 19:49
PLOTTED BY: STEVEZ

FILE NAME & LOCATION E:\Project\ELECTRON\DWG\Design\Intake\SWPPP-SWANGLE_Intake-2020-Work_Area.dwg