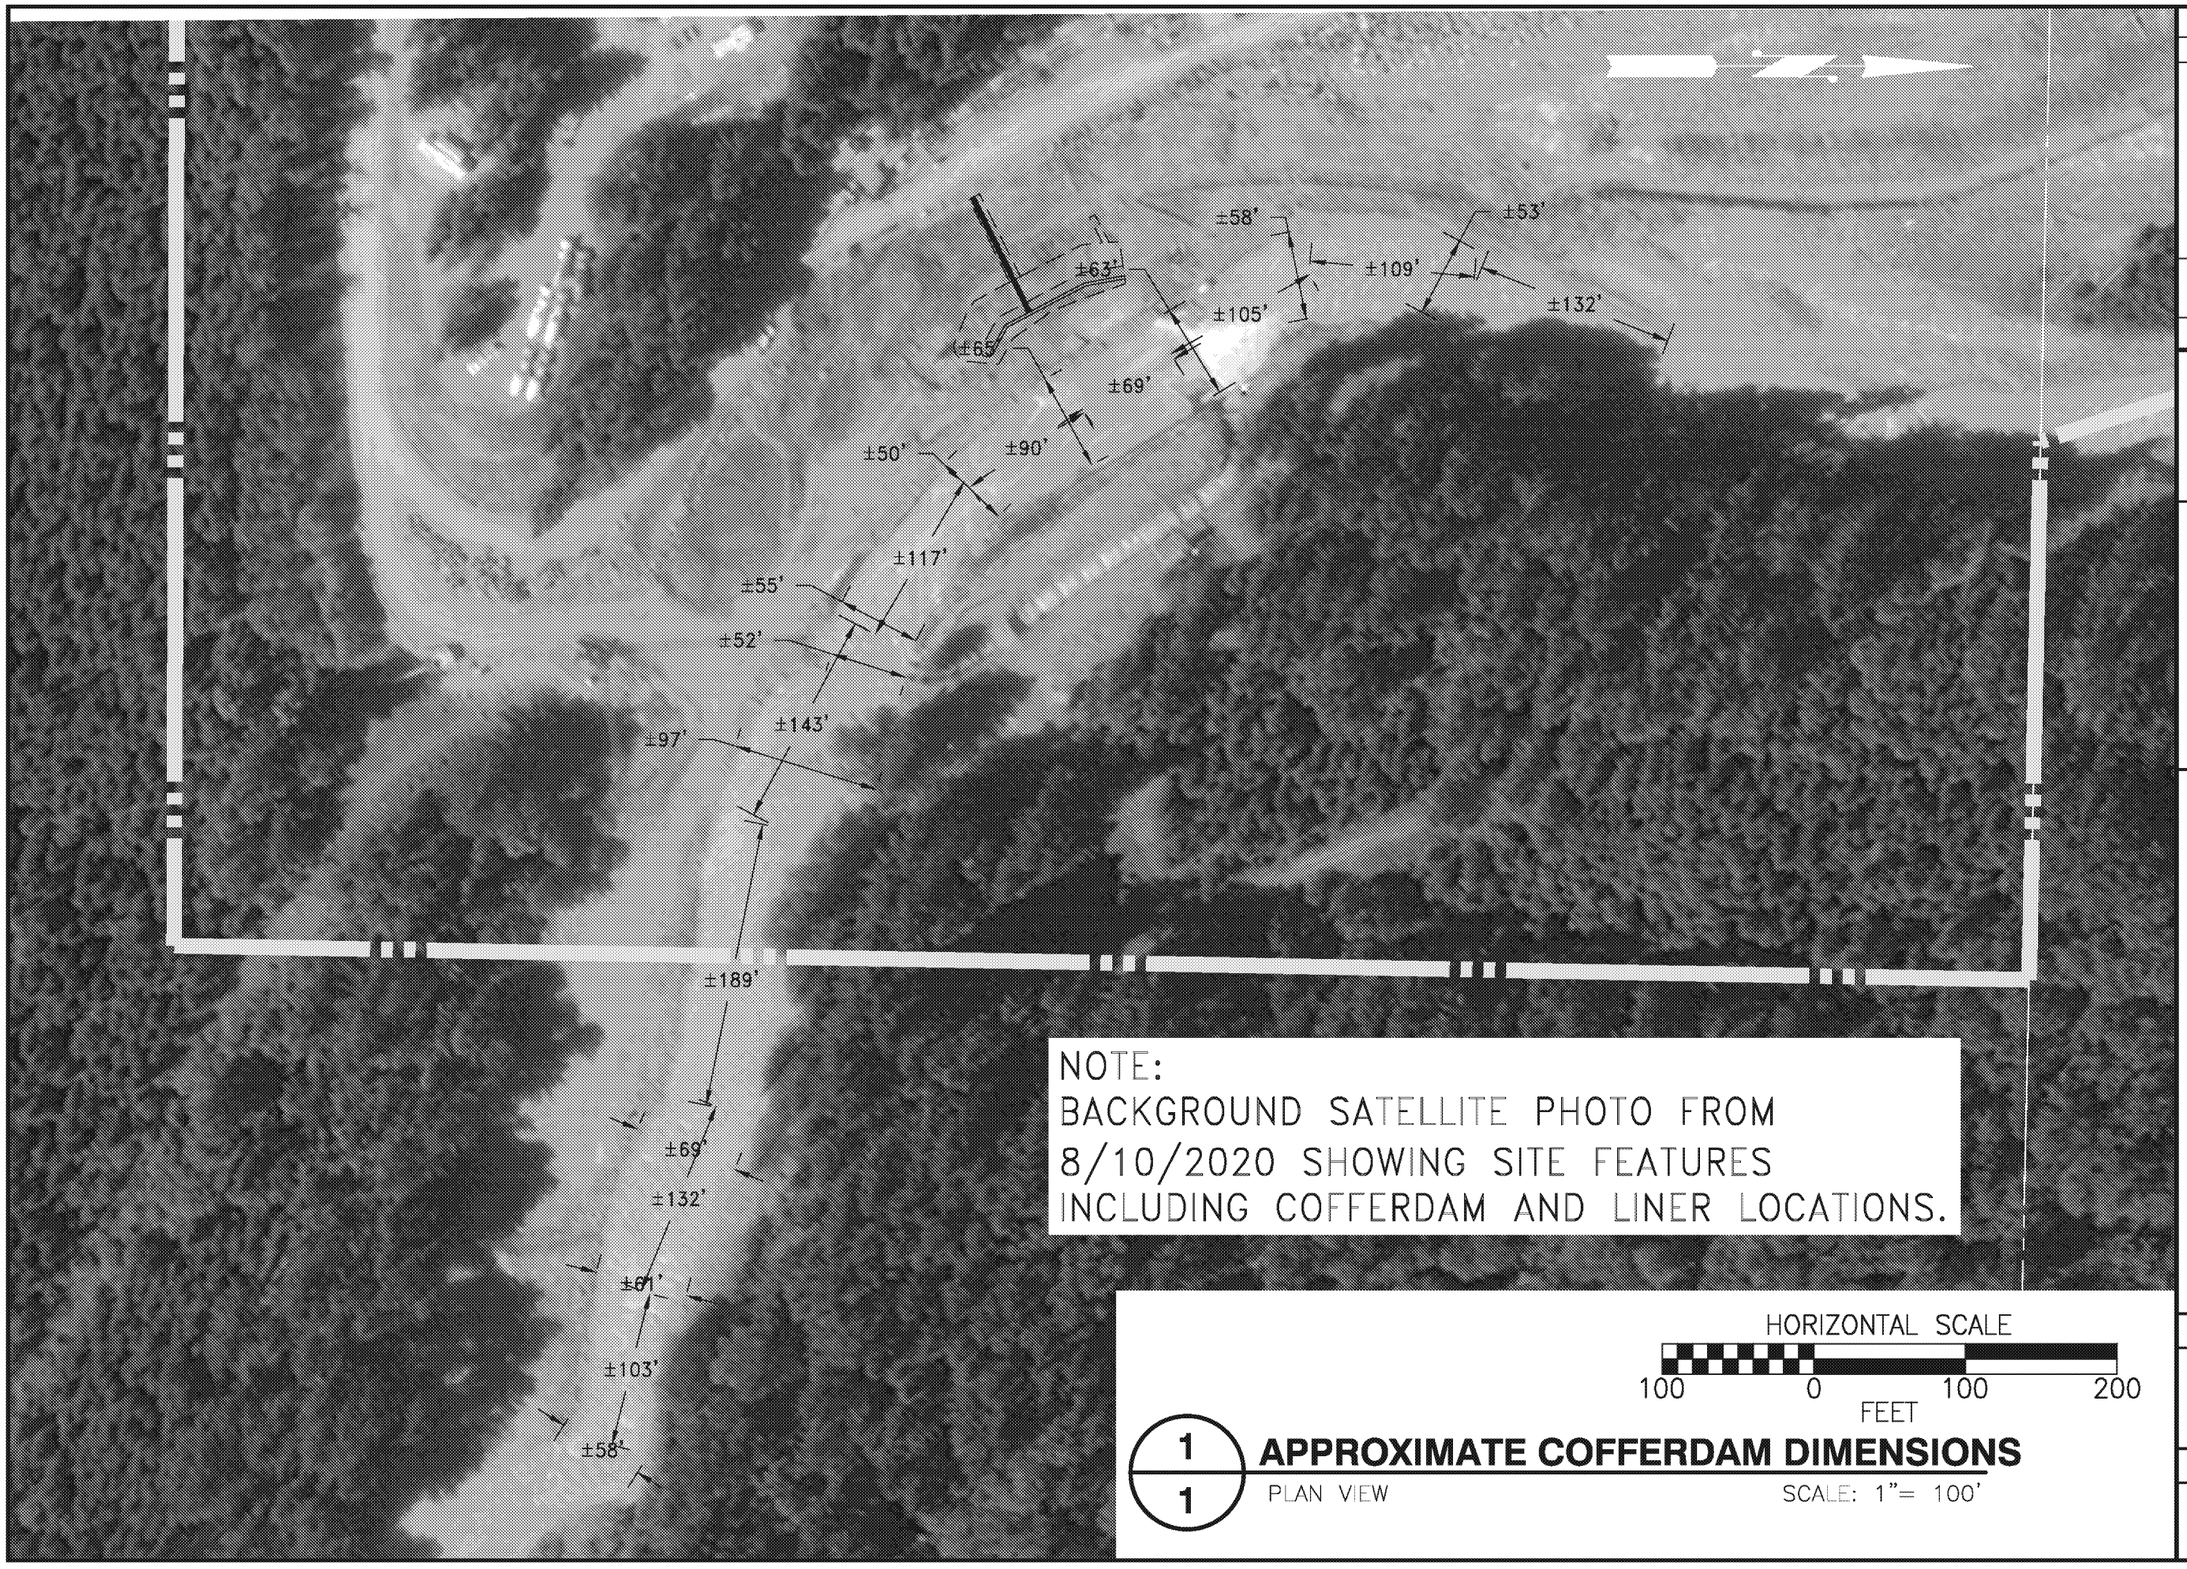

NOTE:
BACKGROUND SATELLITE PHOTO FROM 8/10/2020 SHOWING SITE FEATURES INCLUDING COFFERDAM AND LINER LOCATIONS.

1/1 **APPROXIMATE COFFERDAM DIMENSIONS**

PLAN VIEW SCALE: 1"= 100'

NO.	DATE	REVISION	BY	CK
9				
8				
7				
6				
5				
4				
3				
2				
1				

Electron HYDRO

ELECTRON HYDROELECTRIC PROJECT

2020 SITE PLAN
APPROXIMATE COFFERDAM

PIERCE COUNTY WASHINGTON

Scale: 1" = 100'

DESIGN:
DRAWN: SPG
CHECKED:
DATE: 1/6/2021
JOB#: 11011900

SHEET 10 OF 15

DRAWING 10

DATE & TIME: January 6, 2021 1:50
PLOTTED BY: STEVES

FILE NAME & LOCATION: E:\Project\ELECTRON\DWG\Design\Intake\SVPPP-SWMP\ELE_Intake-2020-Work_Area.dwg