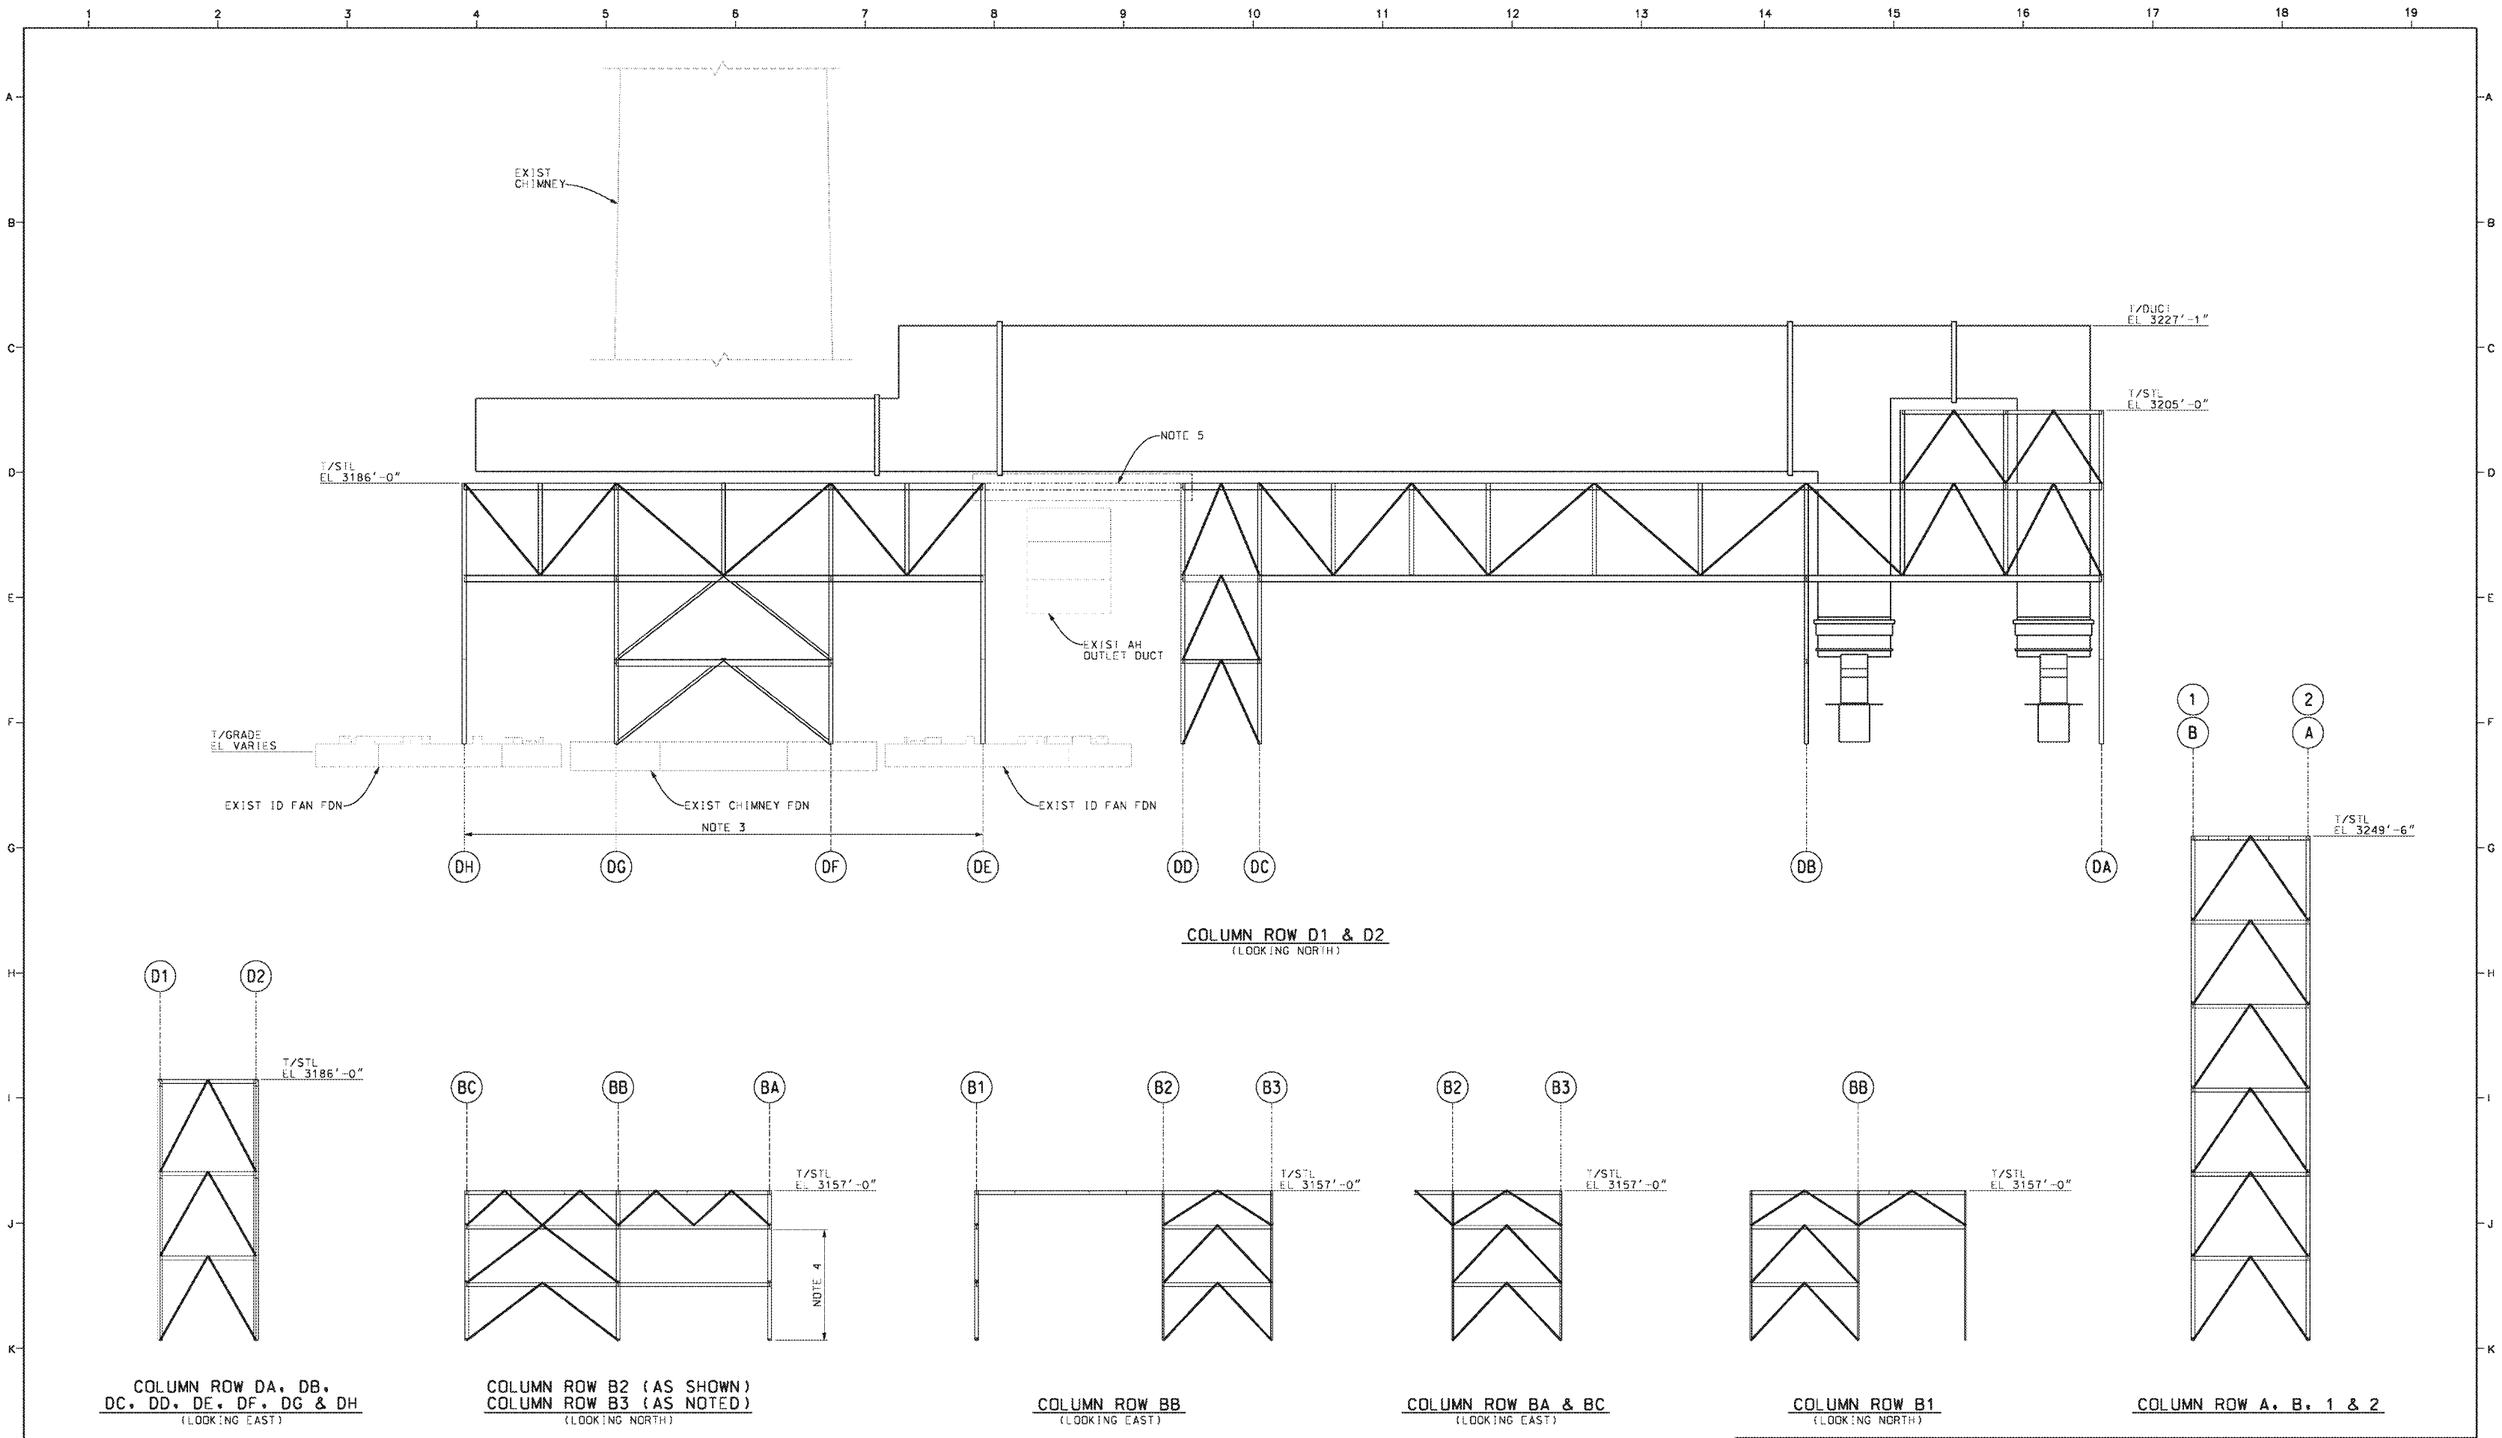

NOTES

1. ALL WORK ON THE CONCEPTUAL DESIGN DRAWINGS SHALL BE BY SPECIFICATION.
2. ALL INFORMATION ON THIS DRAWING IS FOR CONCEPTUAL LAYOUT ONLY. CONTRACTOR IS RESPONSIBLE FOR MEETING SPECIFICATION AND ALL APPLICABLE CODES.
3. LOCATE NEW COLUMN AT EXISTING FD FAN & CHIMNEY FOUNDATIONS.
4. NO BEAMS AND VERTICAL BRACING IN THIS AREA AT COLUMN ROW B3.
5. LATERAL TIE BEAMS MAY BE INSTALLED AT THE TOP TRUSS CHORD, IF REQUIRED. BEAMS IN THIS AREA SHALL BE SIZED TO CLEAR EXISTING AIR HEATER OUTLET DUCT.

REFERENCE DRAWINGS

CONTRACTOR/INSTALLER SHALL TAKE ALL APPROPRIATE PRECAUTIONS TO ENSURE THE SAFETY OF ALL PEOPLE LOCATED ON THE WORK SITE, INCLUDING CONTRACTOR'S/INSTALLER'S PERSONNEL (OR THAT OF ITS SUBCONTRACTOR(S)) PERFORMING THE WORK.

PROJECT NUMBER: 12681-006

CADD DRAWING
DO NOT REVISE MANUALLY

DRAWING RELEASE RECORD

REV.	DATE REL'D.	PREPARED	REVIEWED	APPROVED	PURPOSE	REV.	DATE REL'D.	PREPARED	REVIEWED	APPROVED	PURPOSE
						0	04/30/2012	DJS	APM	----------	FOR CLIENT COMMENT

ENGINEER SEAL

UNIT 2
FGD DUCT & SUPPORT STEEL LAYOUT
ELEVATIONS

NEBRASKA PUBLIC POWER DISTRICT
UNIT NO. 1 GERALD GENTLEMAN STATION SUTHERLAND, NEBRASKA
SCALE 1/16"= 1'-0" UN
Sargent & Lundy LLC
P.O./CONTRACT XXXXX
DOC. NO GGS-SSK
SHEET NO. 2-S3
REV. 0
CADD FILE: GGS-SSK-2-S3.dgn