Question 1

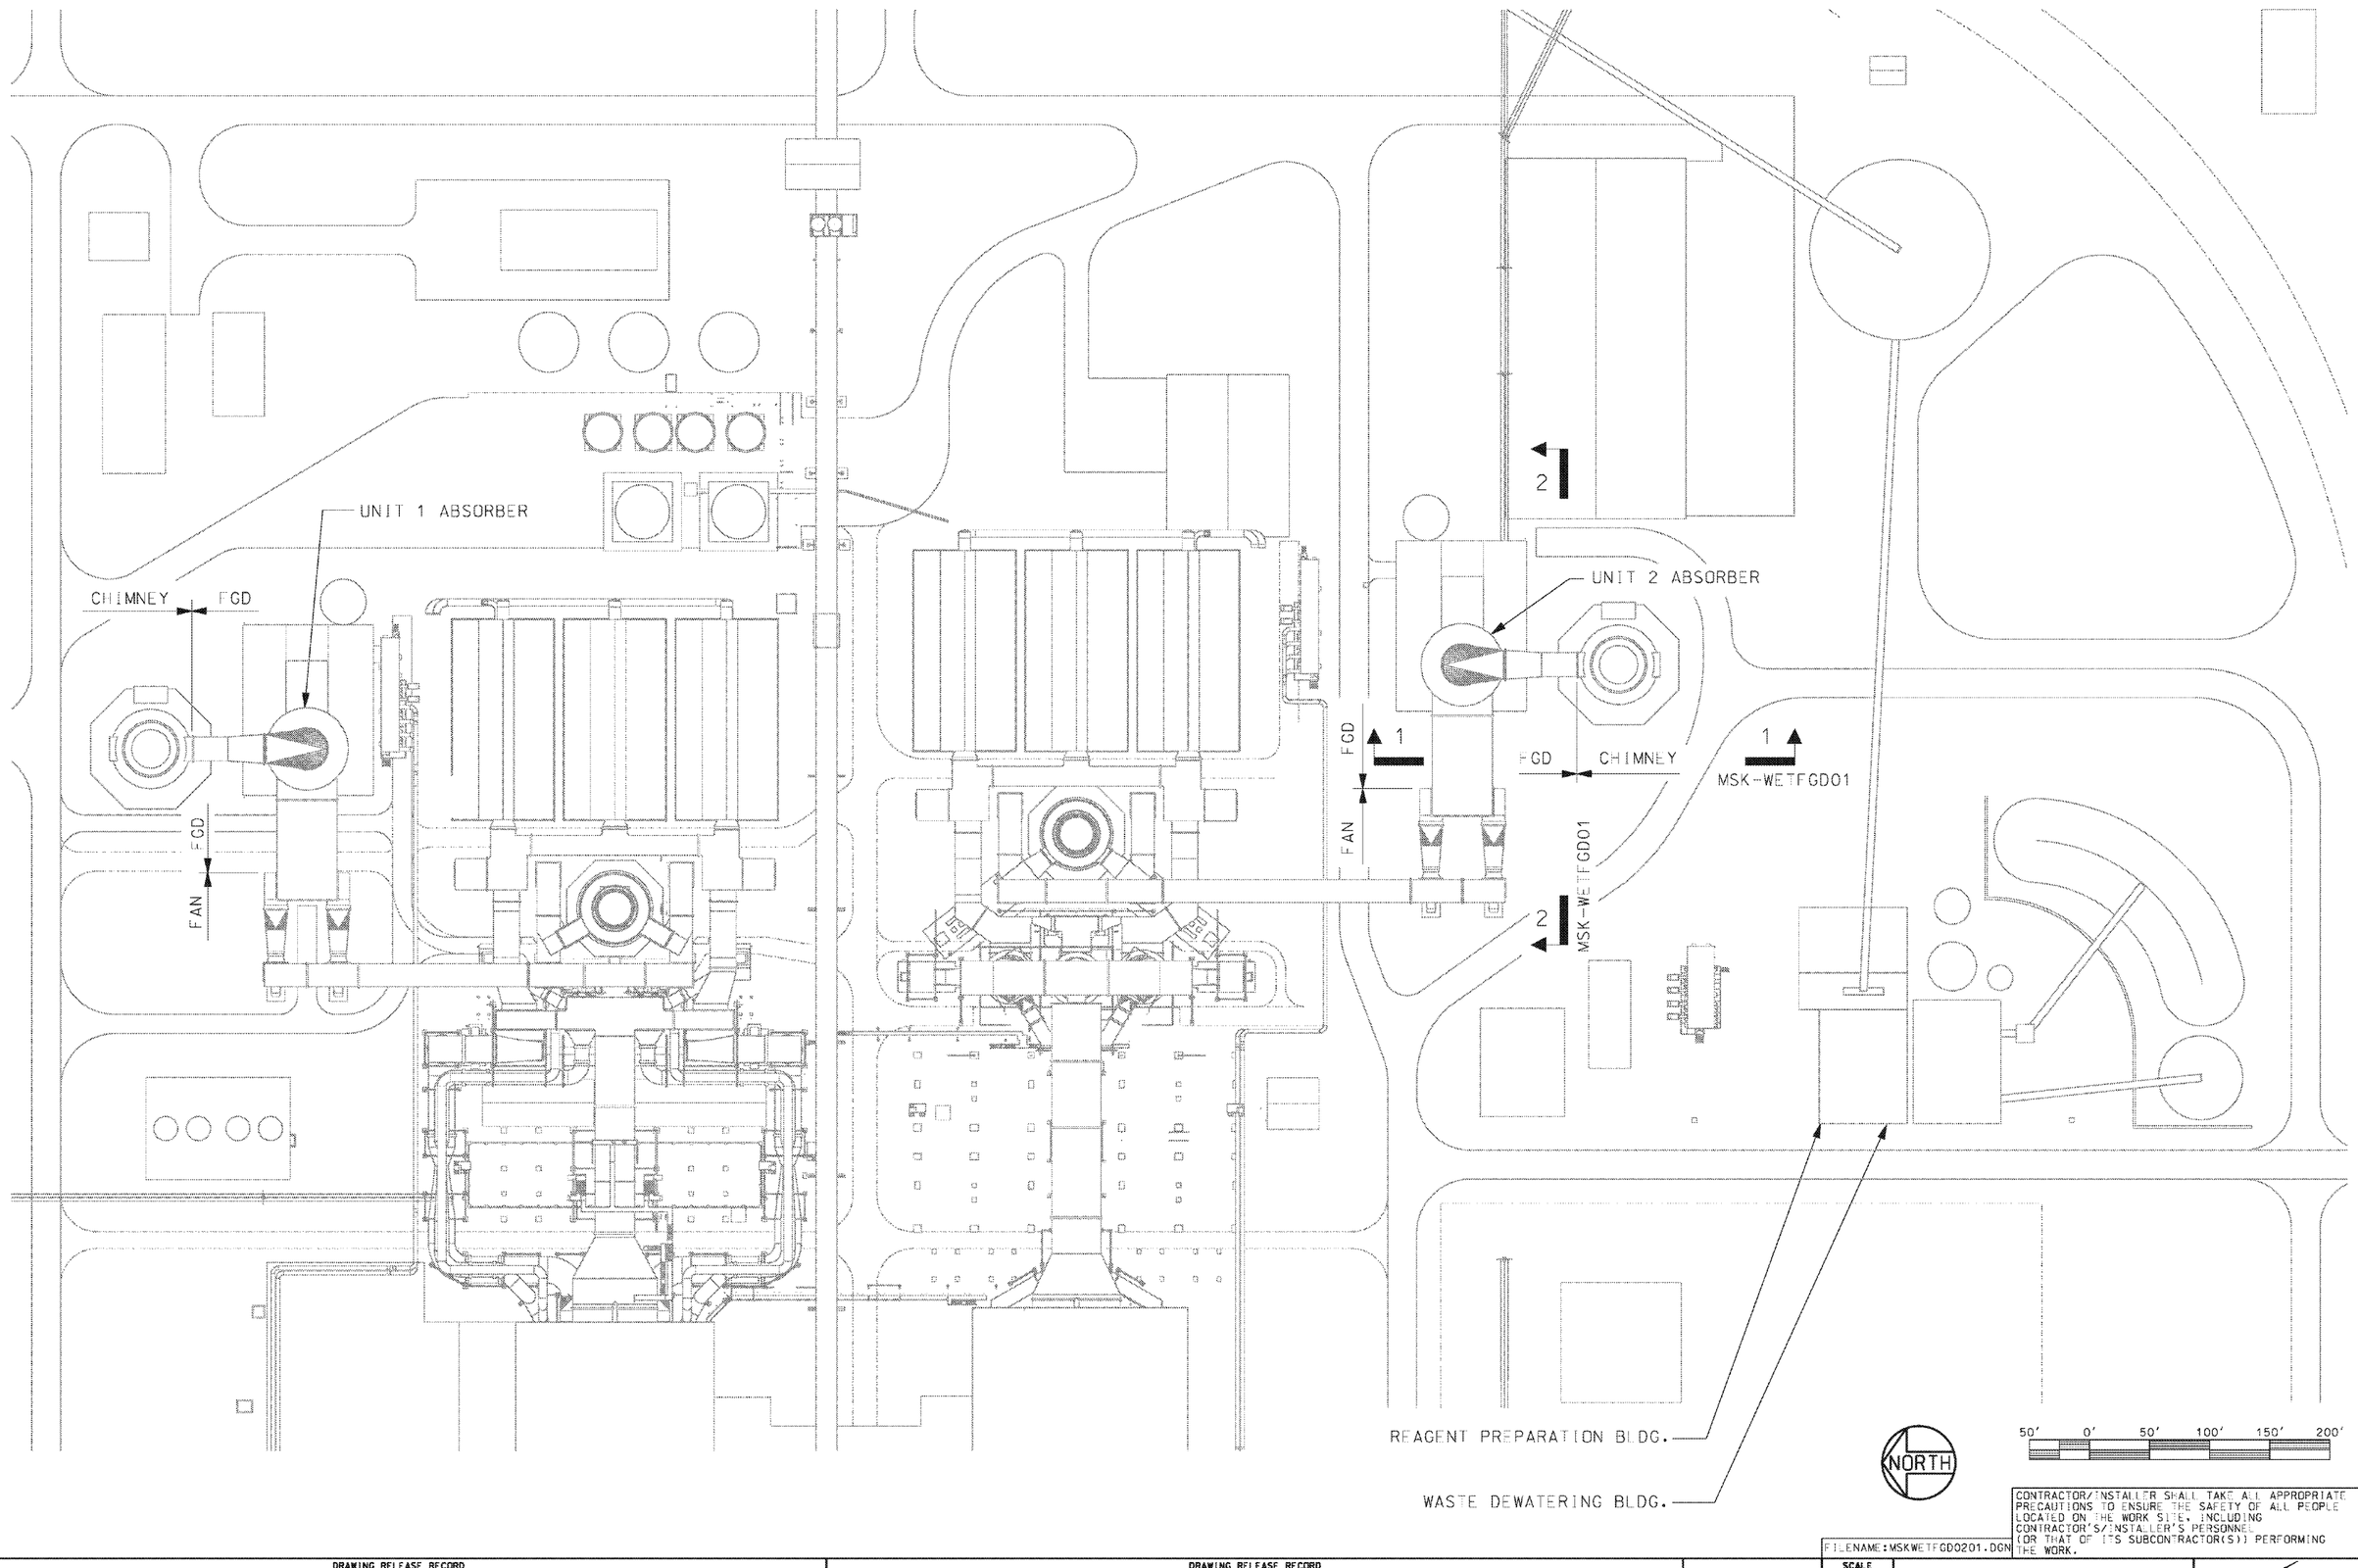

CONTRACTOR/INSTALLER SHALL TAKE ALL APPROPRIATE PRECAUTIONS TO ENSURE THE SAFETY OF ALL PEOPLE LOCATED ON THE WORK SITE, INCLUDING CONTRACTOR'S/INSTALLER'S PERSONNEL (OR THAT OF ITS SUBCONTRACTOR(S)) PERFORMING THE WORK.

FILENAME:MSKWETFGD0201.DGN

DRAWING RELEASE RECORD					
REV.	DATE REL'D.	PREPARED	REVIEWED	APPROVED	PURPOSE

DRAWING RELEASE RECORD					
REV.	DATE REL'D.	PREPARED	REVIEWED	APPROVED	PURPOSE

SCALE: NONE

PROJECT NUMBER: 12194-001

GENERAL ARRANGEMENT
WET FGD INTERFACE POINTS
MULTI-POLLUTANT CONTROL
EQUIPMENT PROJECT
GERALD GENTLEMAN STATION
NEBRASKA PUBLIC
POWER DISTRICT

Sargent & Lundy LLC

DRAWING NO. MSK-WETFGD02 REV.

SHEET 1 OF

ZD3207/035255/01#GS#codre#design#temp#msk#wet-fgd0201.dgn
12/22/2009 4:22:34 PM

REV. 417/070041

NPPDRH114_0006354

ED_005798_00000551-00001