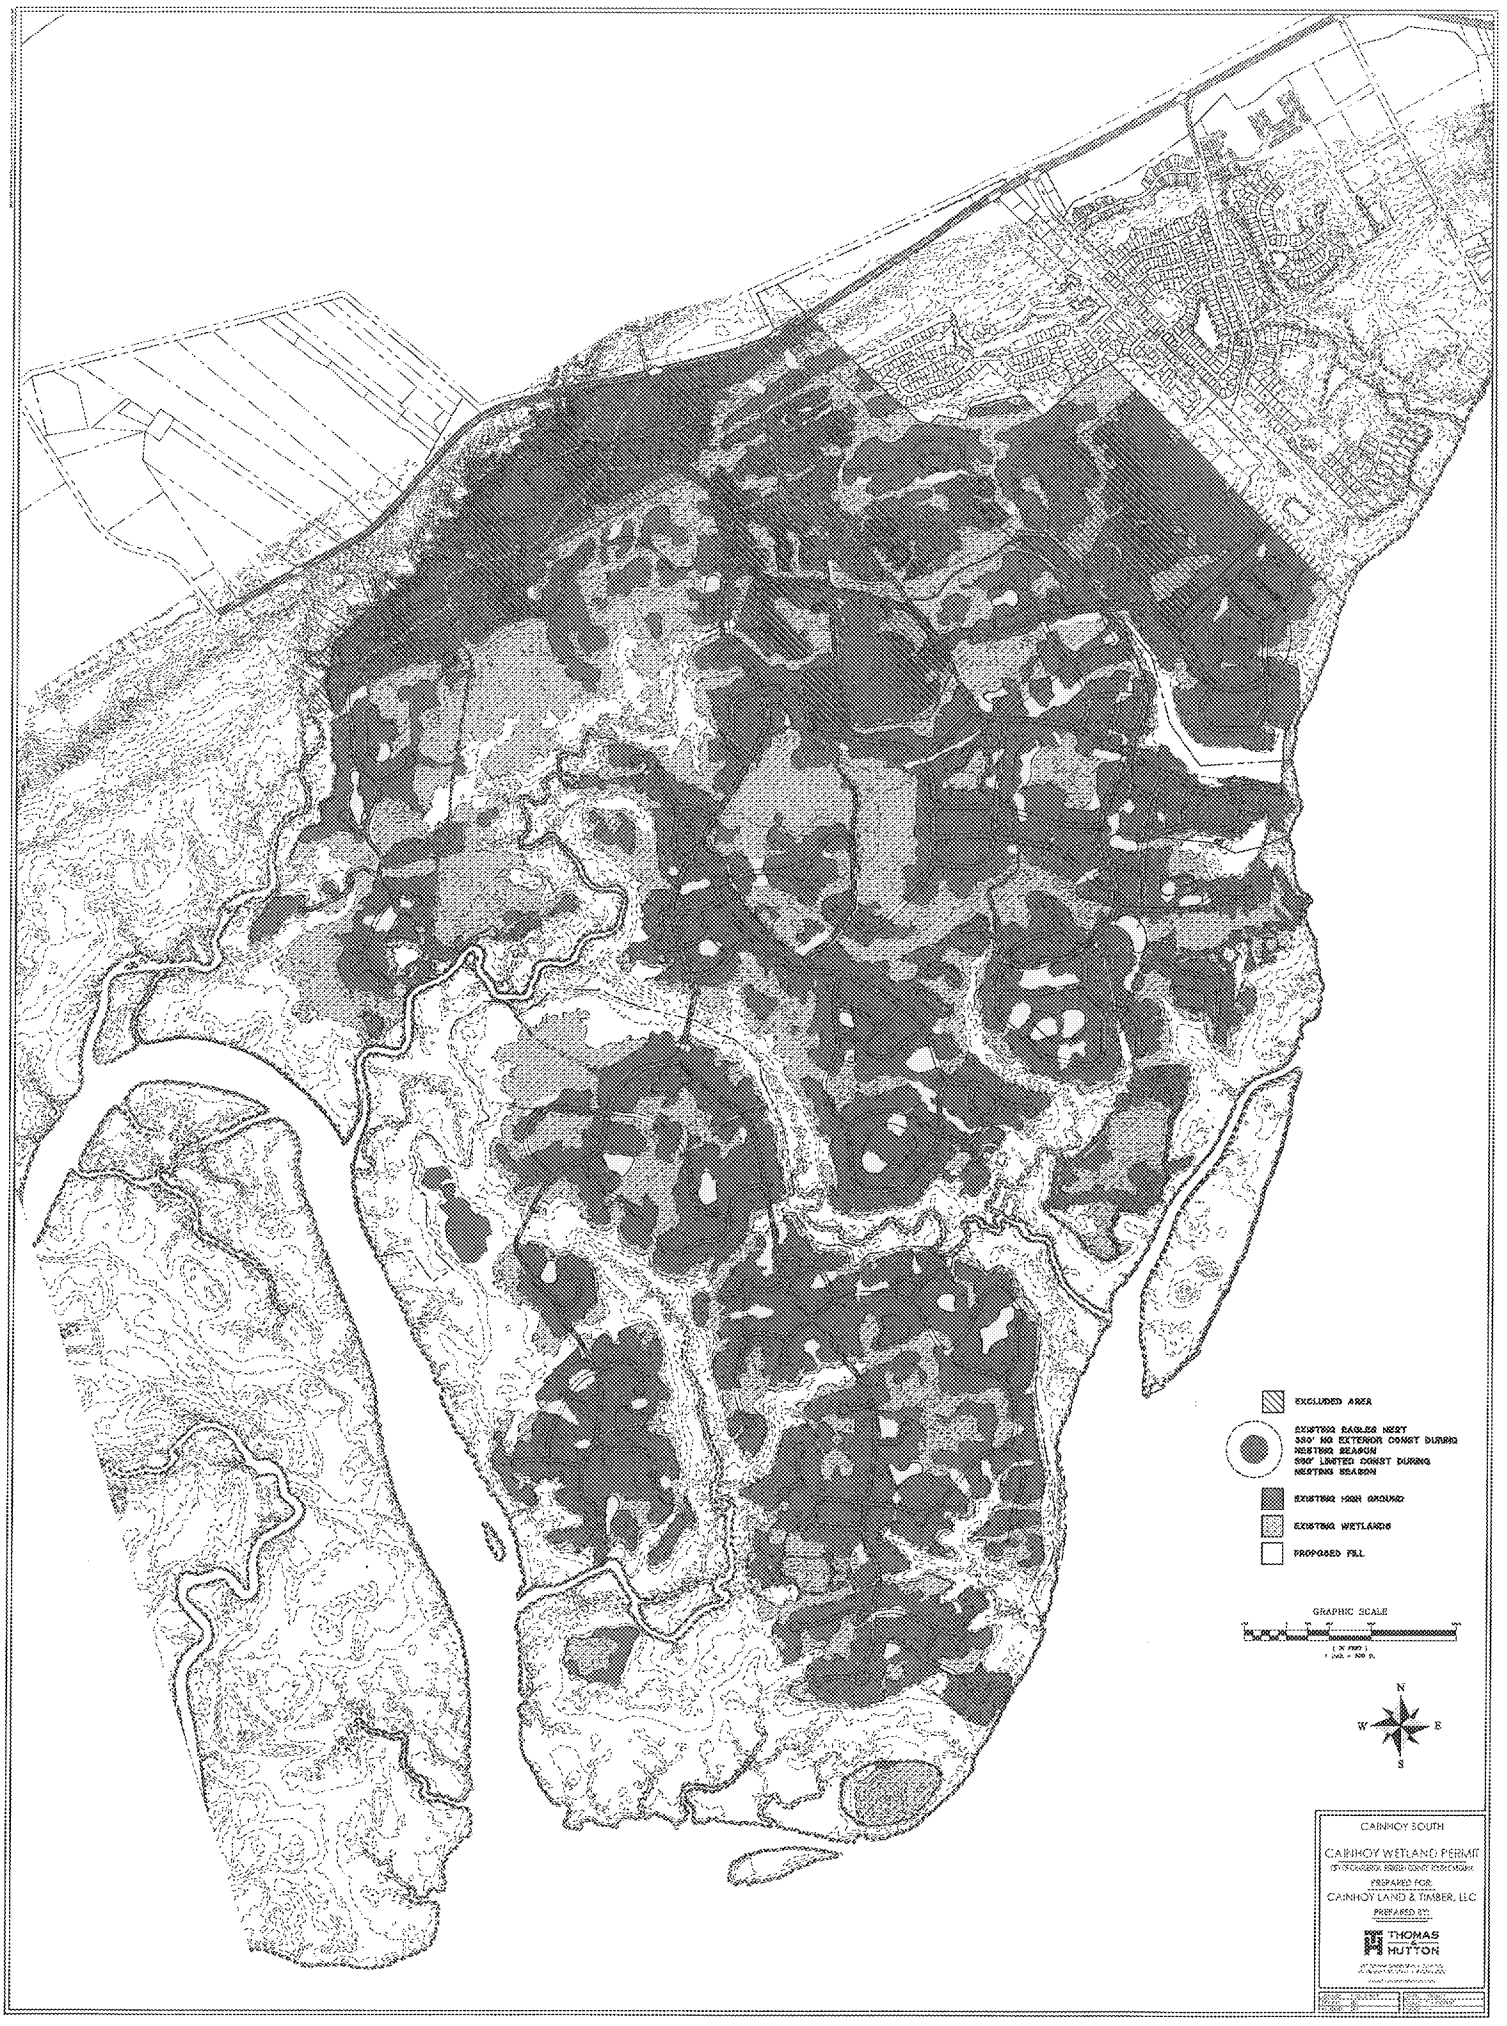
EXCLUDED AREA
EXISTING EAGLES NEST
330' NO EXTERIOR CONST DURING
NESTING SEASON
660' LIMITED CONST DURING
NESTING SEASON
EXISTING HIGH GROUND
EXISTING WETLANDS
PROPOSED FILL
GRAPHIC SCALE
N
W
E
S
CAINHOY SOUTH
CAINHOY WETLAND PERMIT
PREPARED FOR:
CAINHOY LAND & TIMBER, LLC
PREPARED BY:
THOMAS
HUTTON