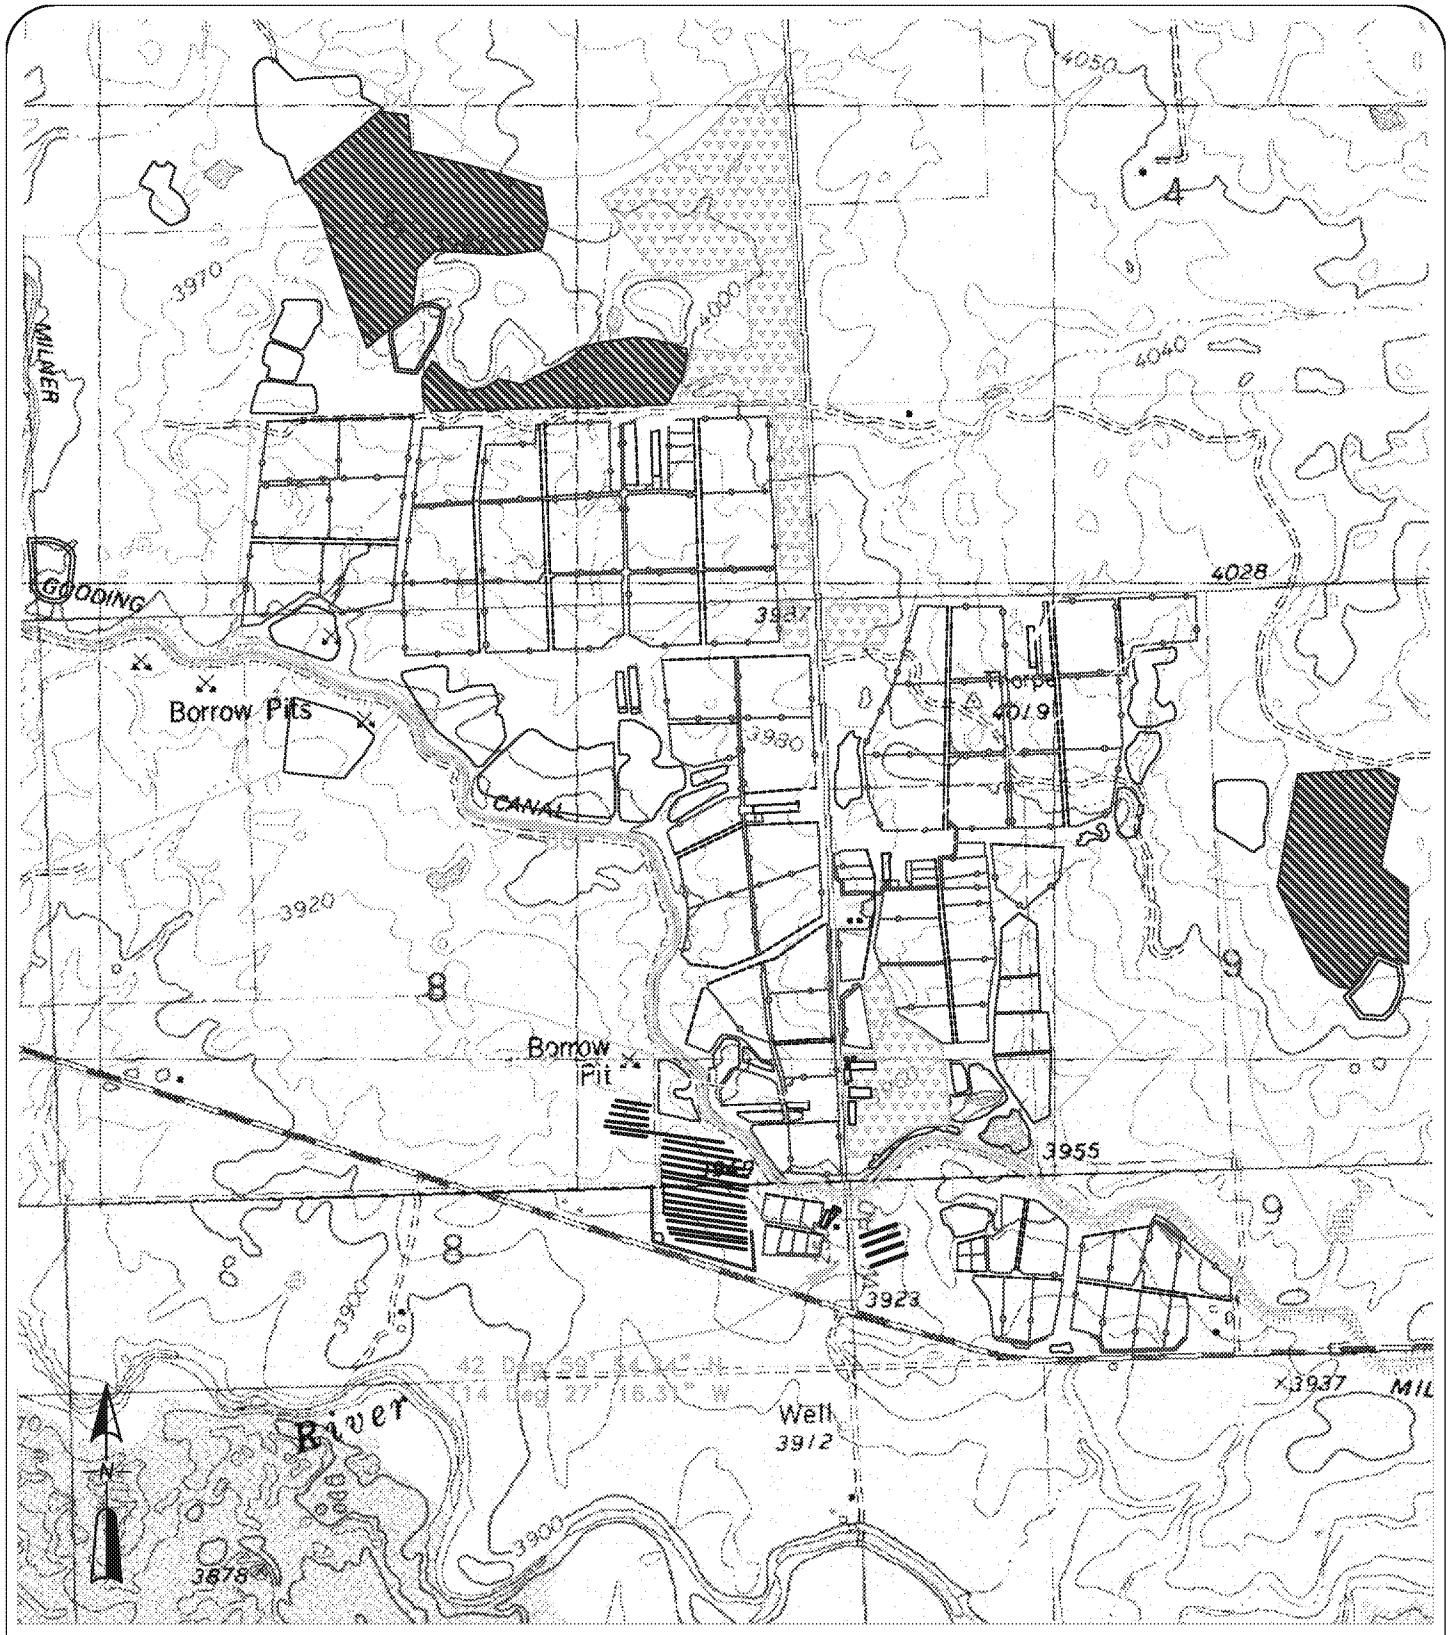

AgTec Engineering & Environmental Associates, LLC

Ex. 6 Personal Privacy (PP) -- Twin Falls, ID 83301 -- (208) 731-8640

AGTEC

DESIGNED BY: MWT	Full Complex		
DRAWN BY: MWT	4 Brothers Dairy	SHOSHONE - LINCOLN	
DATE: 9/28/20	FILE NAME: SITE PLAN050818.DWG	SCALE: 1" = 1320'	SHEET: 1 OF 1