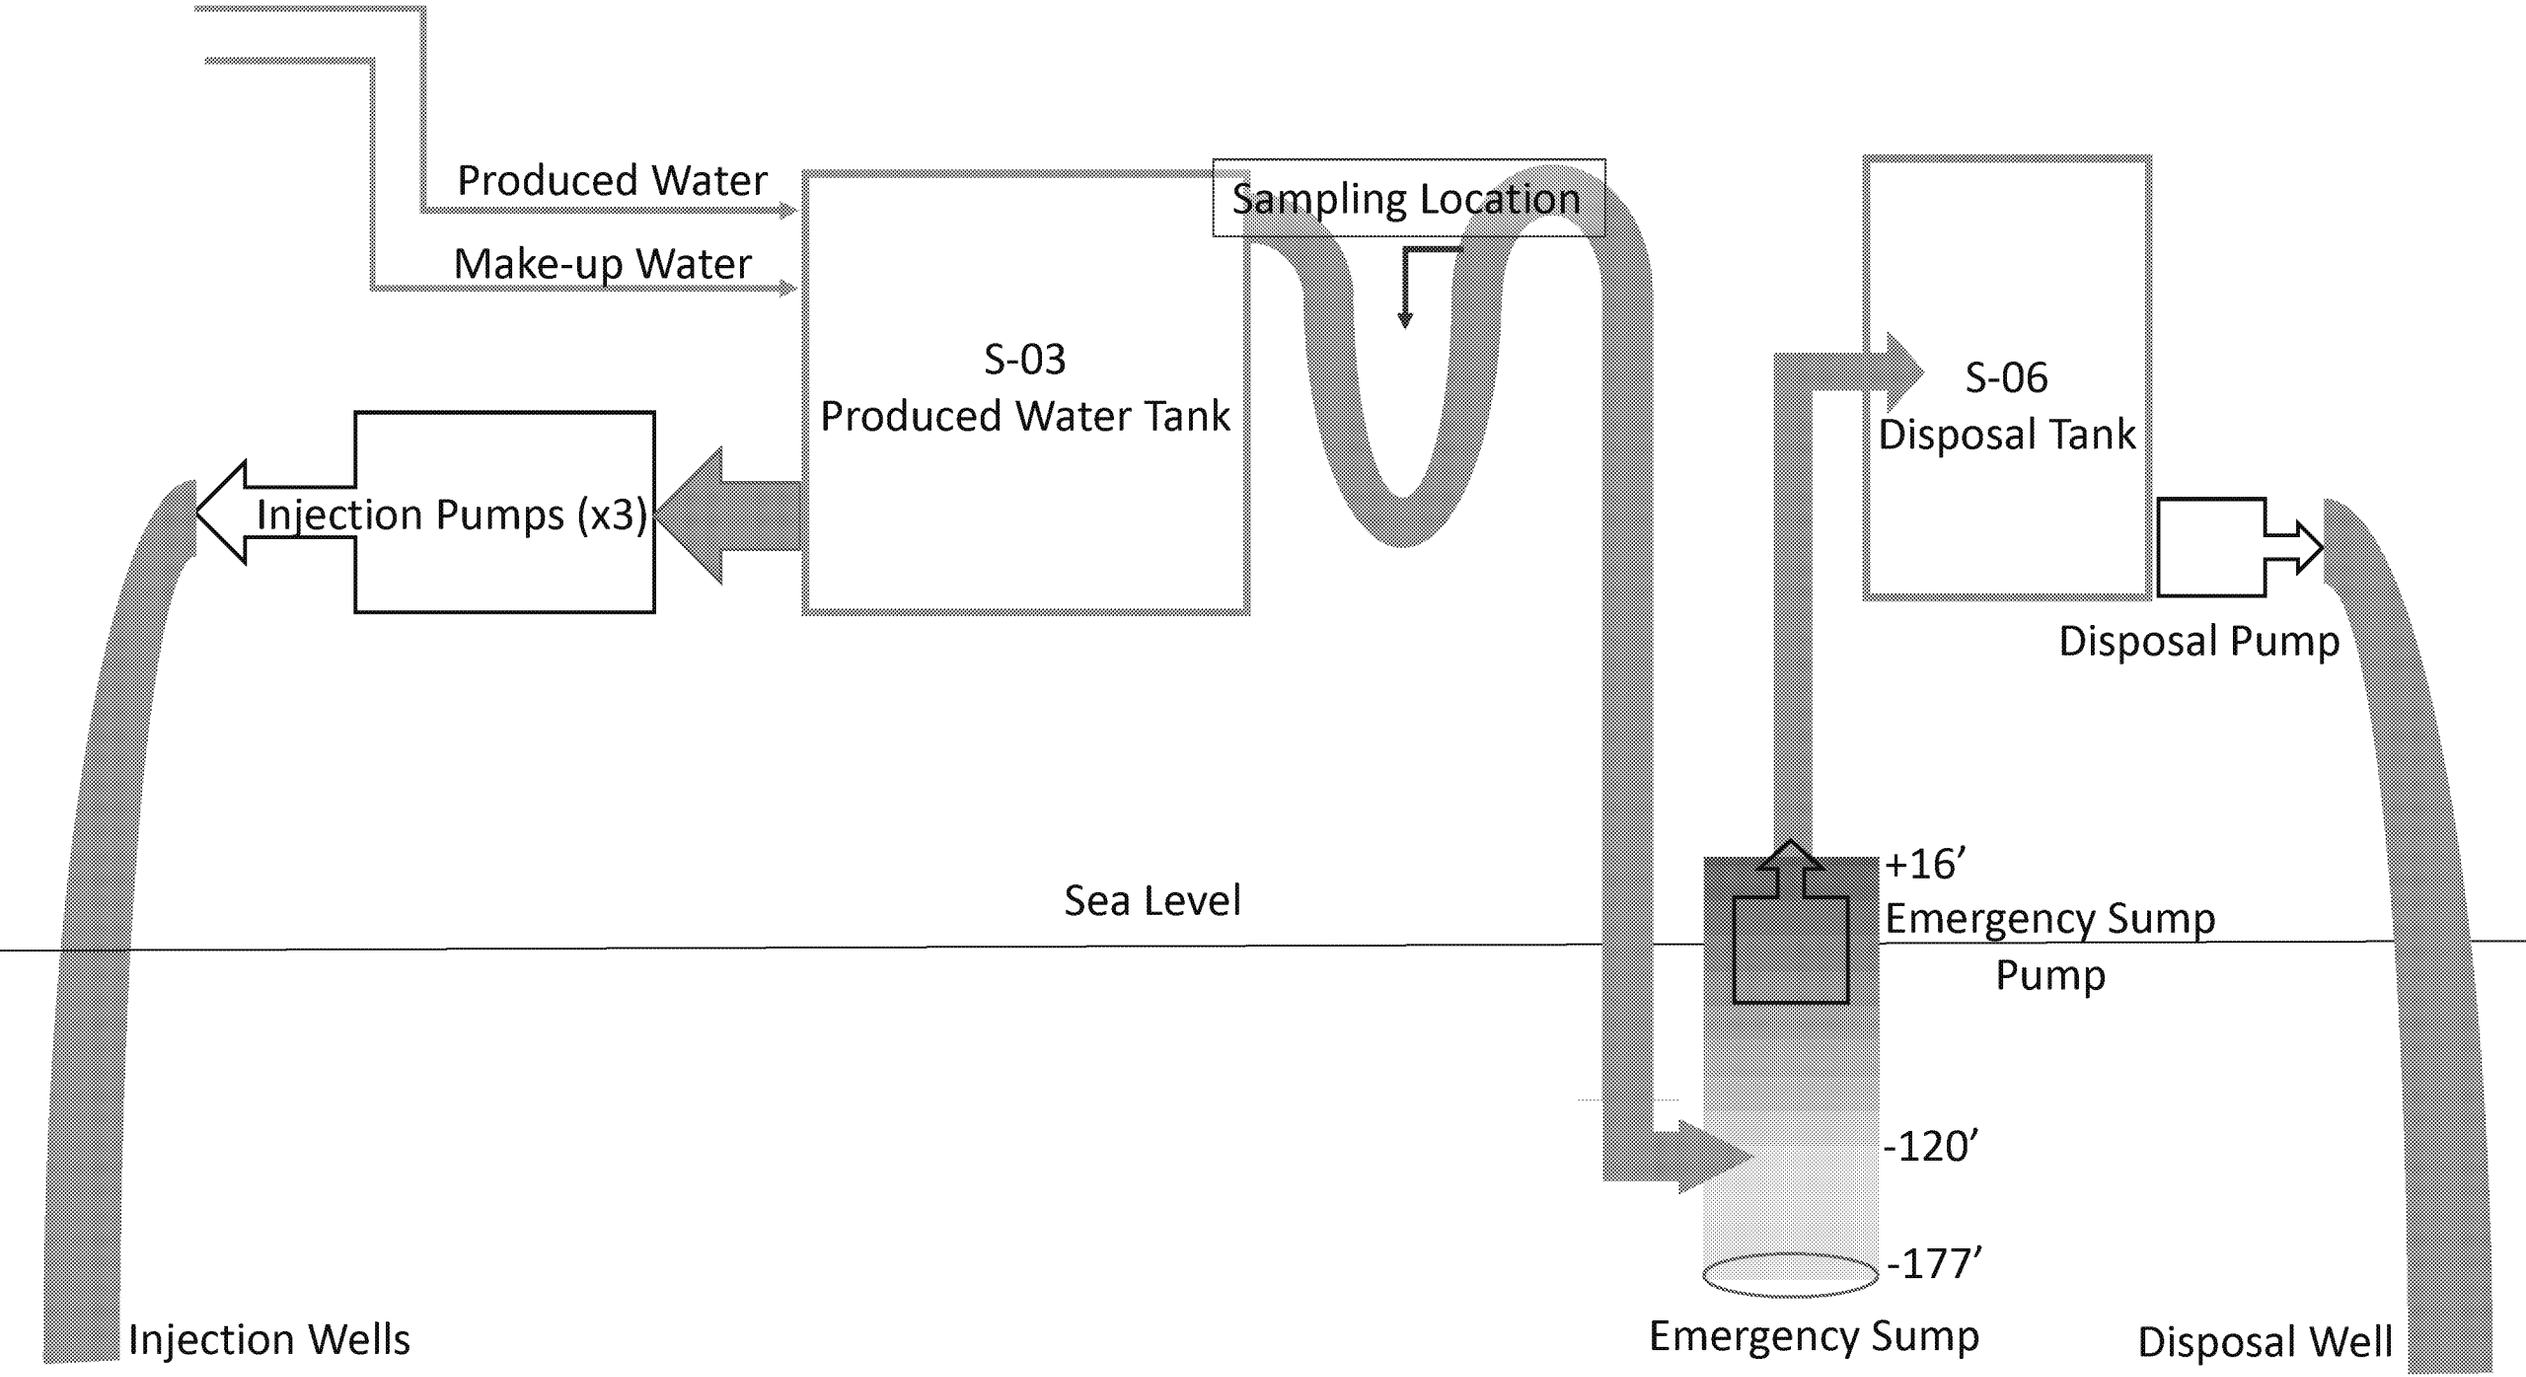
Produced Water
Make-up Water
Sampling Location
S-03
Produced Water Tank
Injection Pumps (x3)
S-06
Disposal Tank
Disposal Pump
Sea Level
+16'
Emergency Sump
Pump
-120'
-177'
Injection Wells
Emergency Sump
Disposal Well