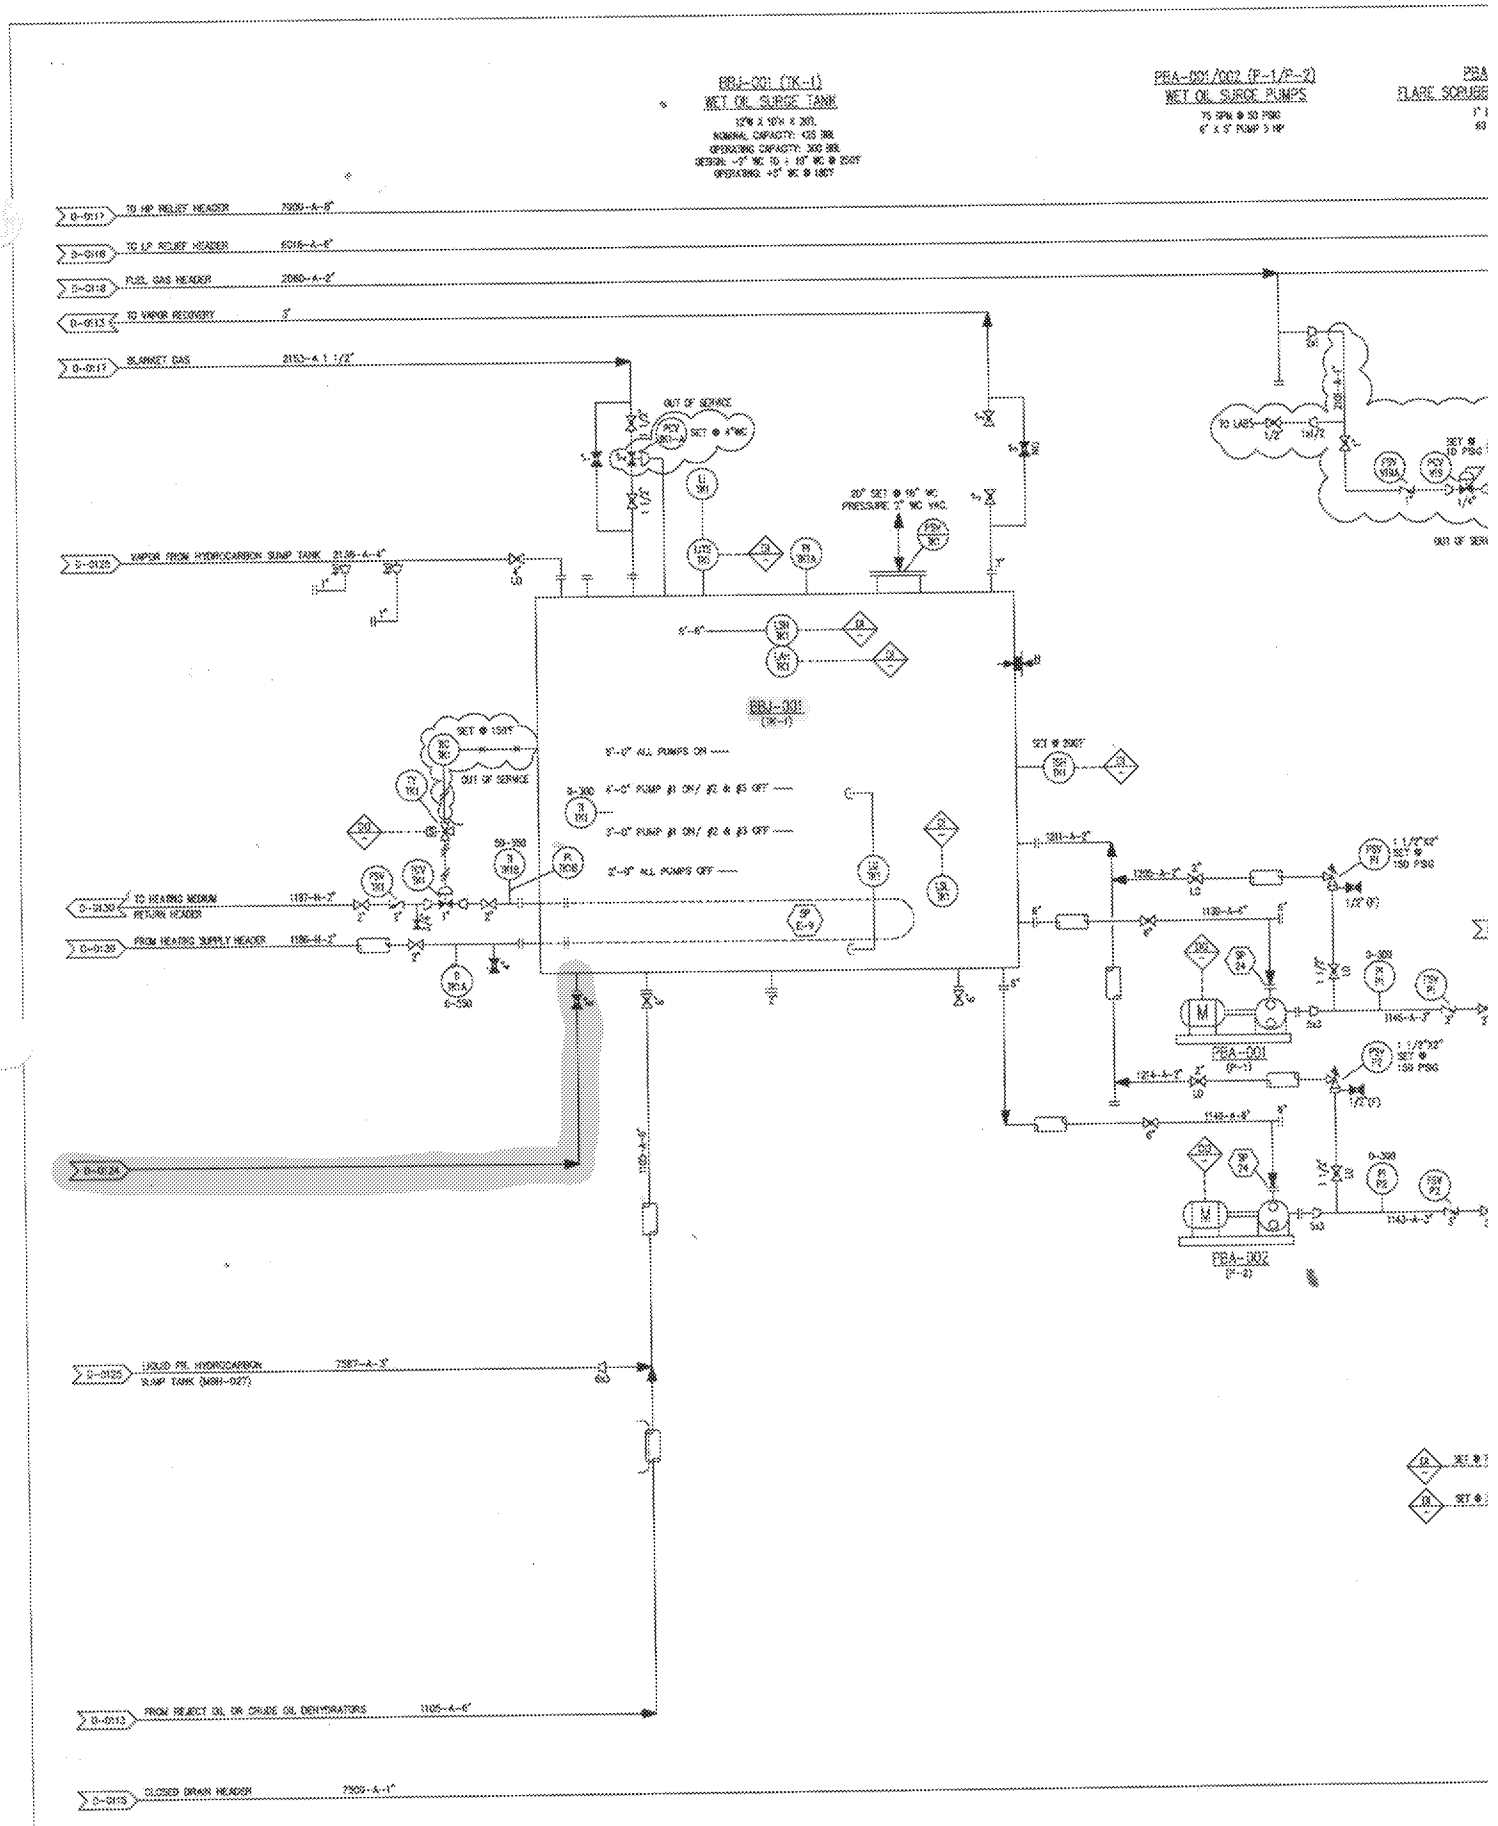

		VANSON ENGINEERING CO.	8	07/01/15	REVISED
		ANAHEIM, CALIFORNIA	7	04/20/15	UPDATED WITH API RP 14C DESIGNATIONS
			6	07/31/14	REVISED TO INCLUDE PROPOSED SAFETY DEVICE ADD
			5	02/18/14	UPDATED PER OPERATOR REQUIRES
			4	03/01/12	UPDATED PER FIELD VERIFICATION WORK
		VANSON DWG NO. D-7069 JOB NO. 2691-06	3	11/04/11	UPDATED POST-PHA
			11	03/01/15	UPDATED PER OPERATOR REQUIRES
			10	10/11/16	UPDATED PER HAZOP DISCUSSION
		PROCESSES UNLIMITED DWG NO. E-H-1375 REV. 8	9	01/08/16	UPDATED TO SHOW INSTALLATION OF FLARE ARRES
NUMBER	REFERENCE DRAWINGS		REV. NO.	DATE	REVISED