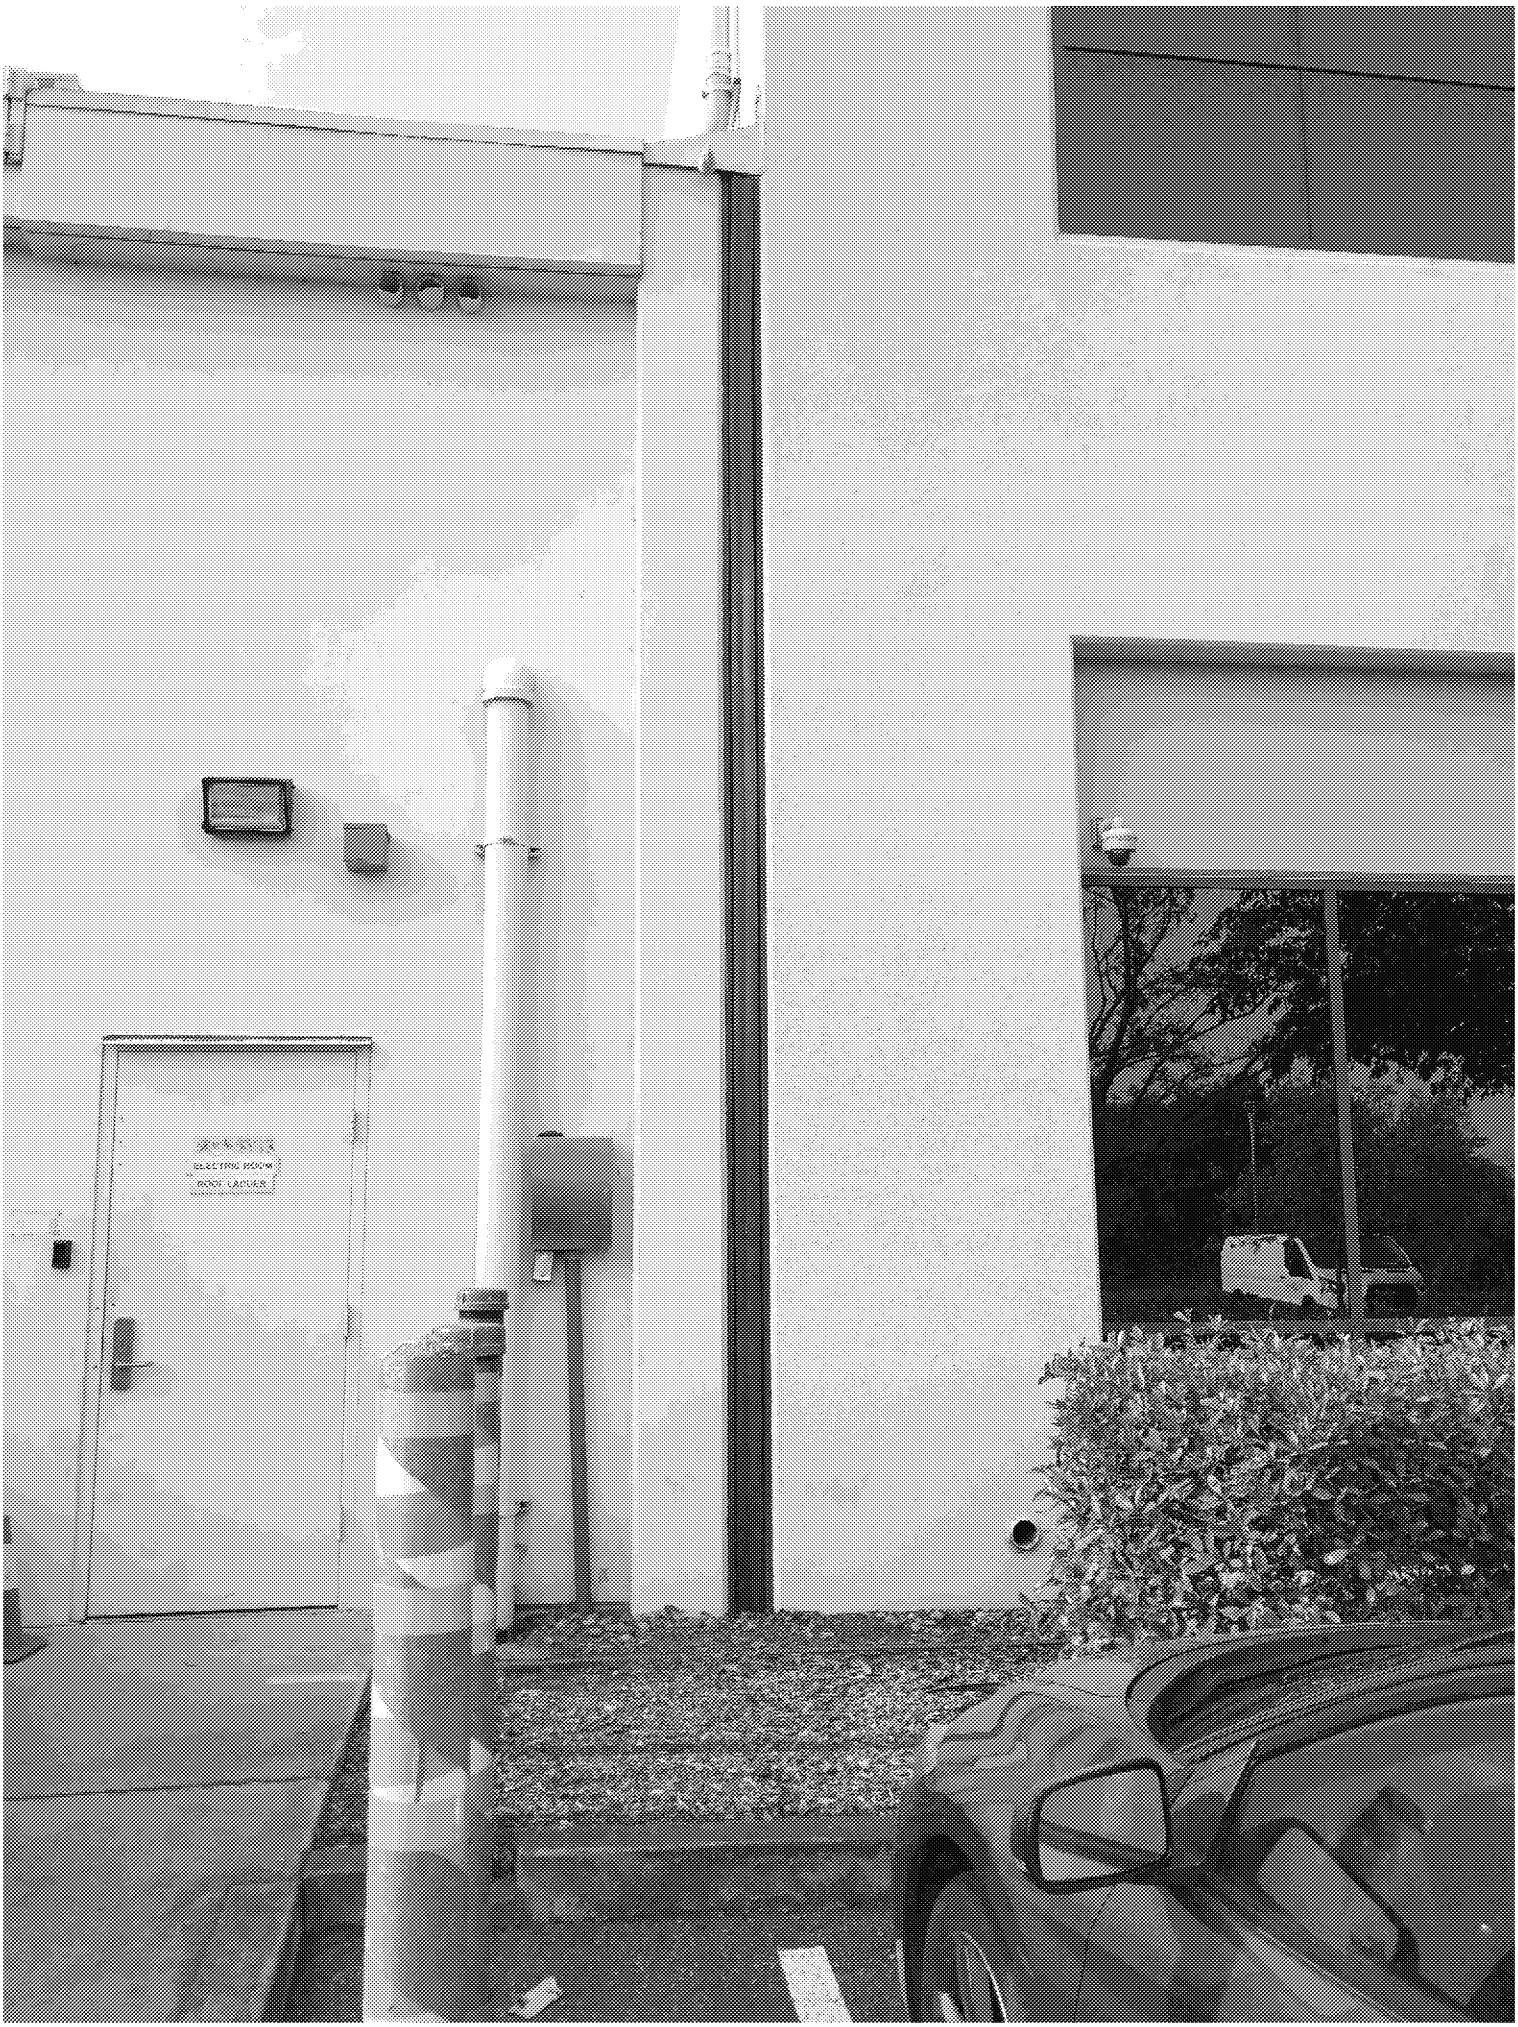
ELECTRIC ROOM
ROOF LADDER