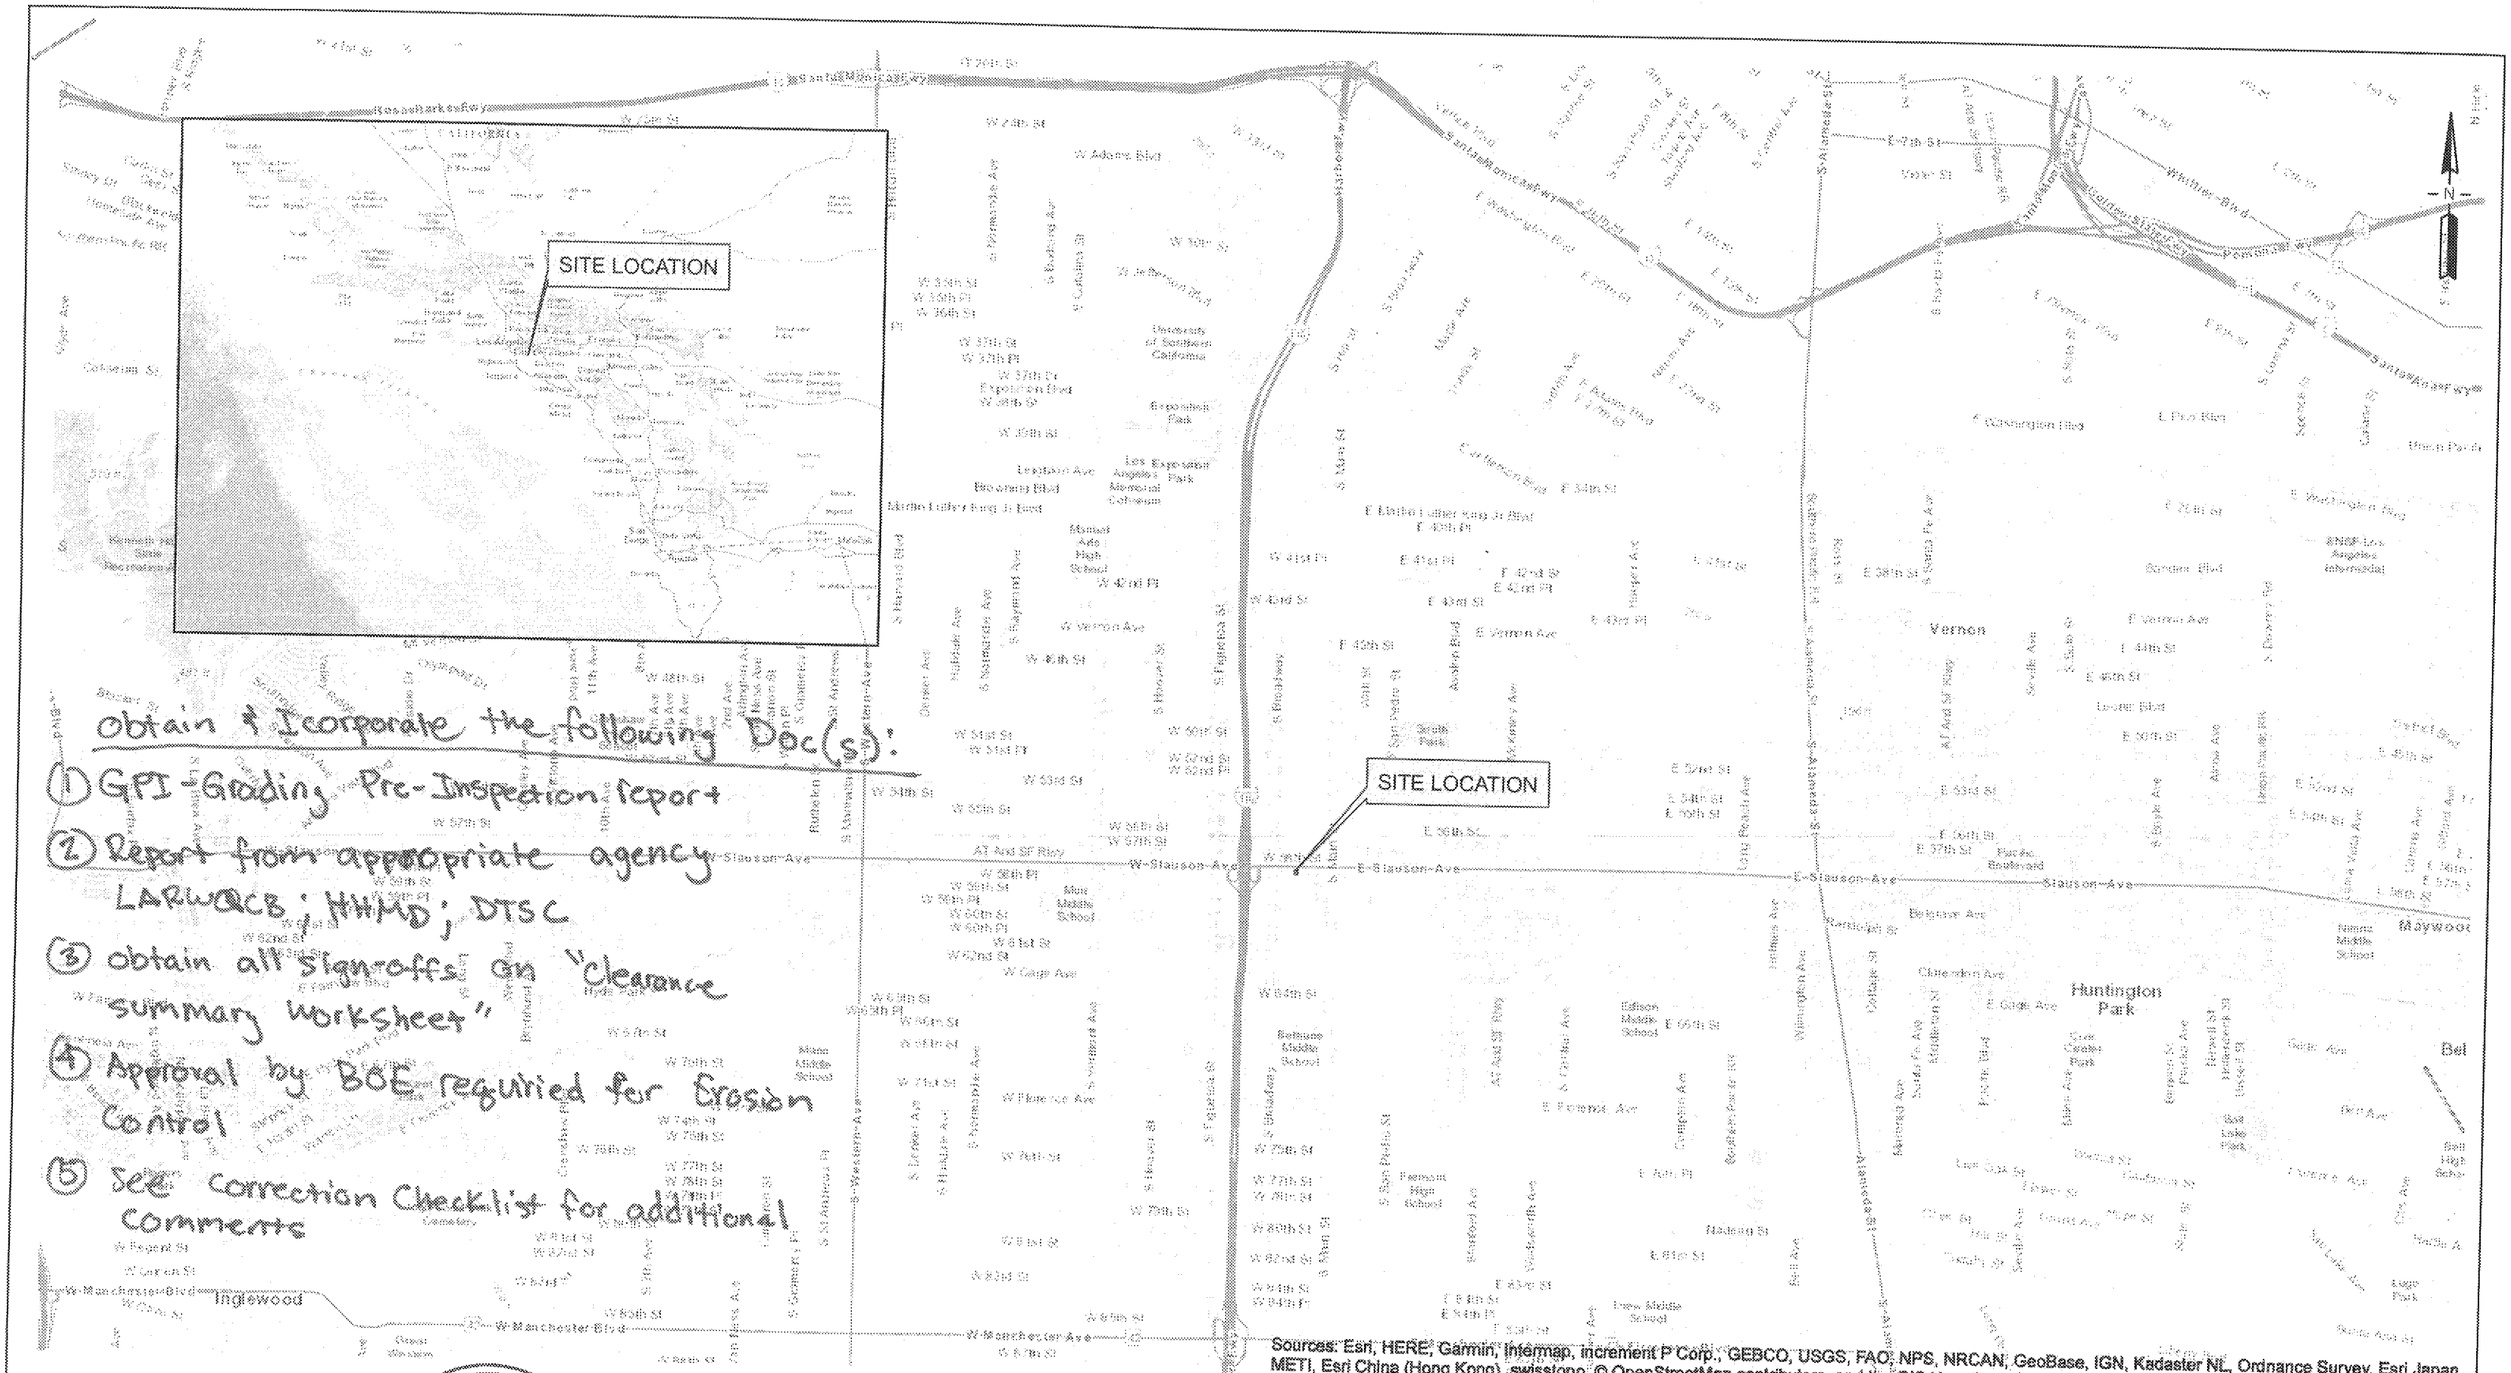

obtain & Incorporate the following Doc(s):

1. GPI - Grading Pre-Inspection Report
2. Report from appropriate agency LARWQCB; HHMD; DTSC
3. obtain all sign-offs on "Clearance summary worksheet"
4. Approval by BOE required for Erosion Control
5. See Correction Checklist for additional Comments

REGISTERED PROFESSIONAL ENGINEER
ZACHARY JOHN GILMER
C-84703
CIVIL
STATE OF CALIFORNIA

0 0.5 1 Miles

BEC

17011 Beach Boulevard, Suite 900
Huntington Beach, CA 92647
Tel: (877) 232-4620
Fax: (714) 494-1912

VICINITY MAP

210 and 216 W. Slauson Avenue, Los Angeles, California
210 W. Slauson - APN: 6005009004
216 W. Slauson - APN: 6005009003

Project No.	SHEET
580101	1