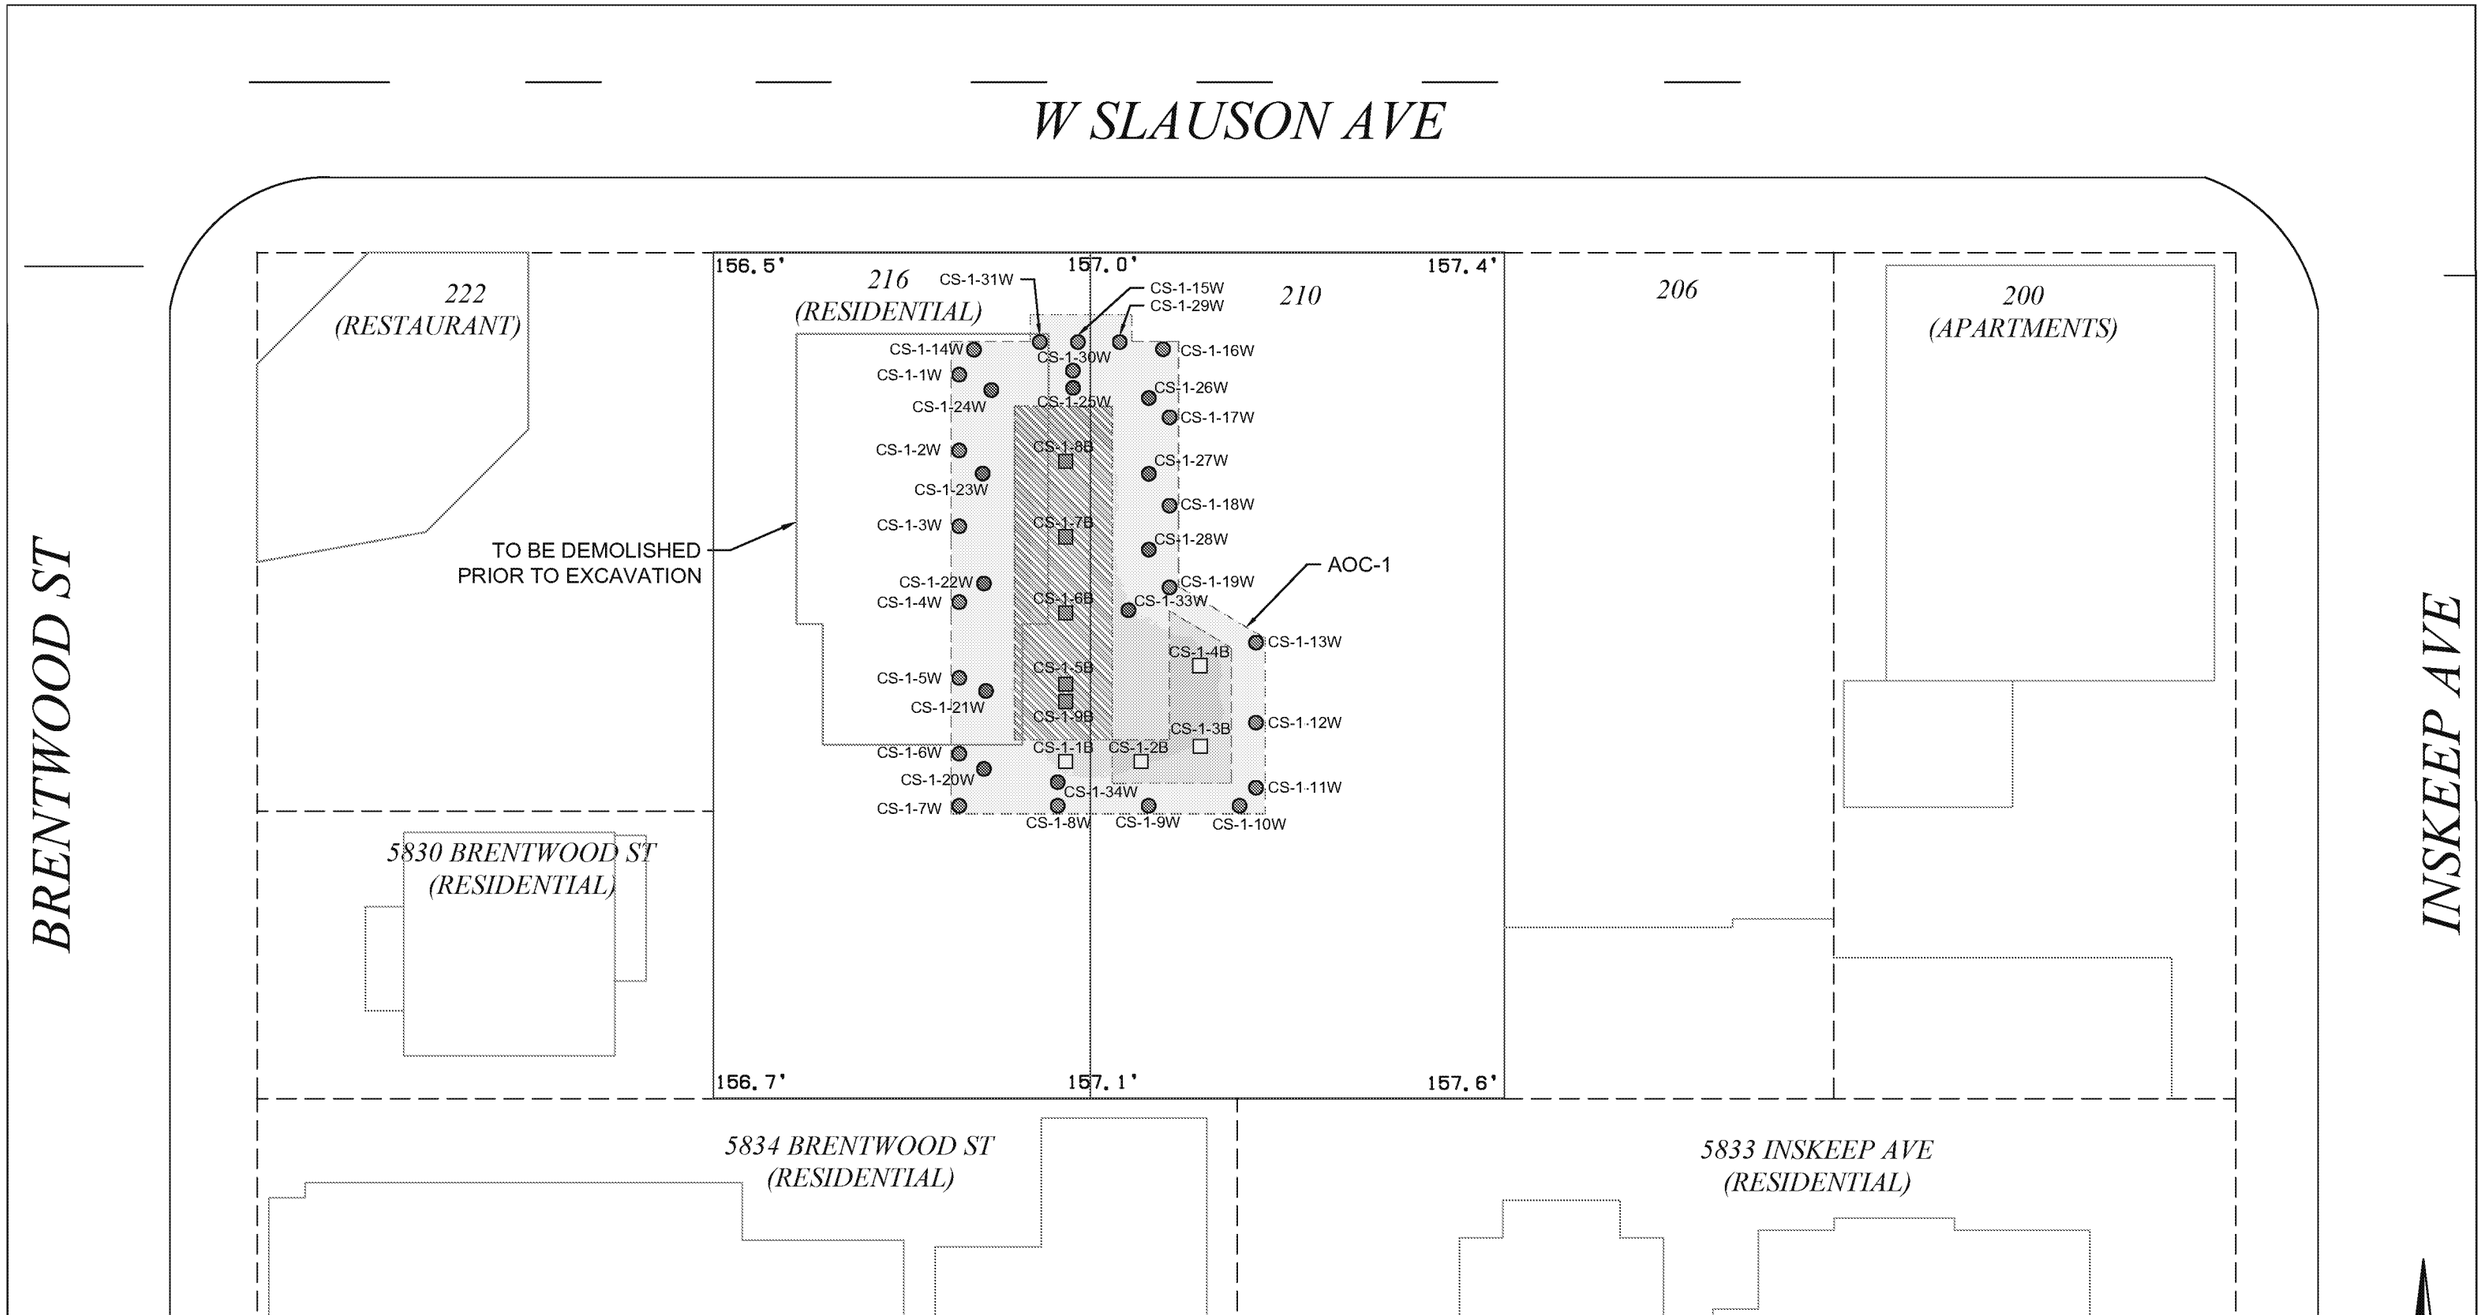

NOTE: *FILL MATERIAL TO EQUAL EXCAVATION POST-COMPACTION*

LEGEND

- APPROXIMATE SITE PROPERTY BOUNDARY
- APPROXIMATE OFF-SITE PROPERTY BOUNDARY
- APPROXIMATE BOUNDARY CONTAMINATED SOIL
- EXCAVATED AT SLOPE 1:1 (45°)
- EXCAVATED TO 4' BELOW GROUND SURFACE
- EXCAVATED TO 10' BELOW GROUND SURFACE
- CONFIRMATION SAMPLE LOCATION (SIDEWALL) APPROX. 2.5 FEET BGS
- CONFIRMATION SAMPLE LOCATION (SIDEWALL) APPROX. 7.5 FEET BGS
- CONFIRMATION SAMPLE LOCATION (FLOOR) APPROX. 4.0 FEET BGS
- CONFIRMATION SAMPLE LOCATION (FLOOR) APPROX. 10.0 FEET BGS

BEC
17011 Beach Boulevard, Suite 900
Huntington Beach, CA 92647
Tel: (877) 232-4620
Fax: (714) 494-1912

PHASE ONE
SHALLOW SOIL EXCAVATION AT AOC-1
210 and 216 W. Slauson Avenue, Los Angeles, California
210 W. Slauson - APN: 6005009004
216 W. Slauson - APN: 6005009003

Project No. 580101

Figure 5