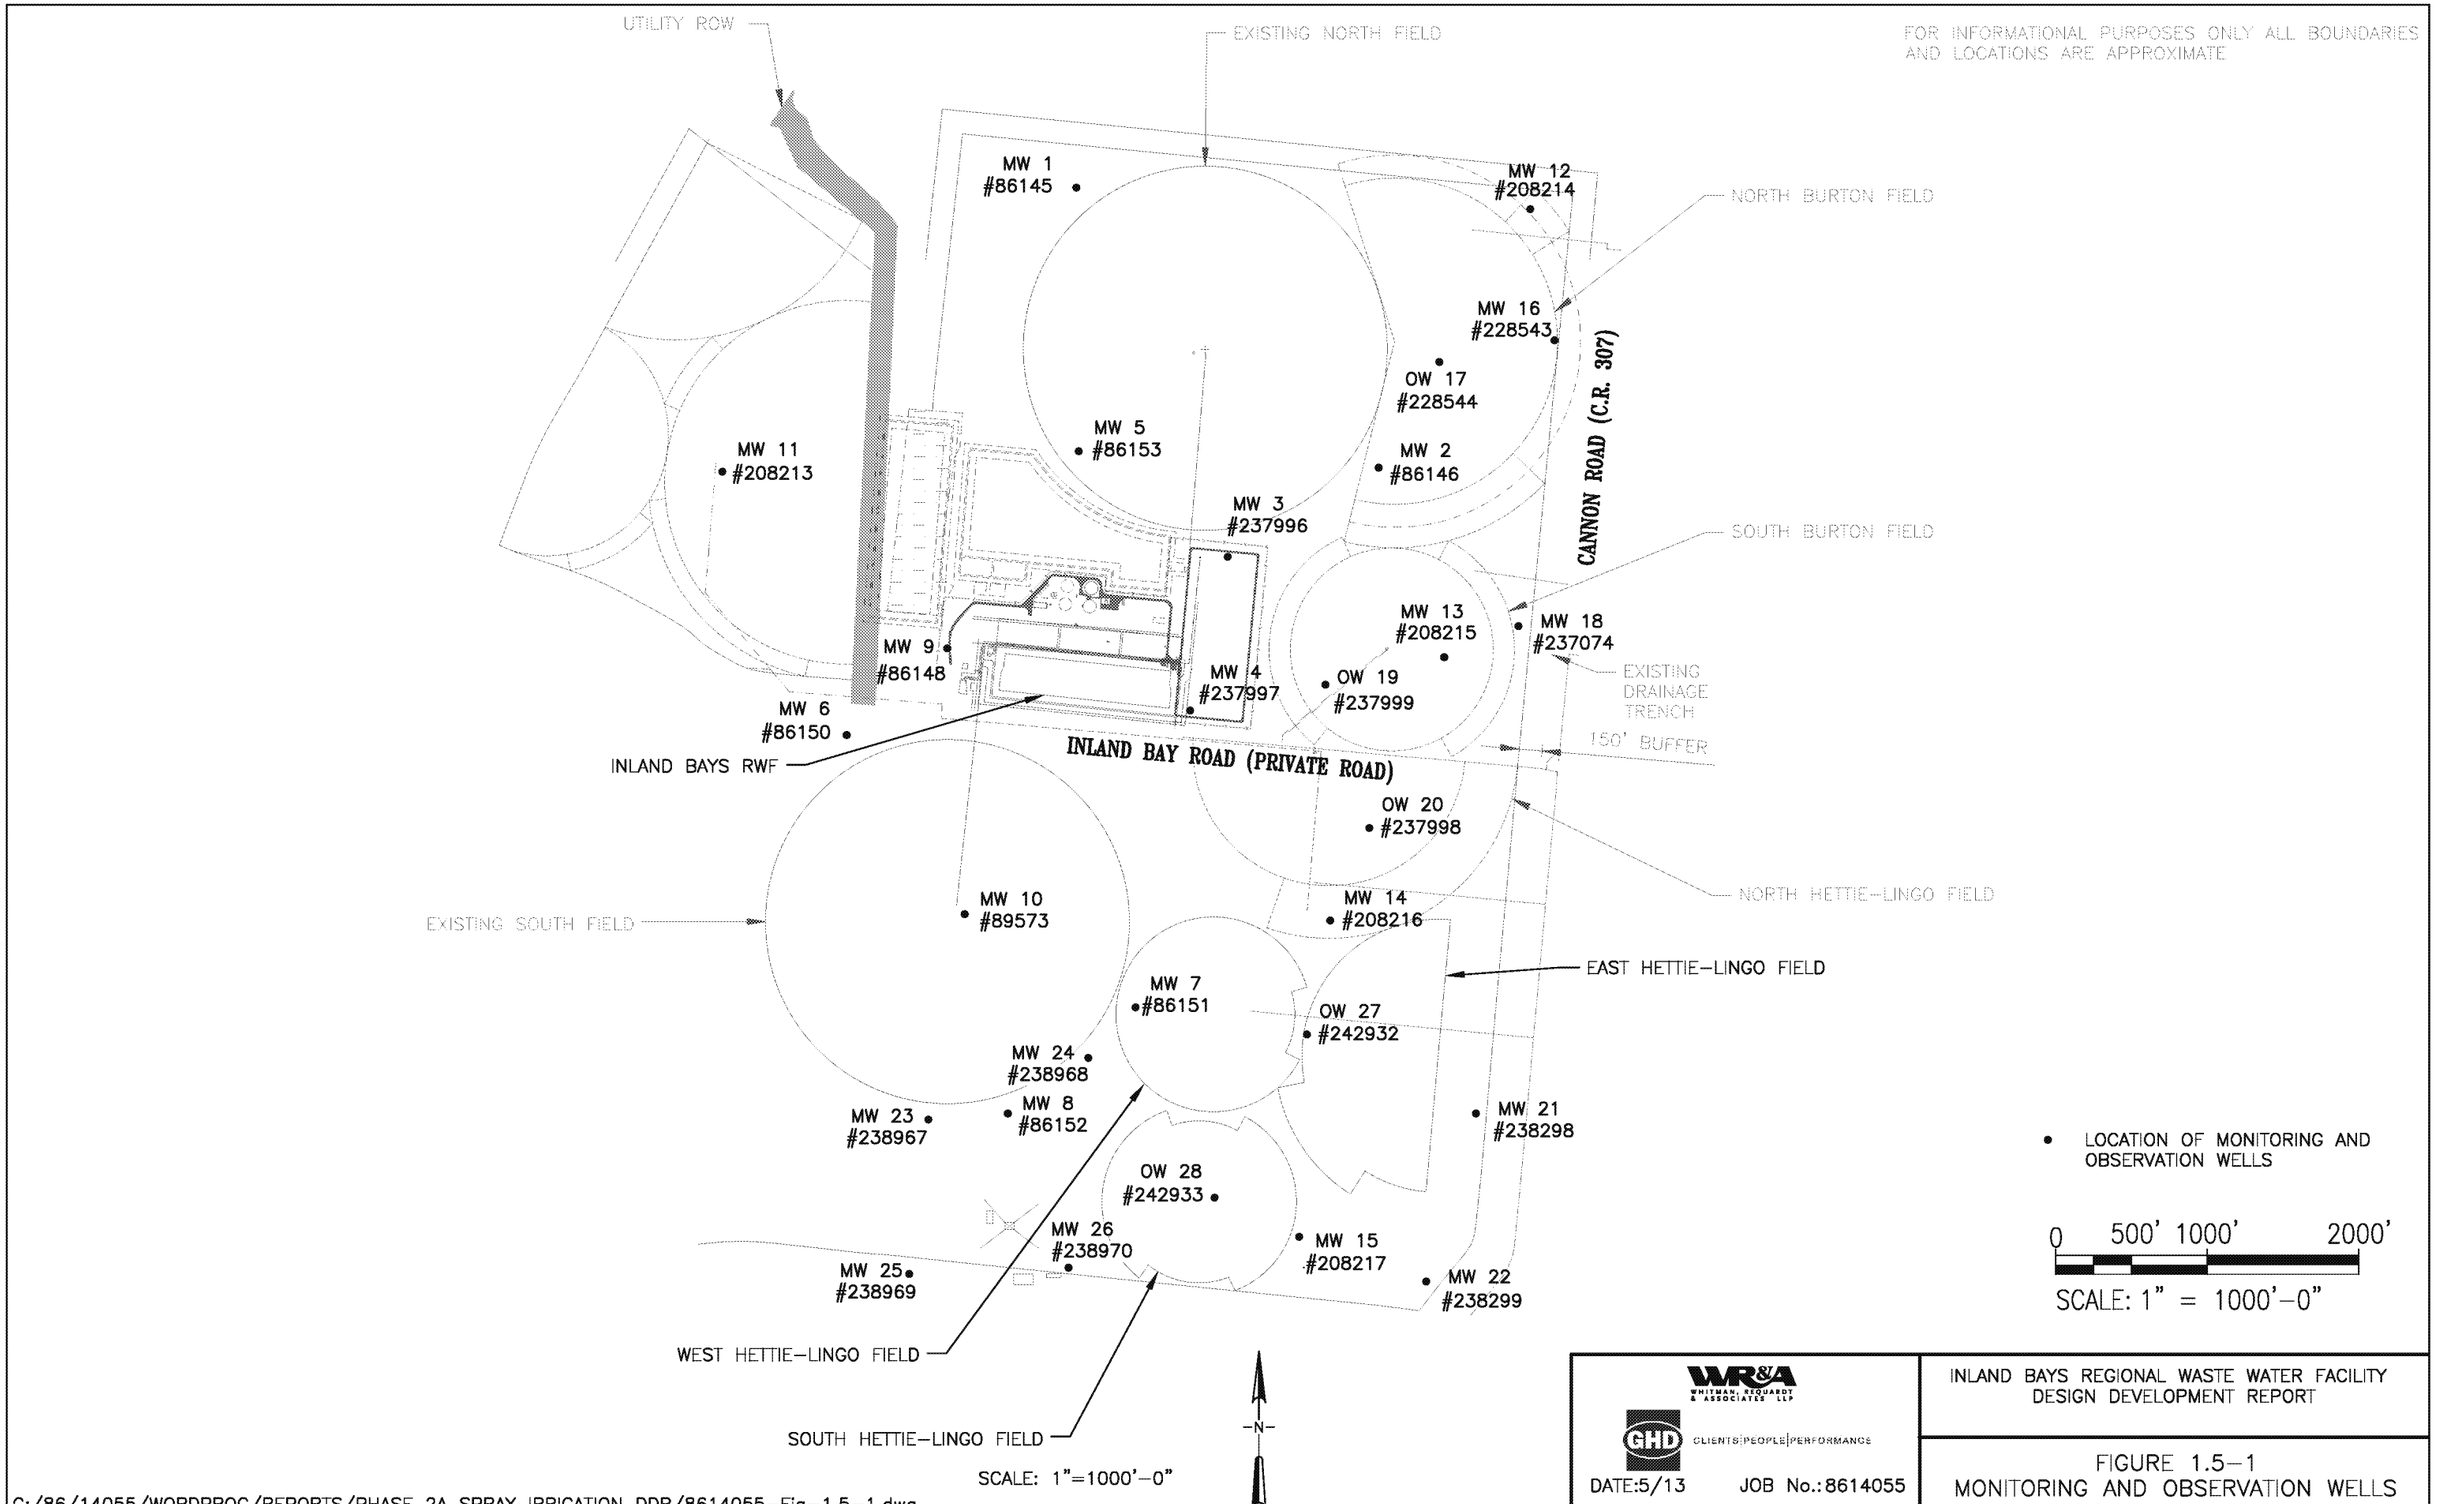
FOR INFORMATIONAL PURPOSES ONLY ALL BOUNDARIES AND LOCATIONS ARE APPROXIMATE
UTILITY ROW
EXISTING NORTH FIELD
NORTH BURTON FIELD
SOUTH BURTON FIELD
EXISTING DRAINAGE TRENCH
150' BUFFER
NORTH HETTIE-LINGO FIELD
EAST HETTIE-LINGO FIELD
EXISTING SOUTH FIELD
WEST HETTIE-LINGO FIELD
SOUTH HETTIE-LINGO FIELD
INLAND BAYS RWF
CANNON ROAD (C.R. 307)
INLAND BAY ROAD (PRIVATE ROAD)
MW 1 #86145
MW 12 #208214
MW 16 #228543
OW 17 #228544
MW 5 #86153
MW 2 #86146
MW 11 #208213
MW 3 #237996
MW 13 #208215
MW 18 #237074
MW 9 #86148
MW 4 #237997
OW 19 #237999
MW 6 #86150
OW 20 #237998
MW 10 #89573
MW 14 #208216
MW 7 #86151
OW 27 #242932
MW 24 #238968
MW 23 #238967
MW 8 #86152
MW 21 #238298
OW 28 #242933
MW 26 #238970
MW 15 #208217
MW 25 #238969
MW 22 #238299
LOCATION OF MONITORING AND OBSERVATION WELLS
0 500' 1000' 2000'
SCALE: 1" = 1000'-0"
-N-
SCALE: 1"=1000'-0"
WR&A WHITMAN, REQUARDT & ASSOCIATES LLP
GHD CLIENTS|PEOPLE|PERFORMANCE
DATE:5/13
JOB No.:8614055
INLAND BAYS REGIONAL WASTE WATER FACILITY DESIGN DEVELOPMENT REPORT
FIGURE 1.5-1
MONITORING AND OBSERVATION WELLS
G:/86/14055/WORDPROC/REPORTS/PHASE 2A SPRAY IRRIGATION DDR/8614055-Fig-1.5-1.dwg