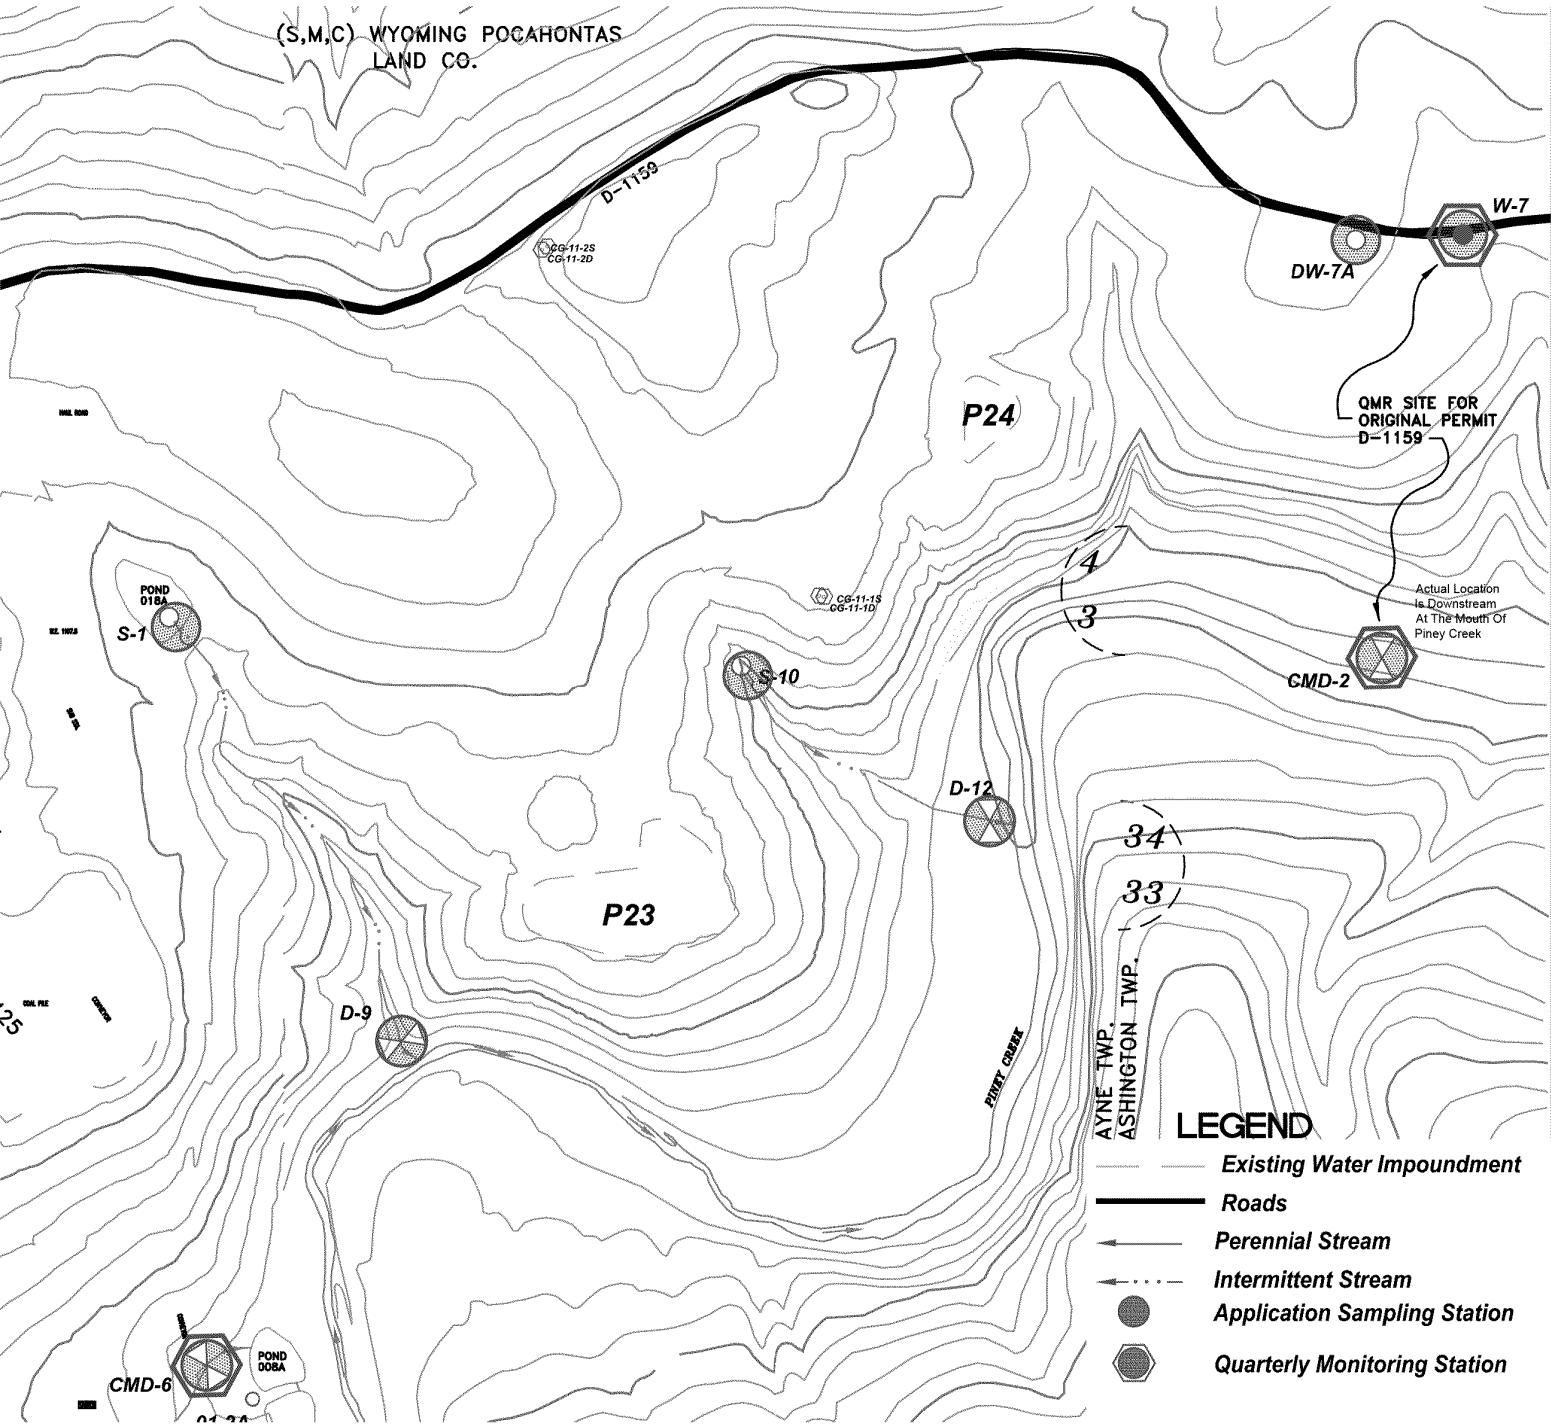
(S,M,C) WYOMING POCAHONTAS
LAND CO.
D-1159
CG-11-2S
CG-11-2D
W-7
DW-7A
QMR SITE FOR
ORIGINAL PERMIT
D-1159
P24
4
3
Actual Location
Is Downstream
At The Mouth Of
Piney Creek
CMD-2
POND
018A
S-1
CG-11-1S
CG-11-1D
S-10
D-12
34
33
P23
D-9
PINEY CREEK
AYNE TWP.
ASHINGTON TWP.
LEGEND
Existing Water Impoundment
Roads
Perennial Stream
Intermittent Stream
Application Sampling Station
Quarterly Monitoring Station
CMD-6
POND
008A