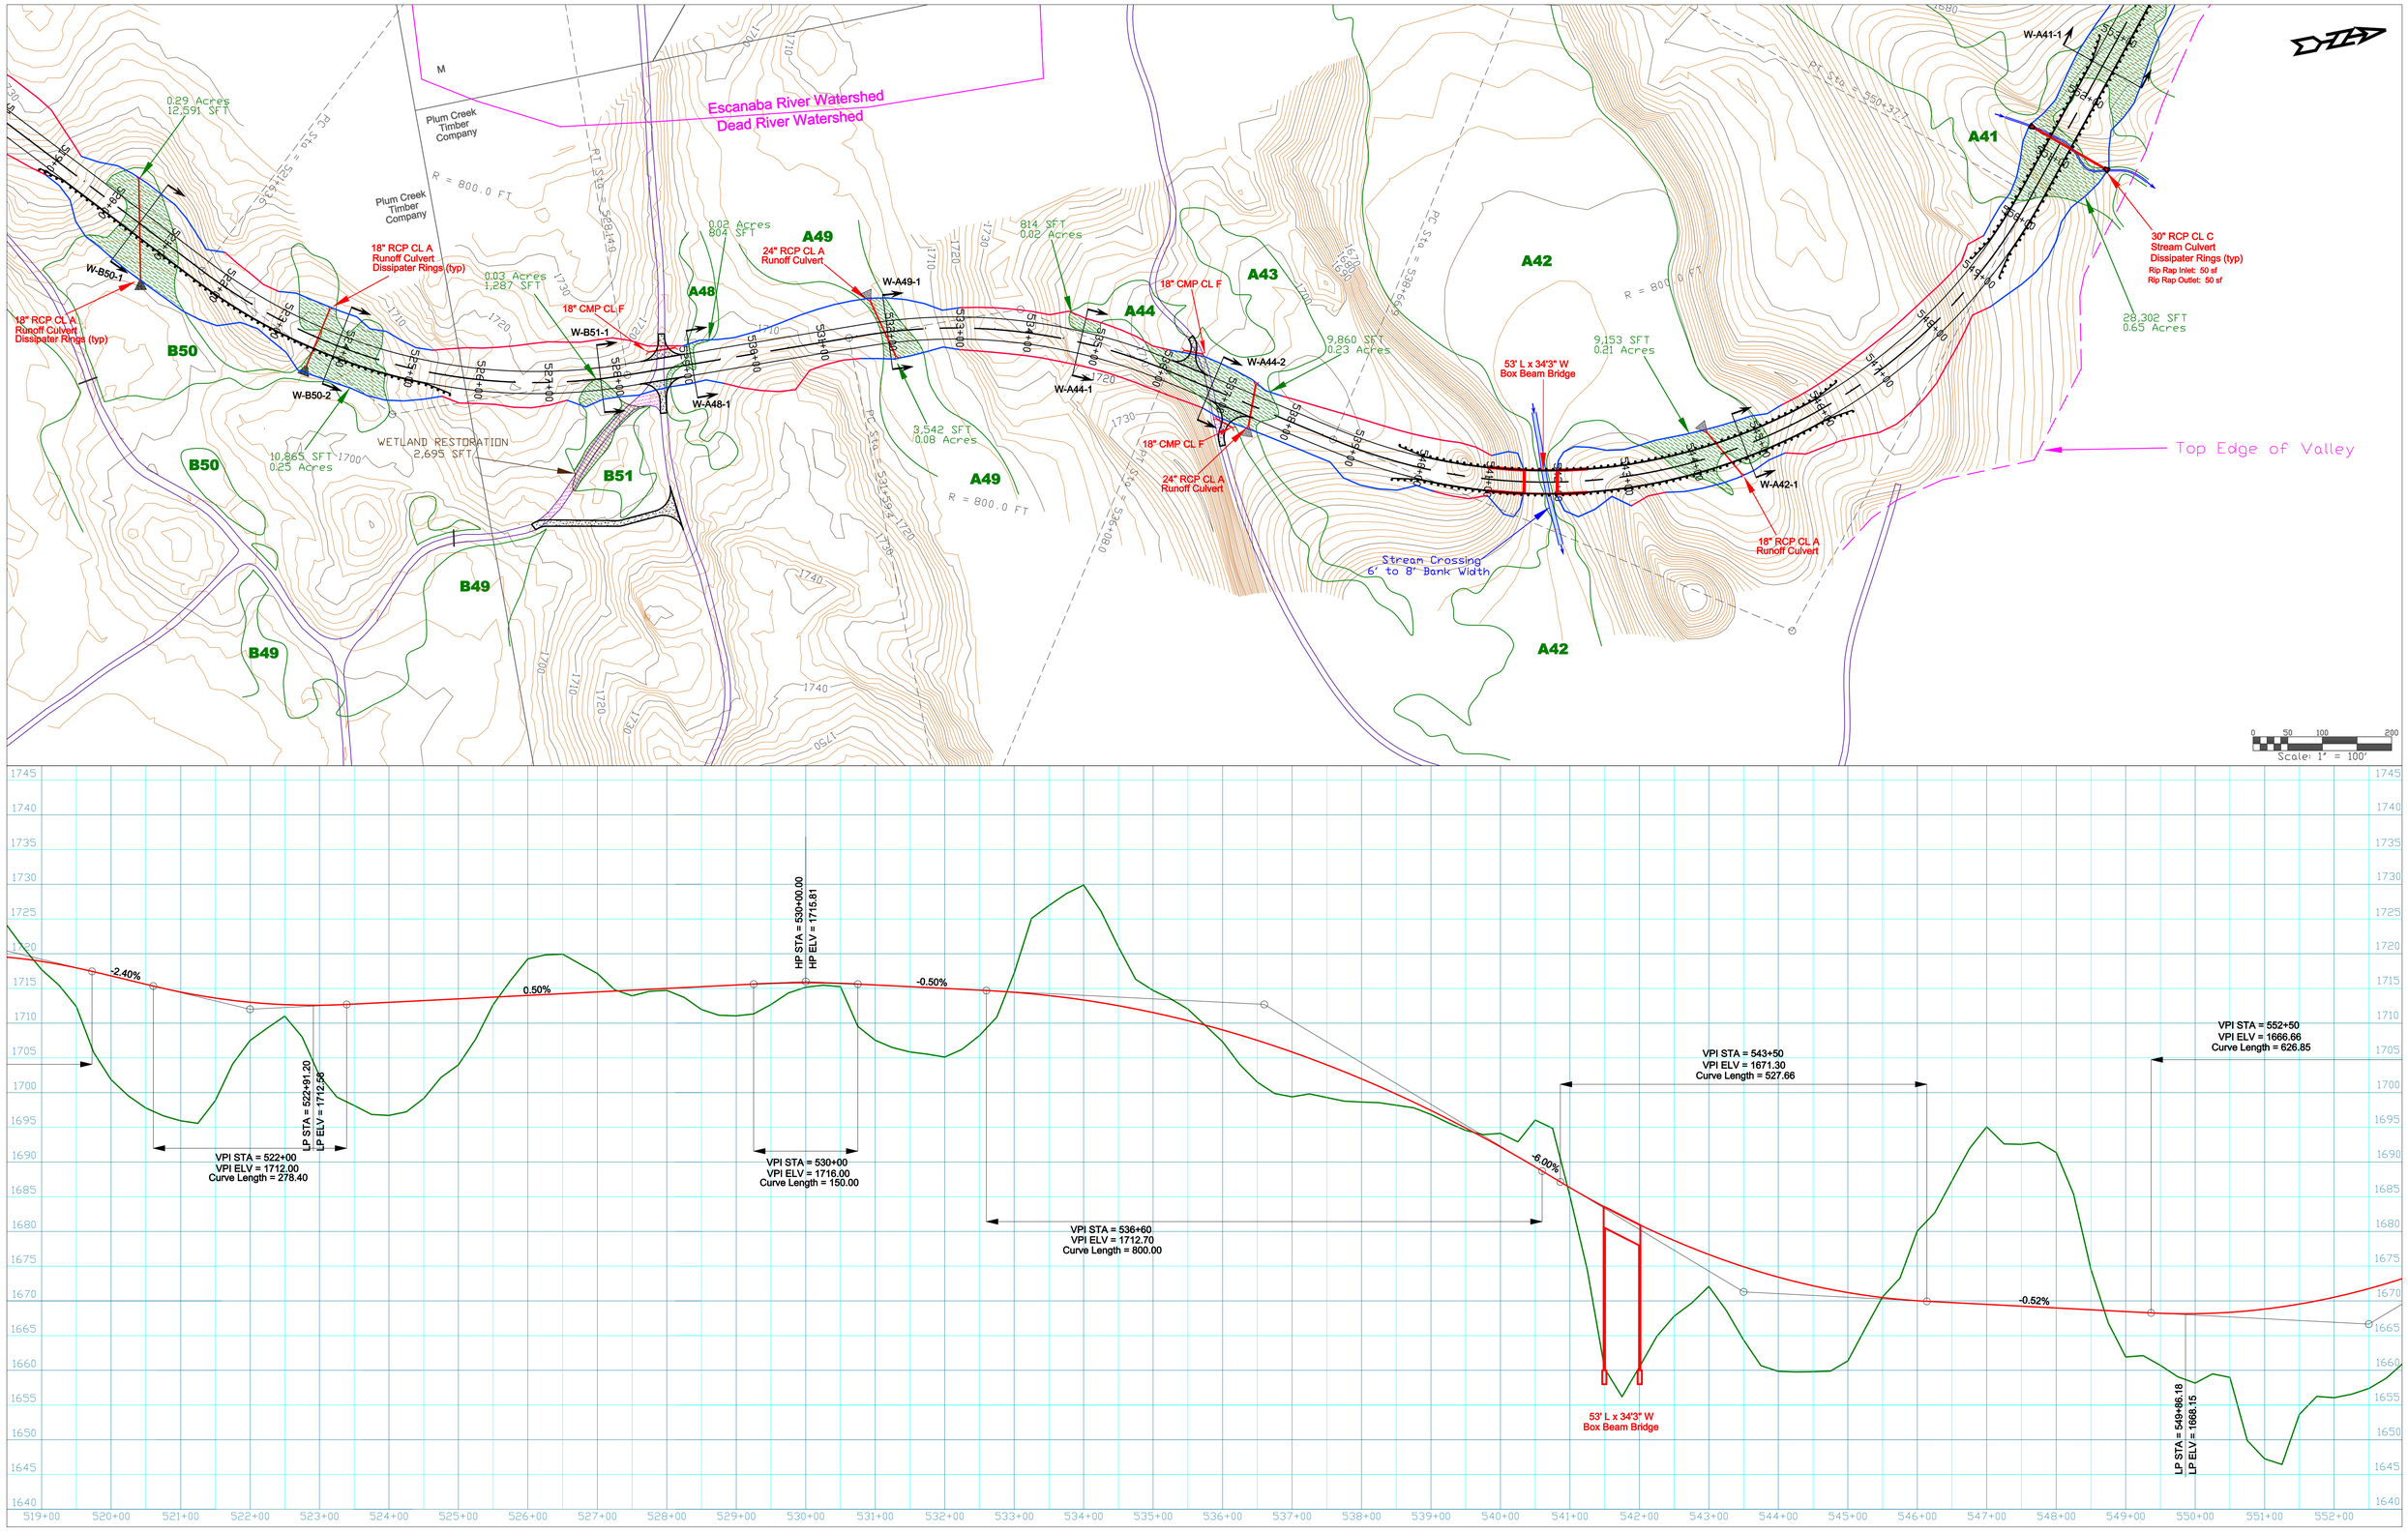

OWNER	CONSULTANT	DESCRIPTION	LOCATION	DRAWN BY	APPROVED BY	REVISION
Woodland Road LLC	**A. Lindberg & Sons, Inc.** 560 Mather Ave. Ishpeming, MI 49849 (906) 486-4459	Woodland Road Plan/Profile	Sta. 519+00 to 553+00			Rev. #01 - 04/23/10
				DATE 01/20/2010	PROJ. NO.	SHEET NO. 12

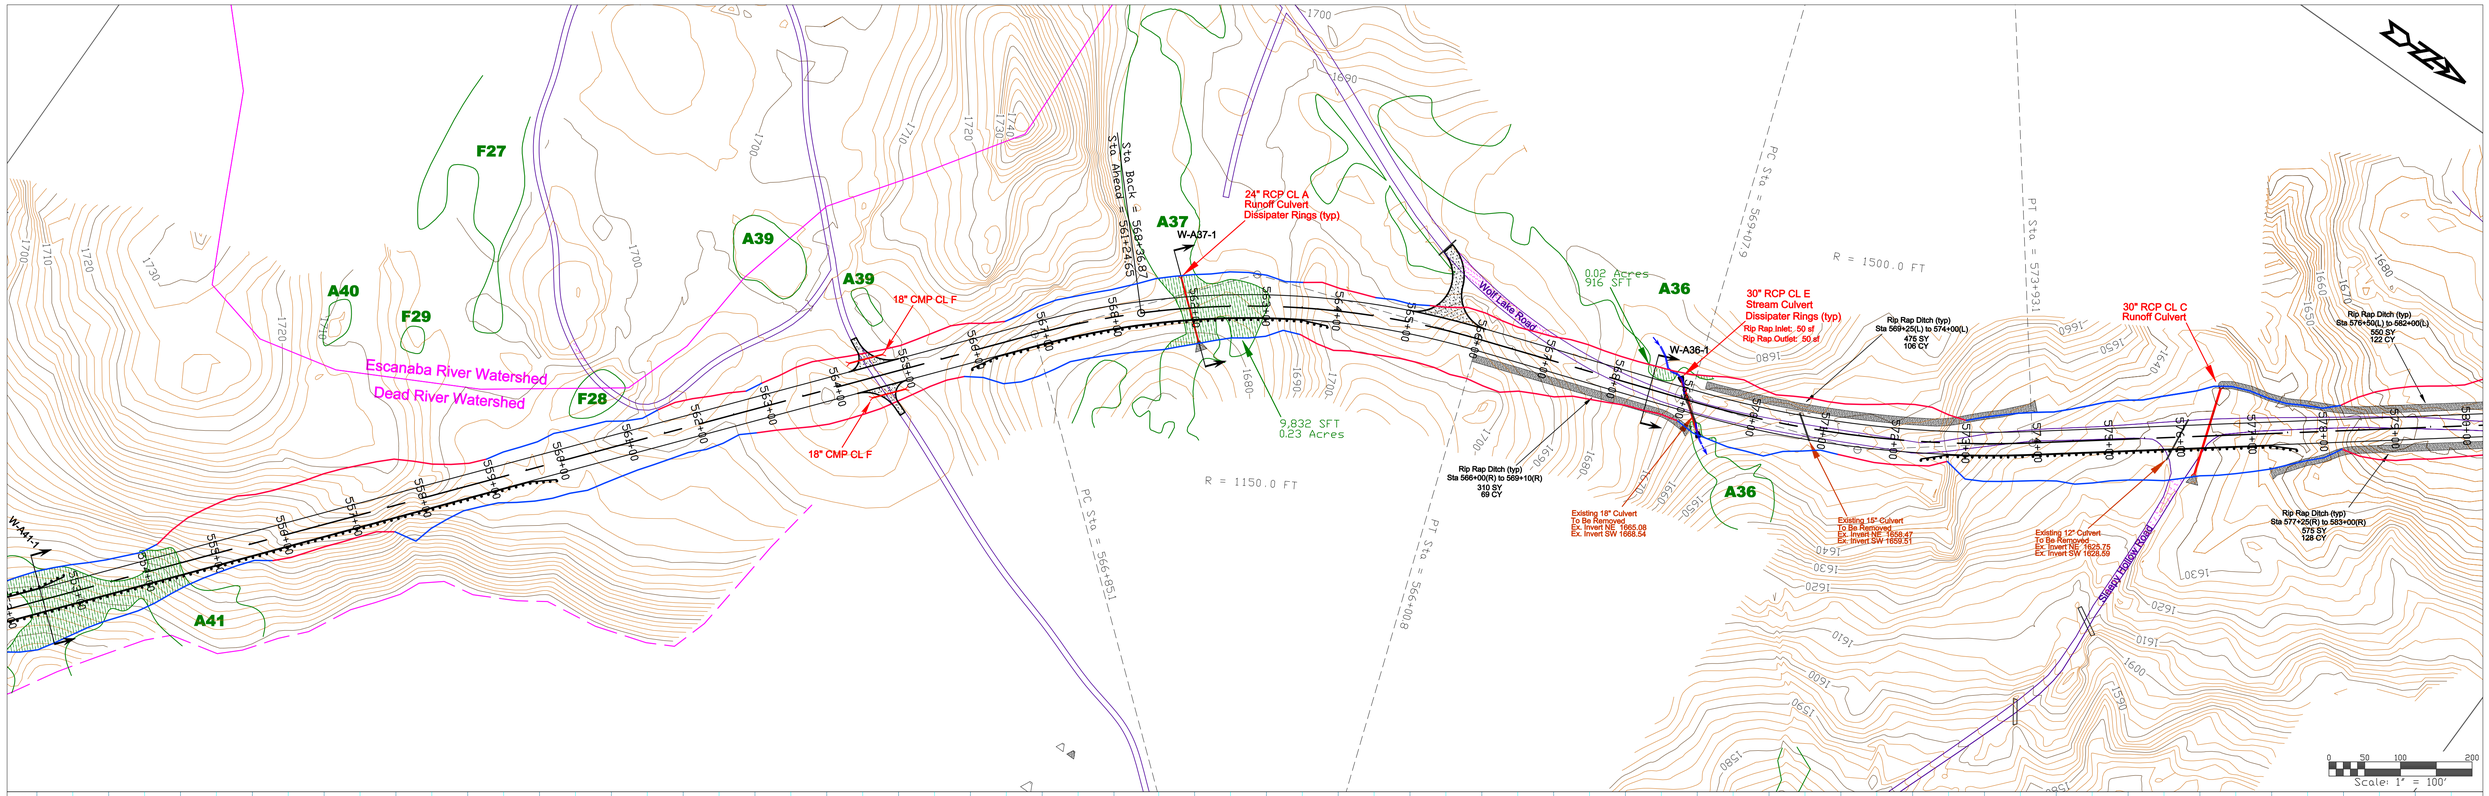

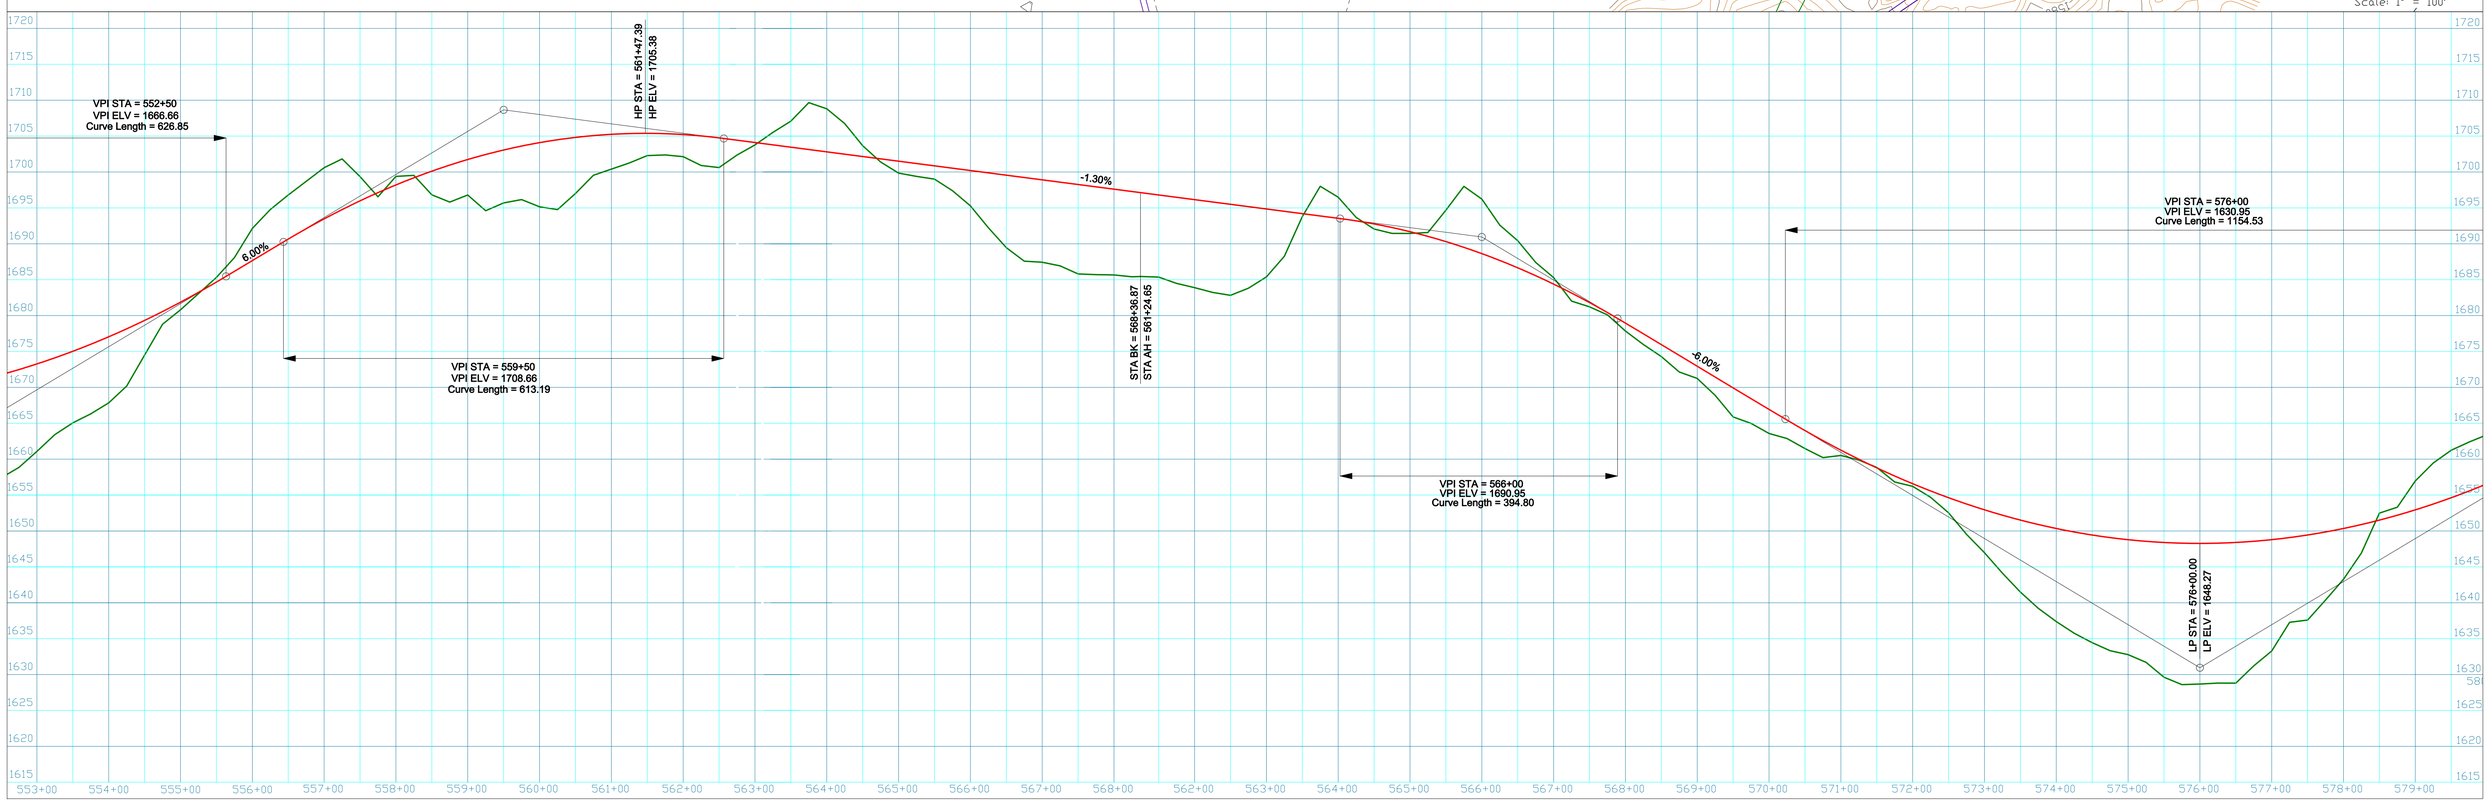

OWNER	CONSULTANT	DESCRIPTION	LOCATION	DRAWN BY	APPROVED BY	REVISION
Woodland Road LLC	**A. Lindberg & Sons, Inc.** 560 Mather Ave. Ishpeming, MI 49849 (906) 486-4459	Woodland Road Plan/Profile	Sta. 553+00 to 580+00			Rev. #01 - 04/23/10
				DATE 01/20/2010	PROJ. NO.	SHEET NO. 13

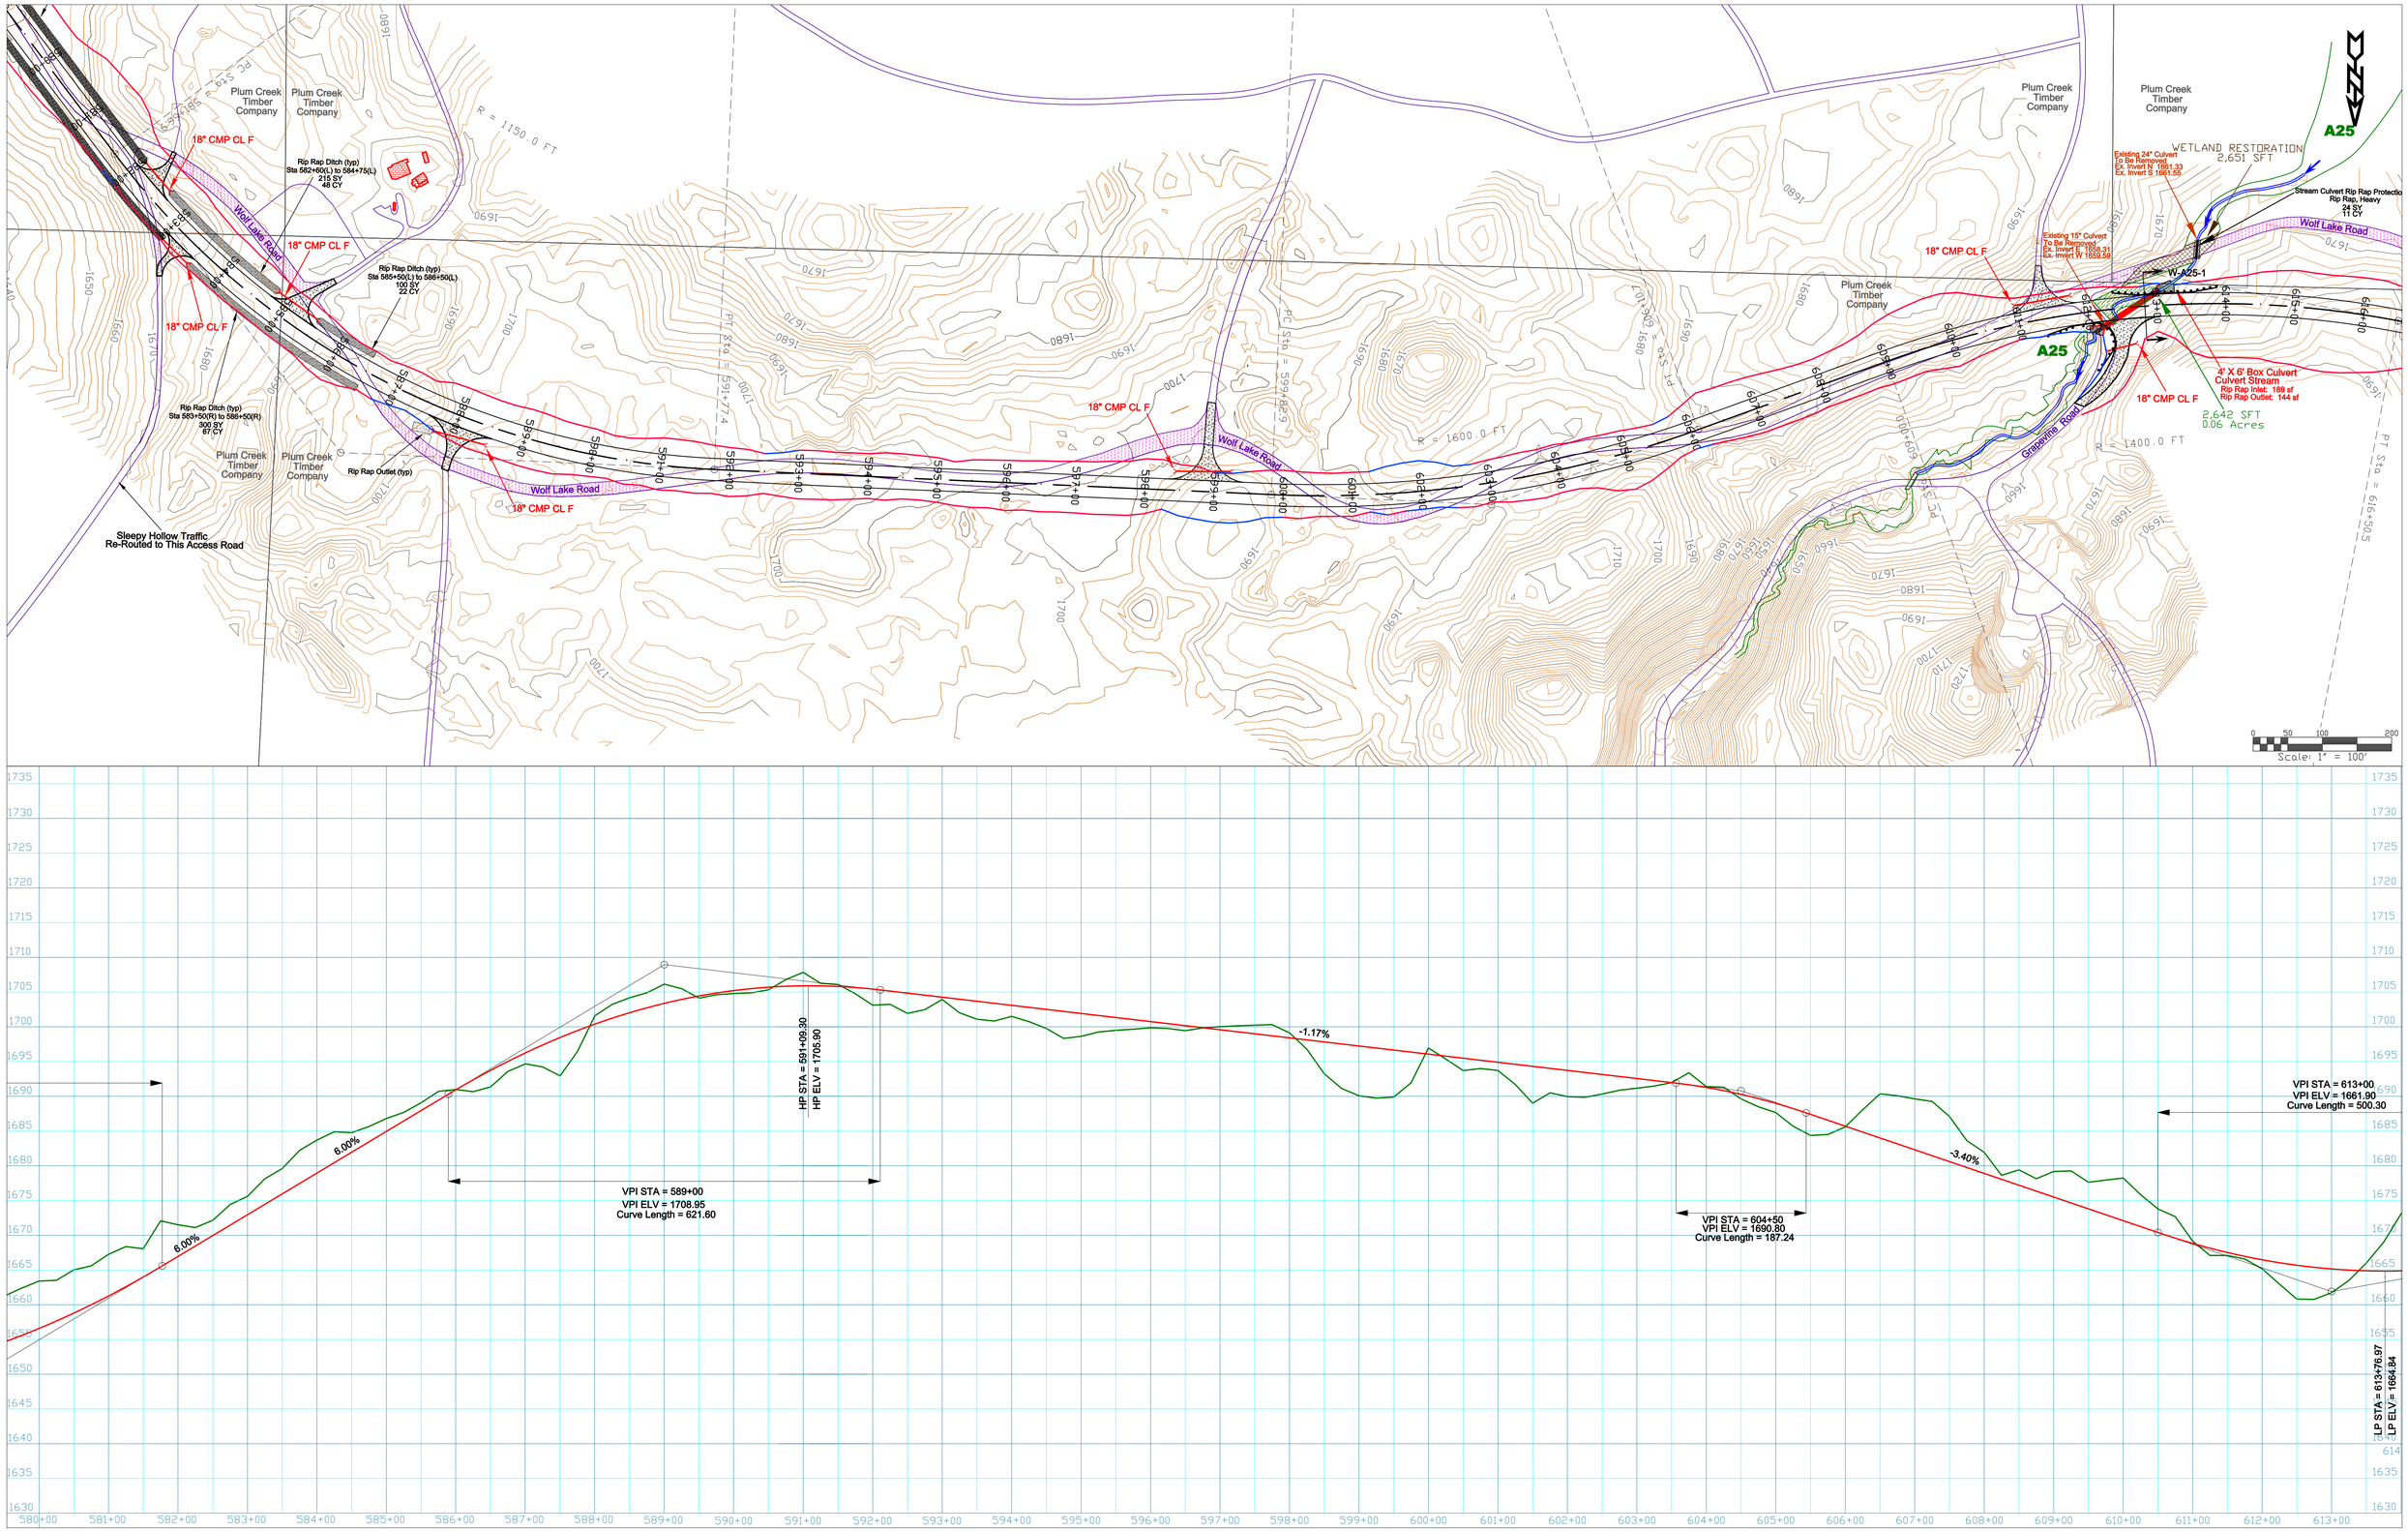

OWNER	CONSULTANT	DESCRIPTION	LOCATION	DRAWN BY	APPROVED BY	REVISION
Woodland Road LLC	**A. Lindberg & Sons, Inc.** 560 Mather Ave. Ishpeming, MI 49849 (906) 486-4459	Woodland Road Plan/Profile	Sta. 580+00 to 614+00			Rev. #01 - 04/23/10
				DATE 01/20/2010	PROJ. NO.	SHEET NO. 14

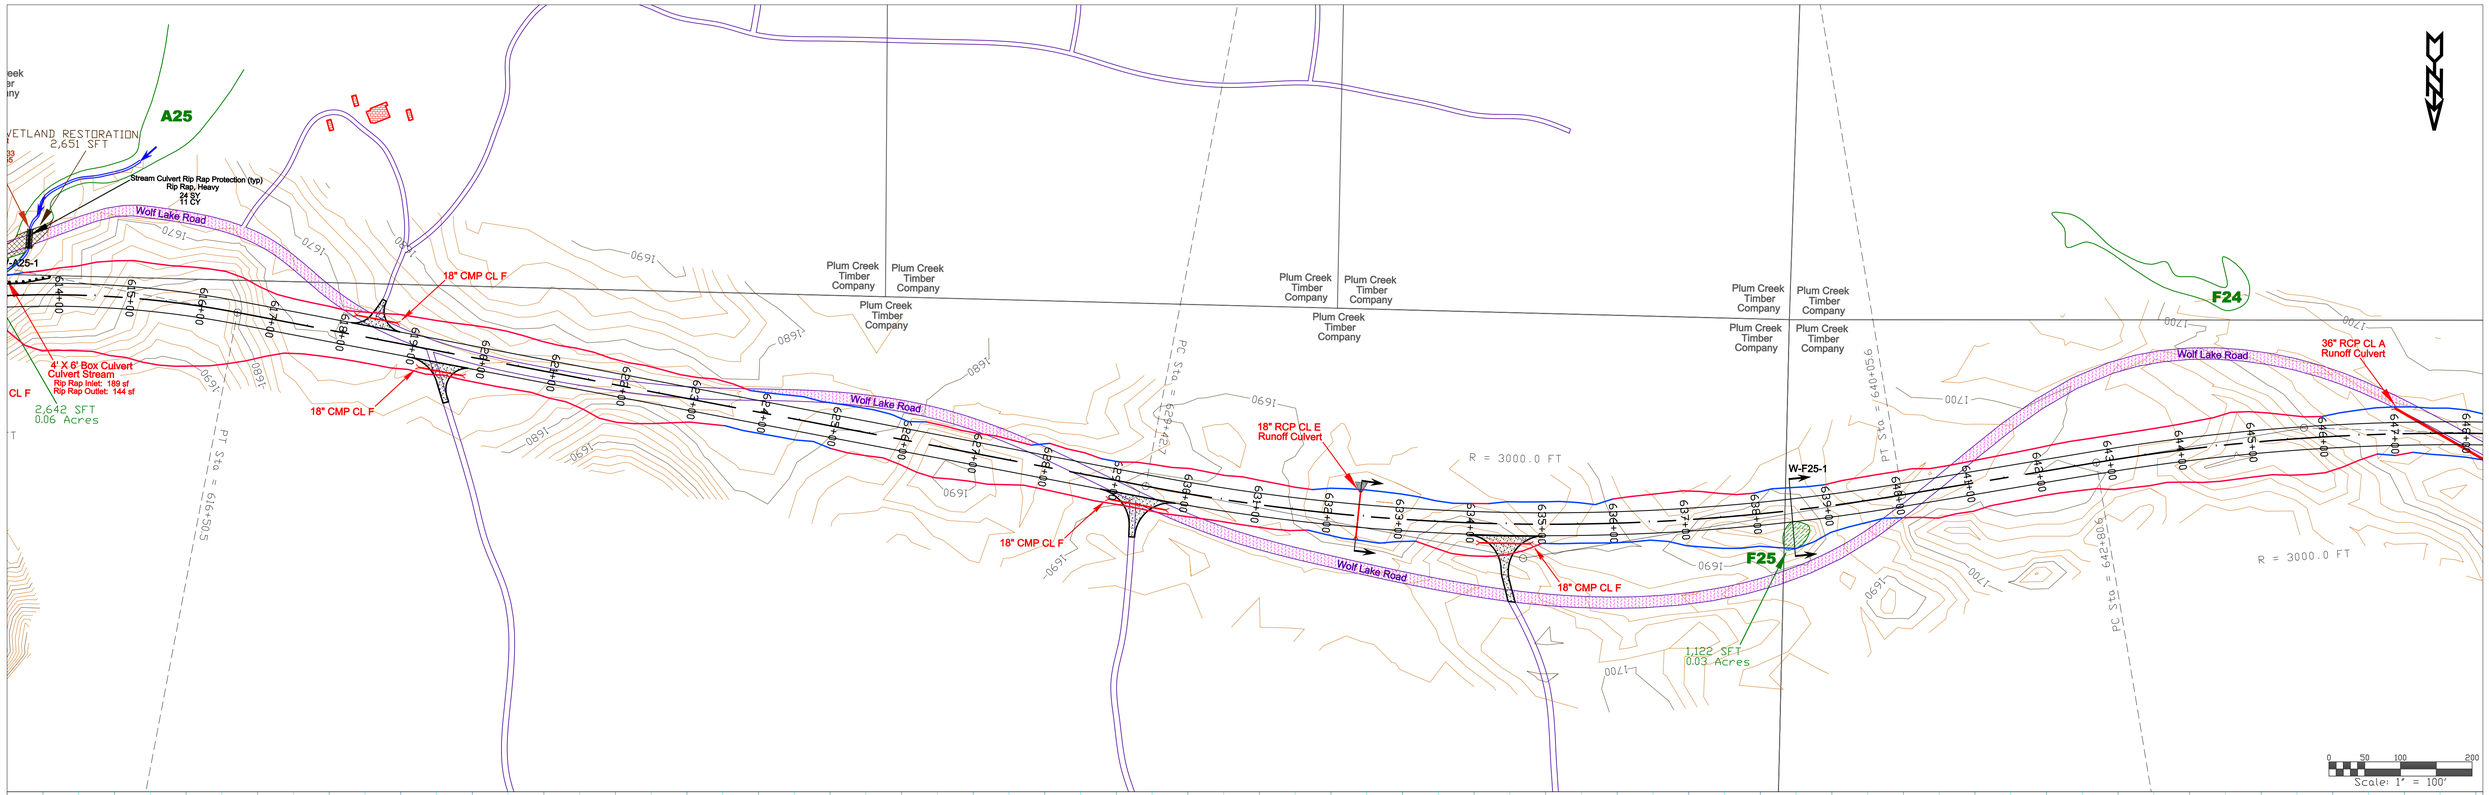

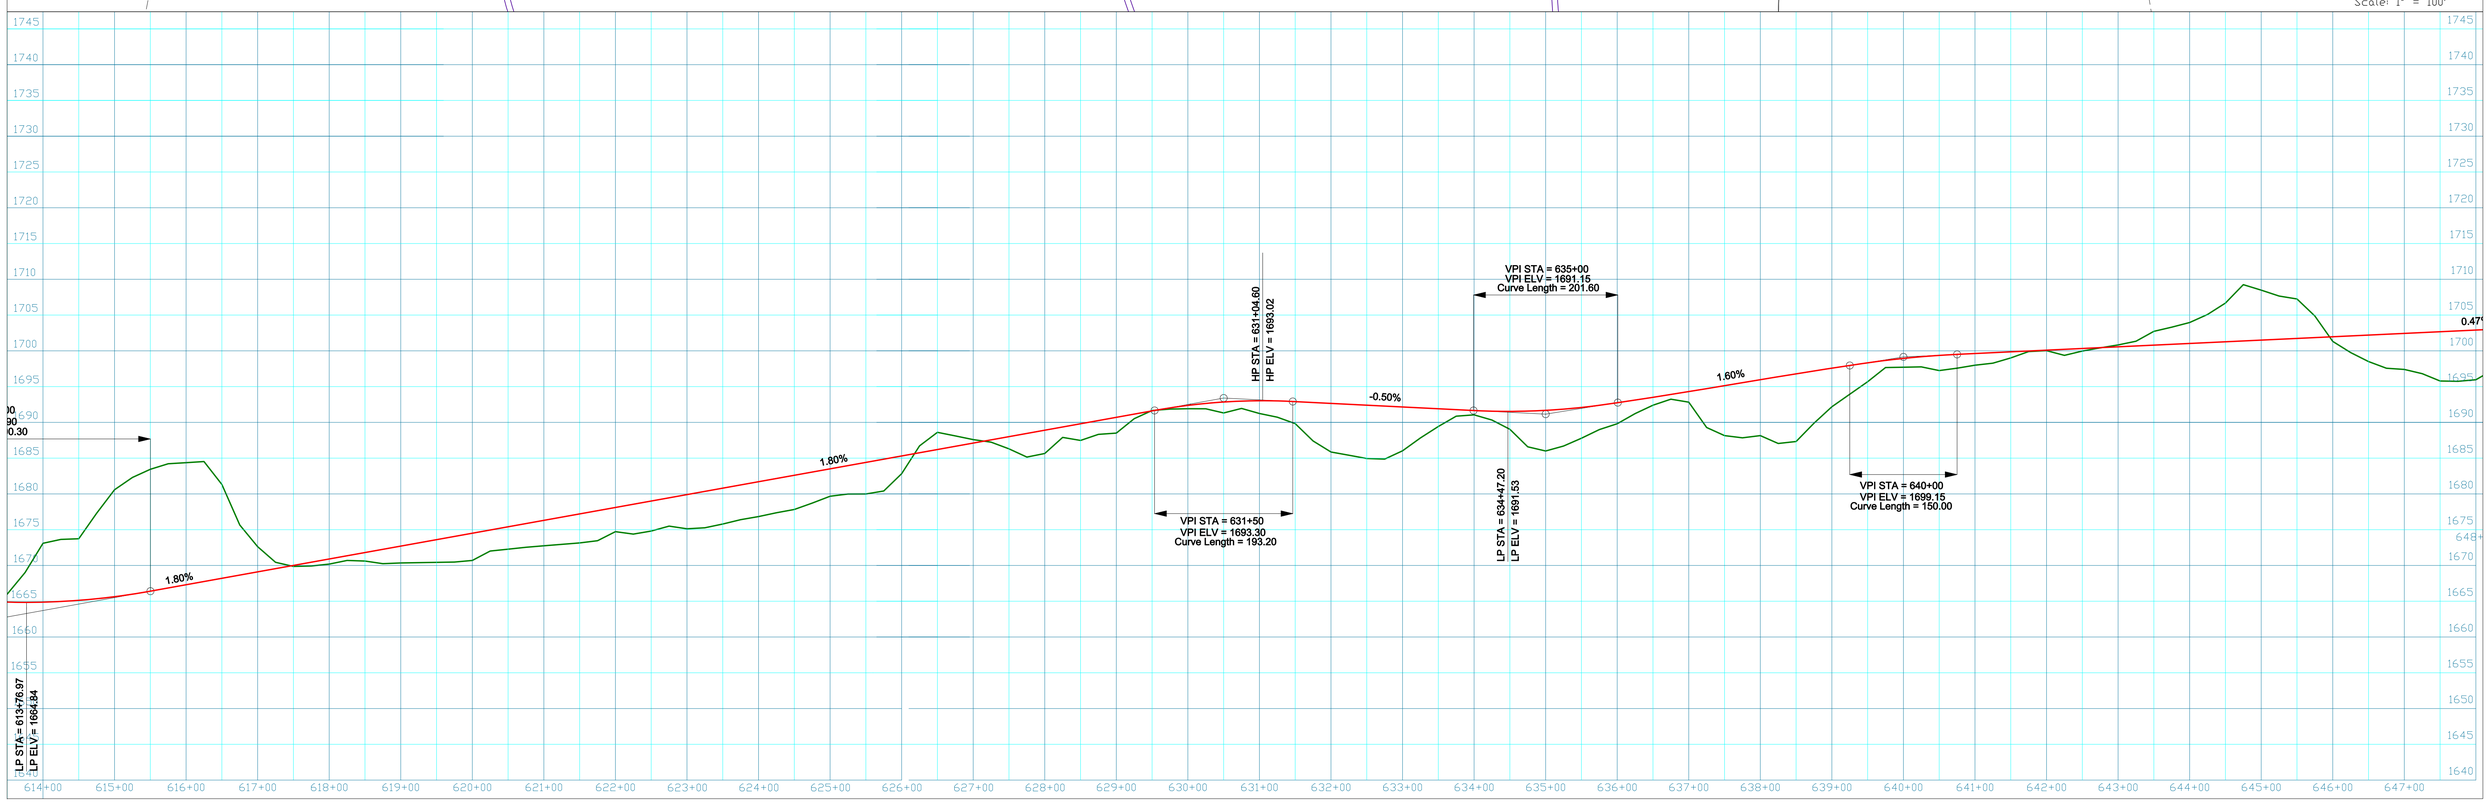

OWNER	CONSULTANT	DESCRIPTION	LOCATION	DRAWN BY	APPROVED BY	REVISION
Woodland Road LLC	**A. Lindberg & Sons, Inc.** 560 Mather Ave. Ishpeming, MI 49849 (906) 486-4459	Woodland Road Plan/Profile	Sta. 614+00 to 648+00			Rev. #01 - 04/23/10
				DATE 01/20/2010	PROJ. NO.	SHEET NO. 15

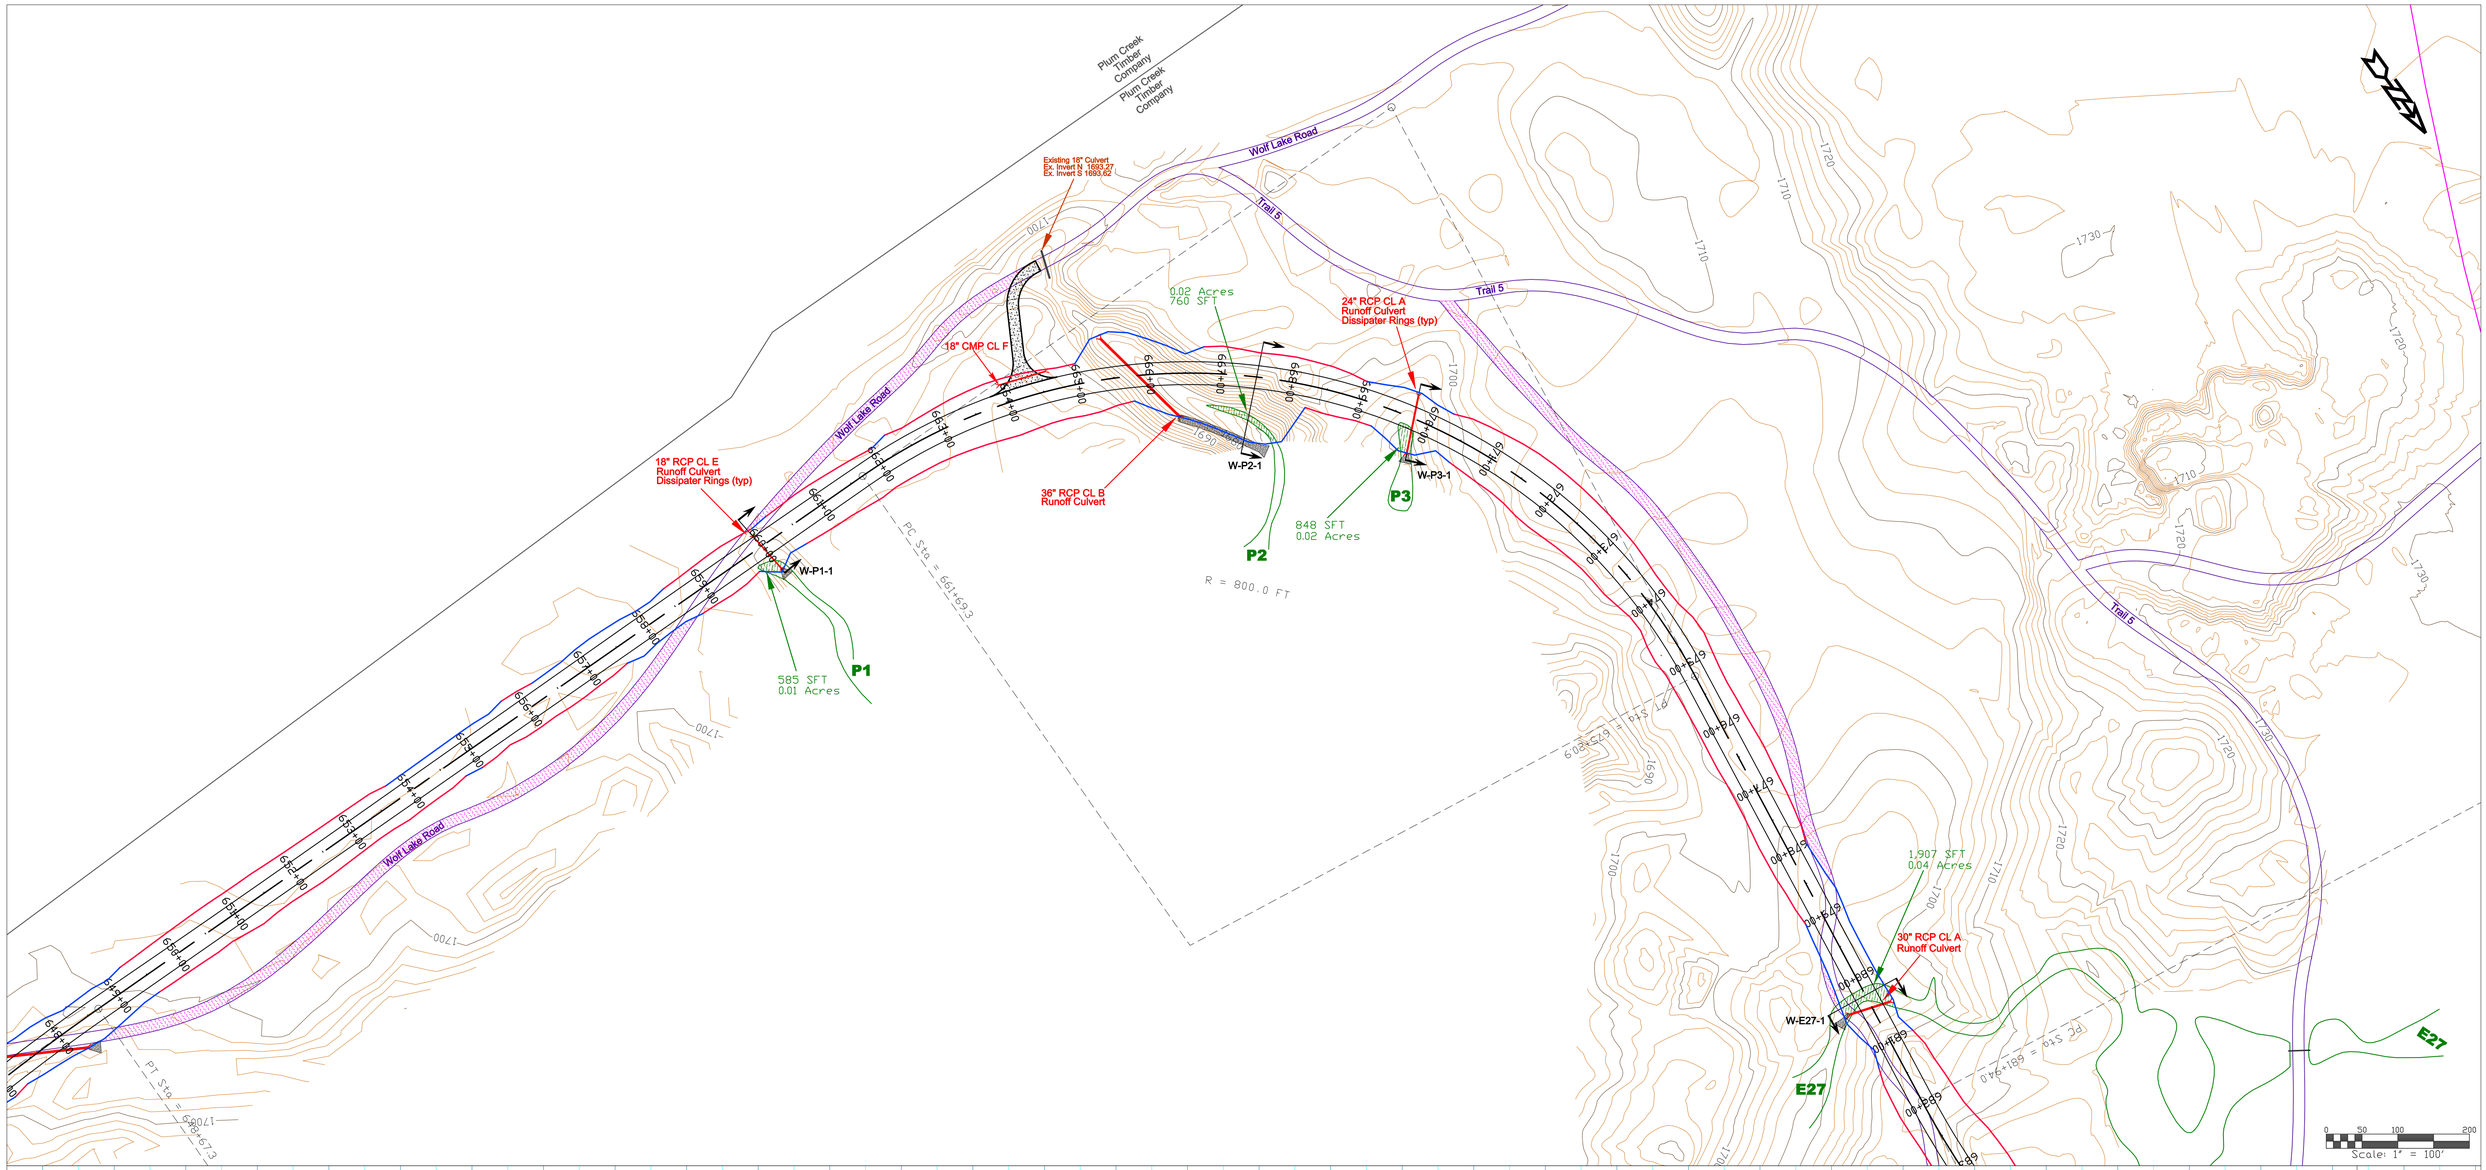

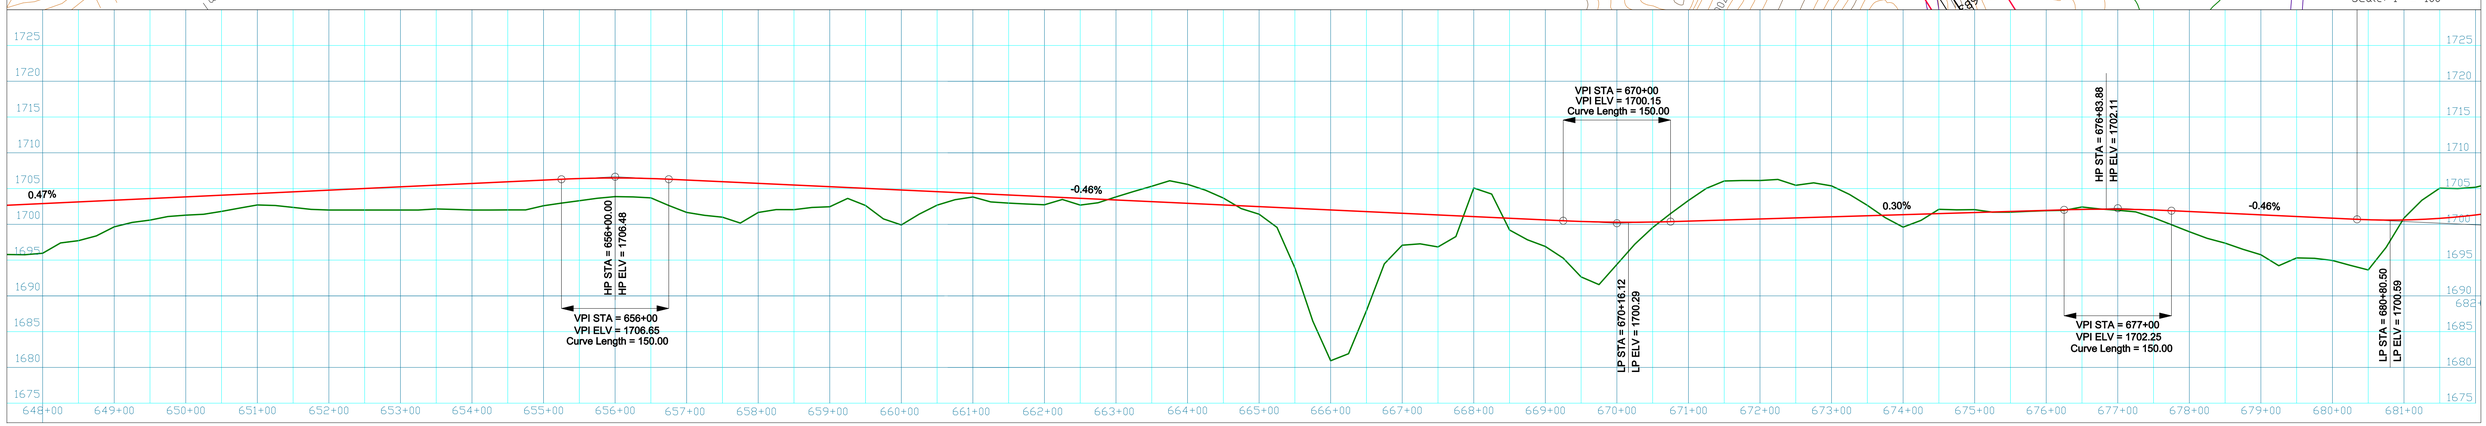

OWNER	CONSULTANT	DESCRIPTION	LOCATION	DRAWN BY	APPROVED BY	REVISION
Woodland Road LLC	**A. Lindberg & Sons, Inc.** 560 Mather Ave. Ishpeming, MI 49849 (906) 486-4459	Woodland Road Plan/Profile	Sta. 648+00 to 682+00			Rev. #01 - 04/23/10
				DATE 01/20/2010	PROJ. NO.	SHEET NO. 16

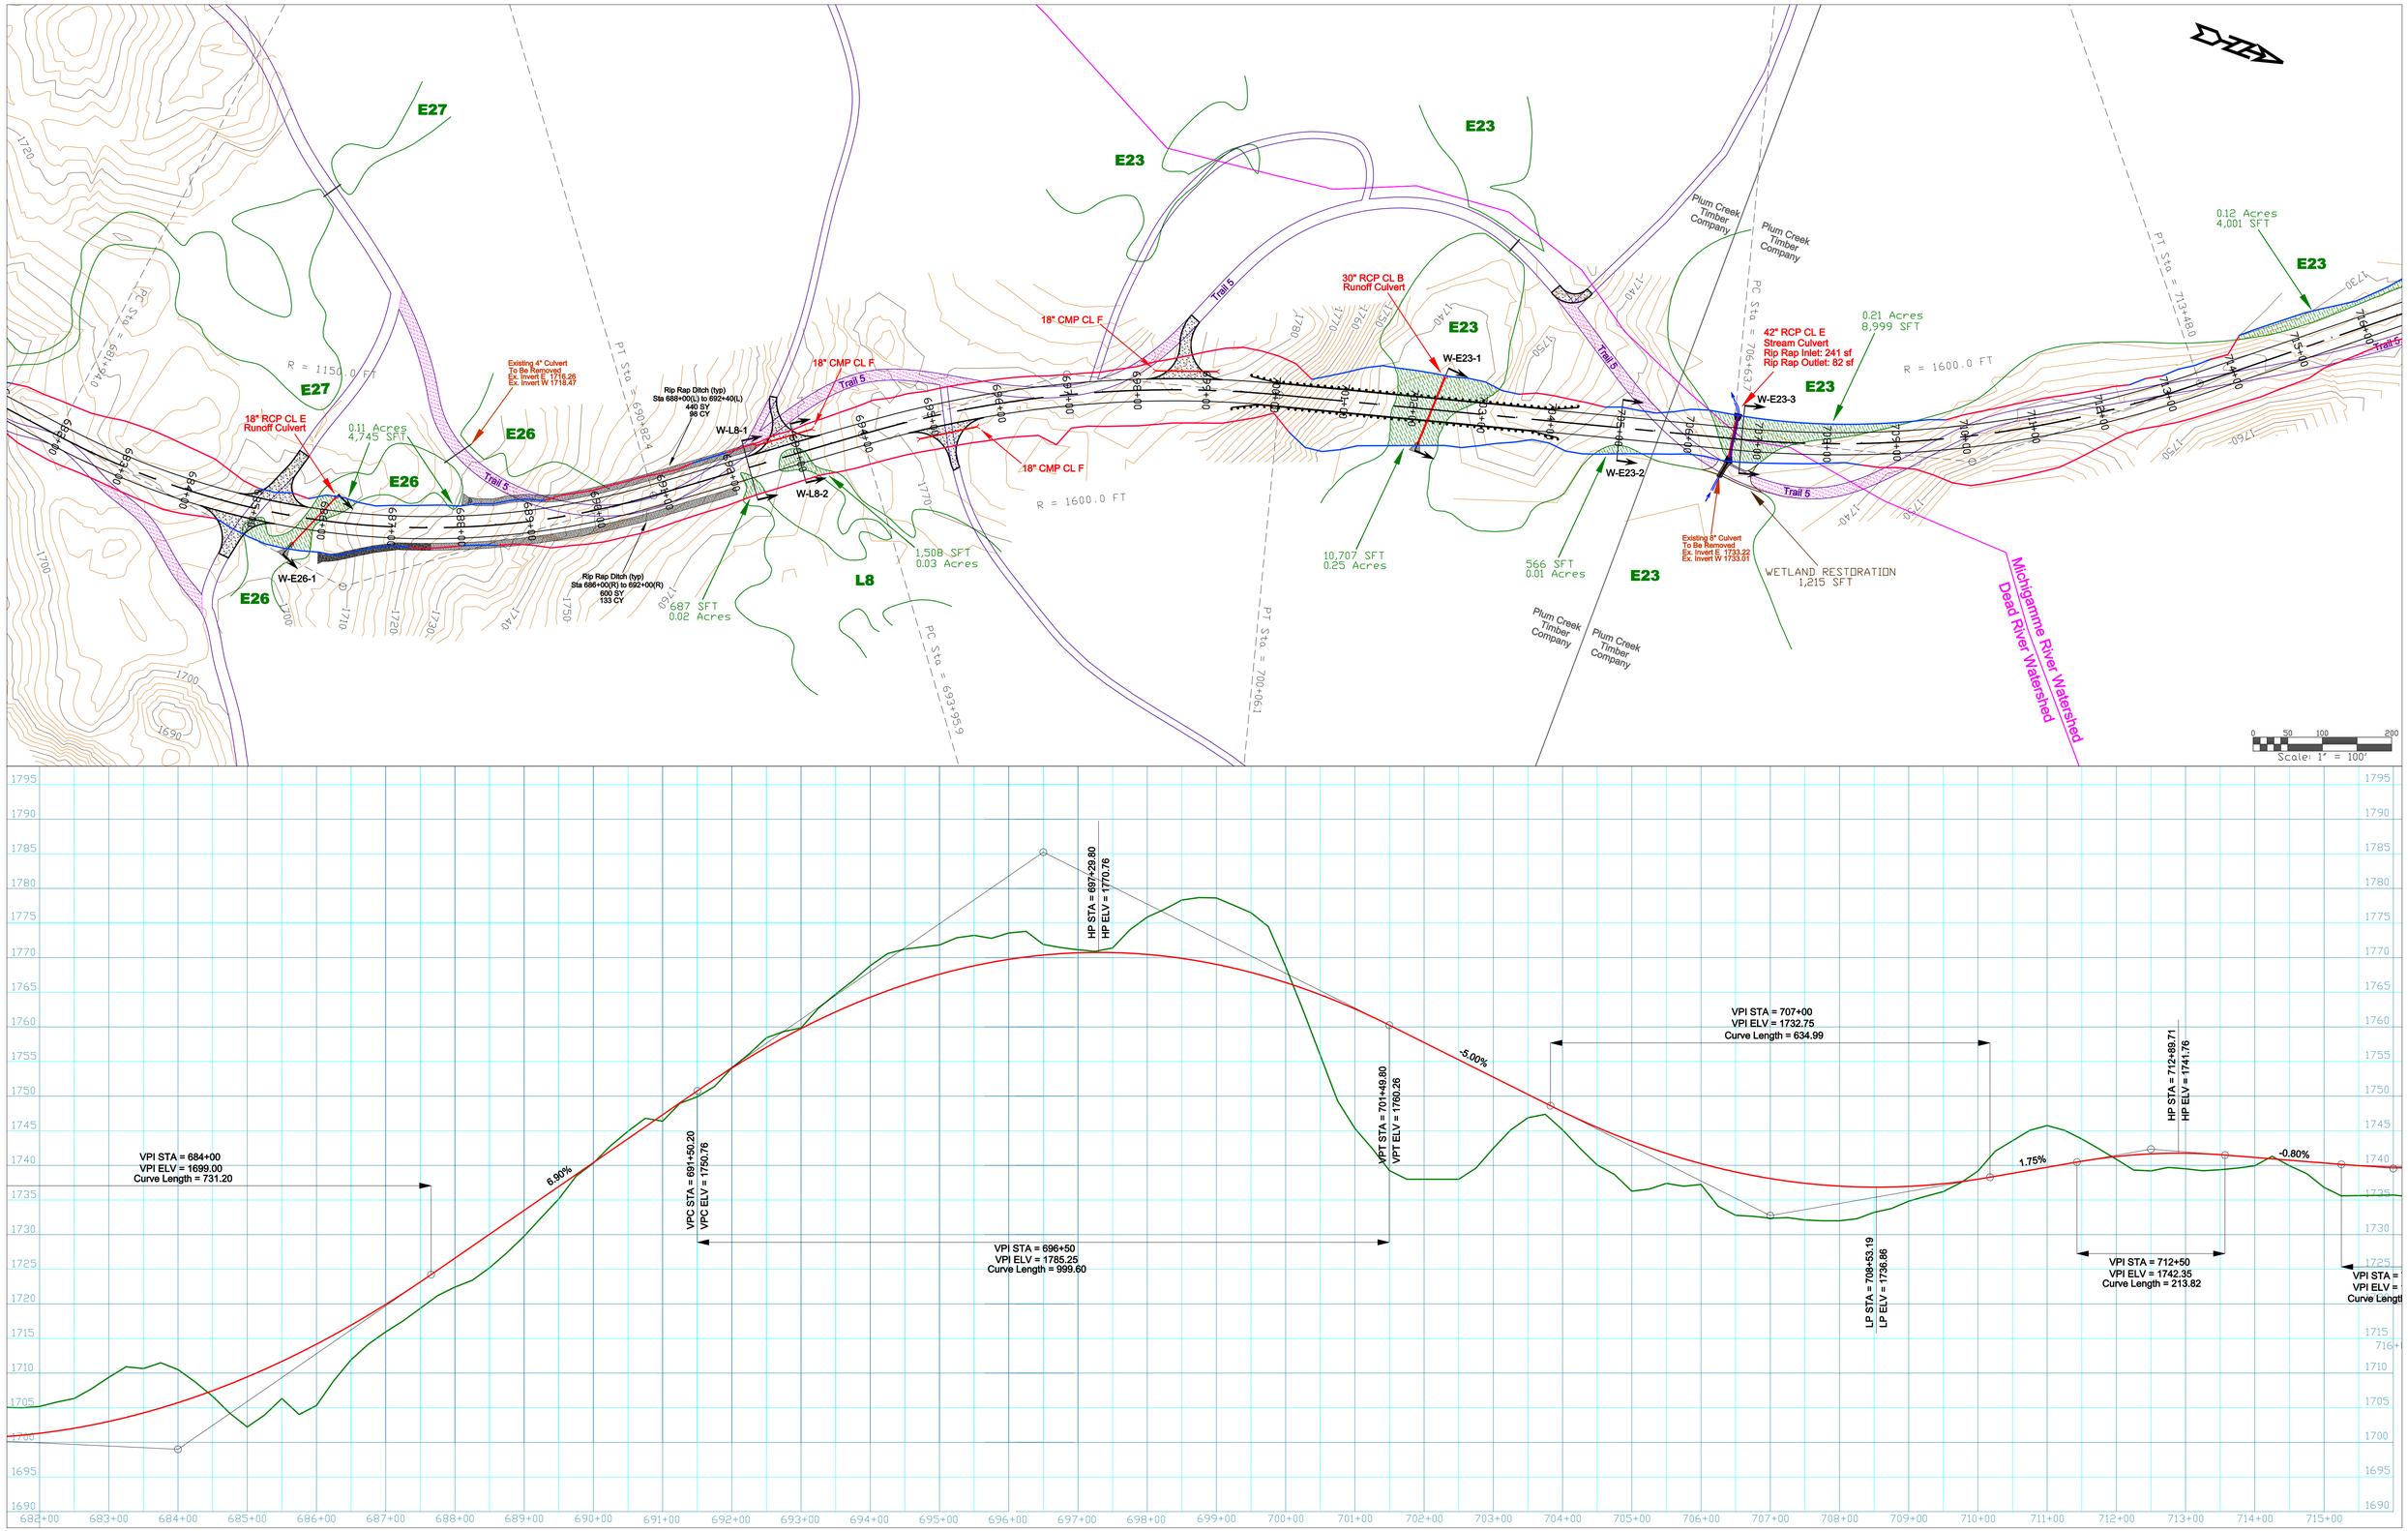

OWNER	CONSULTANT	DESCRIPTION	LOCATION	DRAWN BY	APPROVED BY	REVISION
Woodland Road LLC	**A. Lindberg & Sons, Inc.** 560 Mather Ave. Ishpeming, MI 49849 (906) 486-4459	Woodland Road Plan/Profile	Sta. 682+00 to 716+00	DATE 01/20/2010	PROJ. NO.	Rev. #01 - 04/23/10 SHEET NO. 17

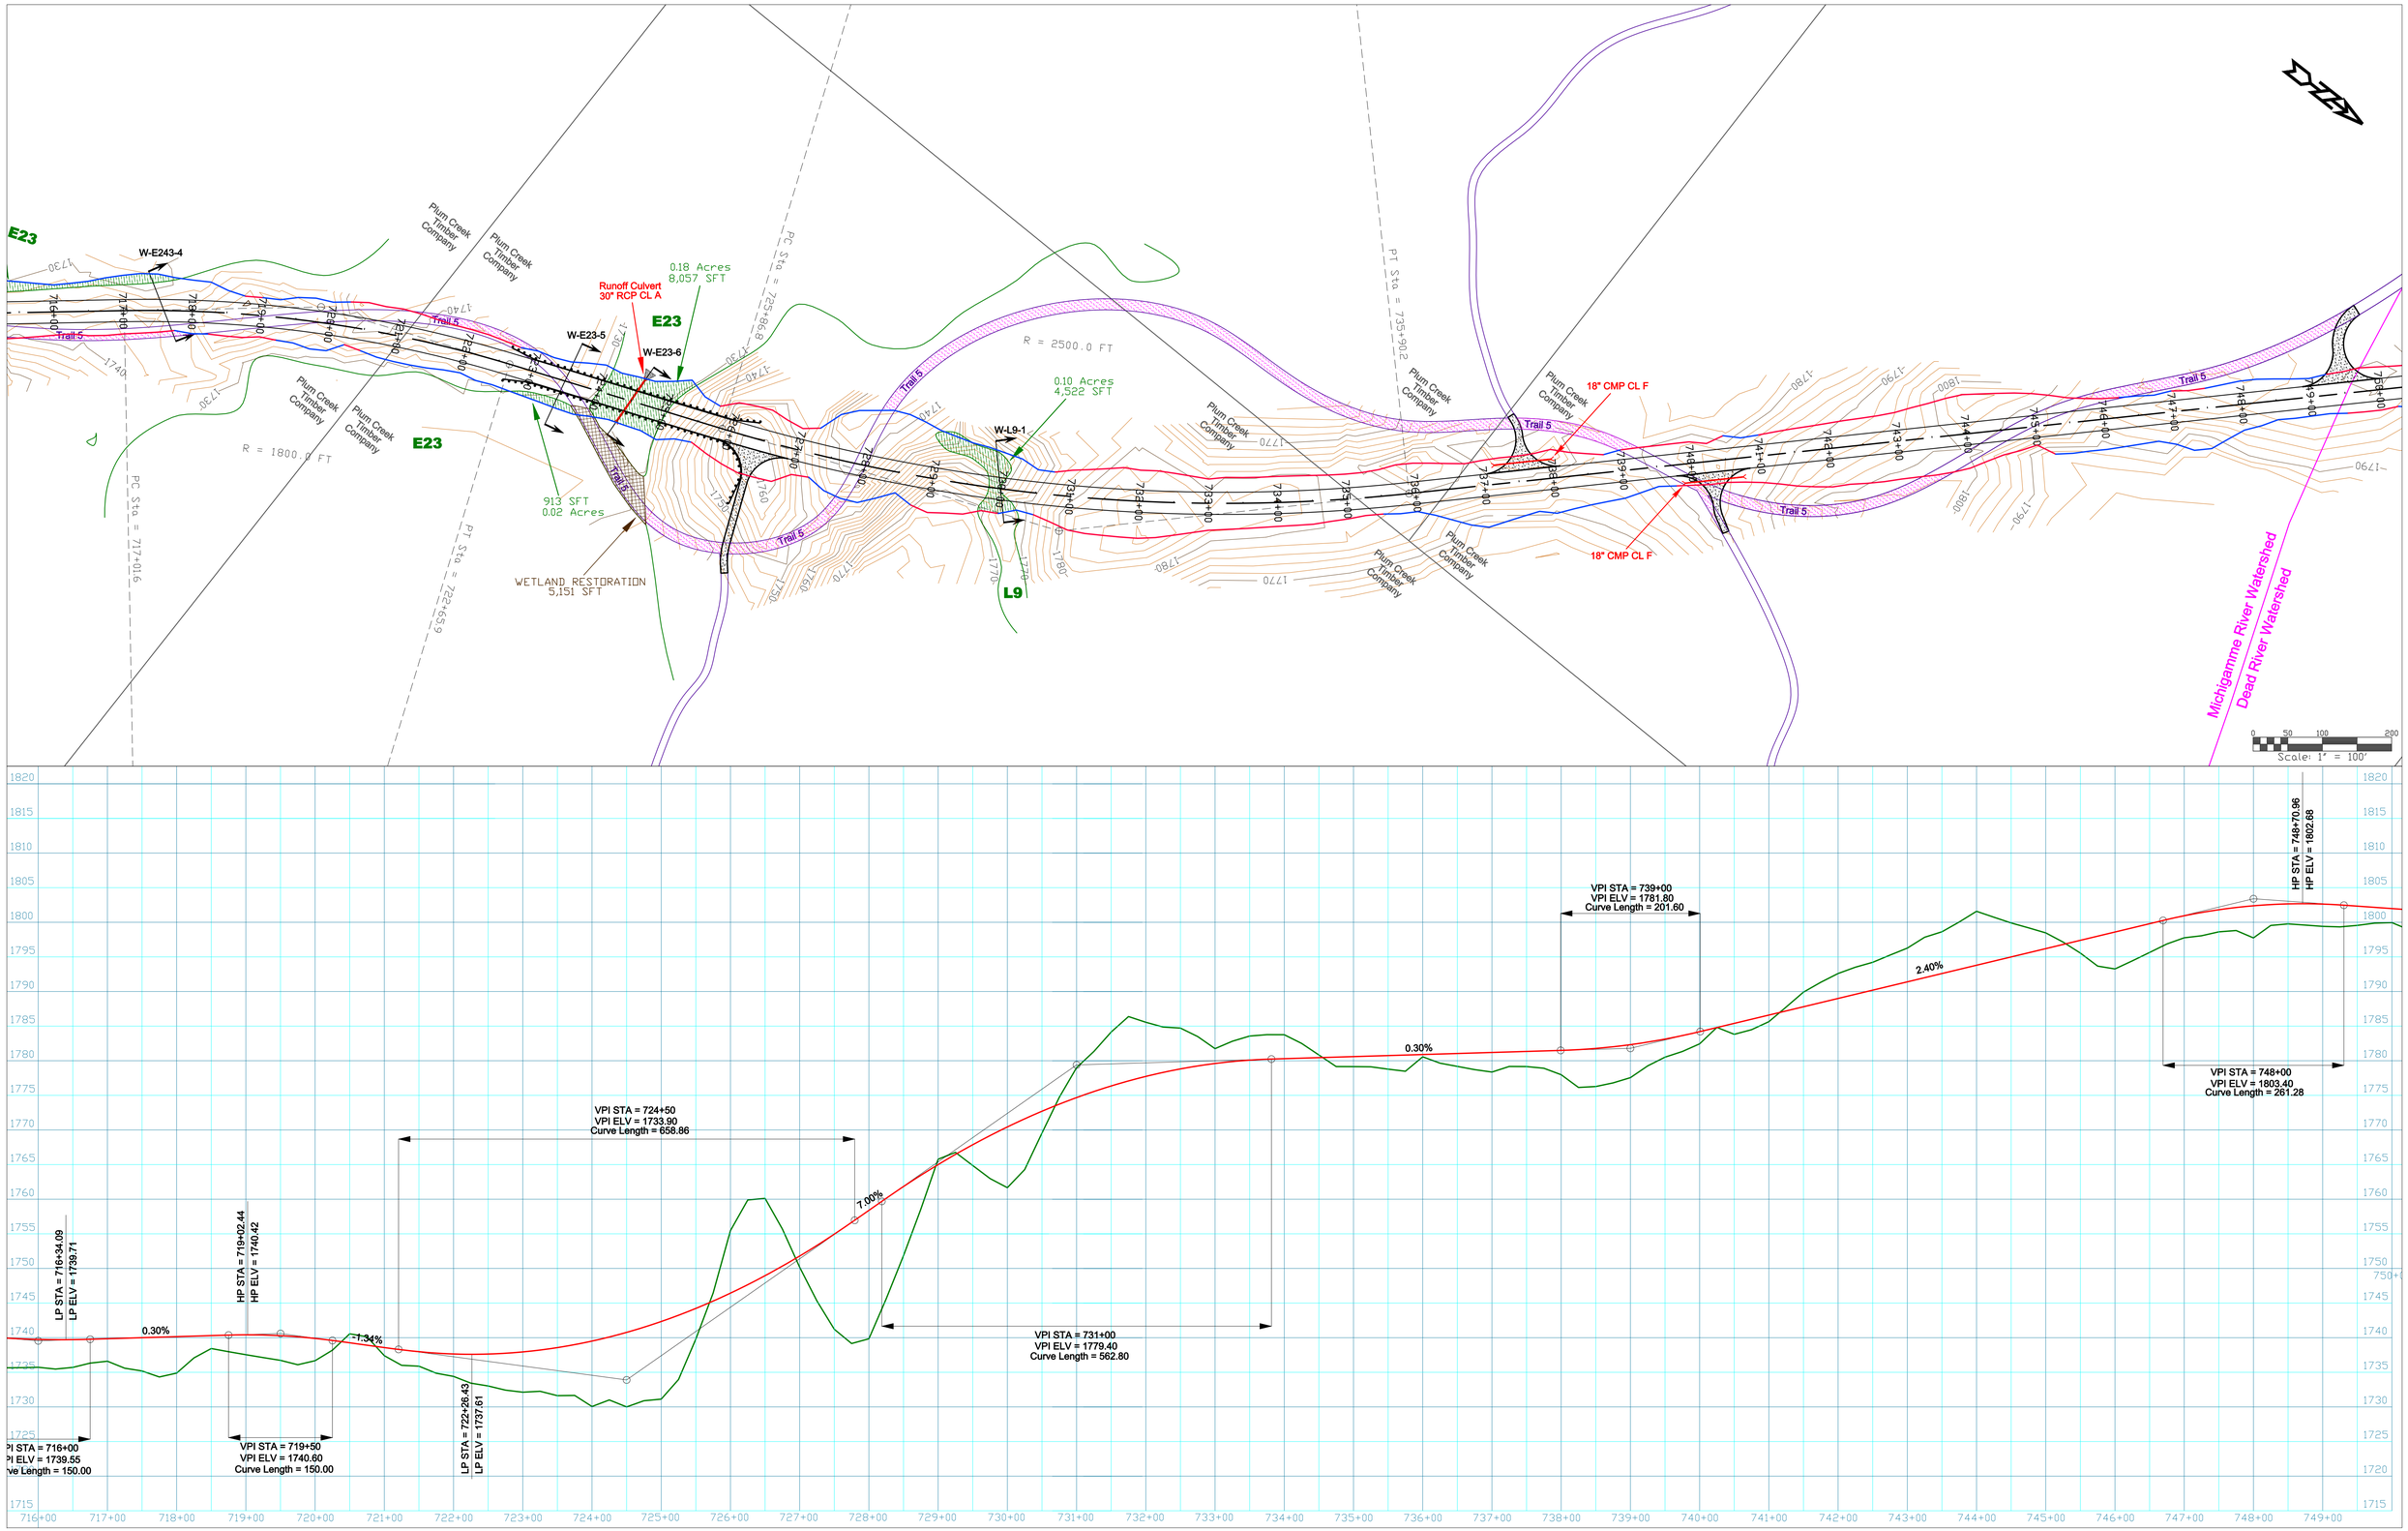

OWNER	CONSULTANT	DESCRIPTION	LOCATION	DRAWN BY	APPROVED BY	REVISION
Woodland Road LLC	**A. Lindberg & Sons, Inc.** 560 Mather Ave. Ishpeming, MI 49849 (906) 486-4459	Woodland Road Plan/Profile	Sta. 716+00 to 750+00			Rev. #01 - 04/23/10
				DATE 01/20/2010	PROJ. NO.	SHEET NO. 18

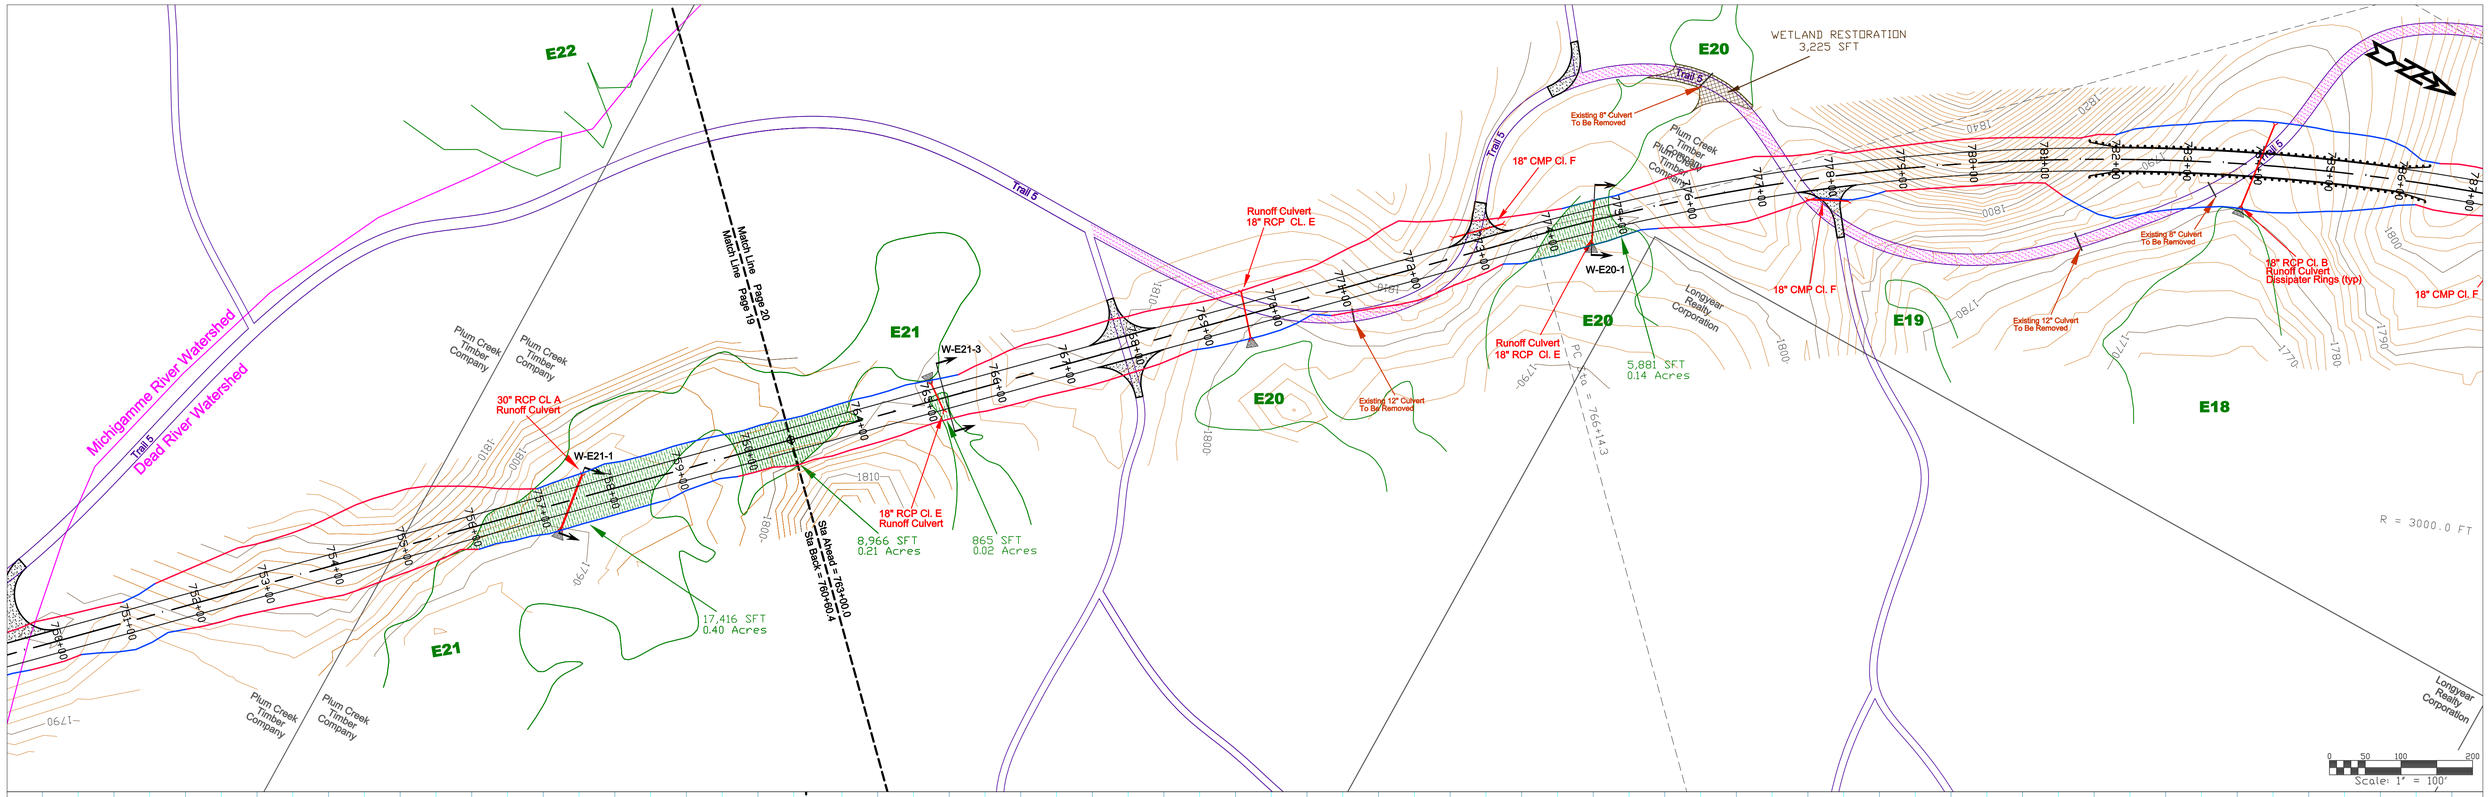

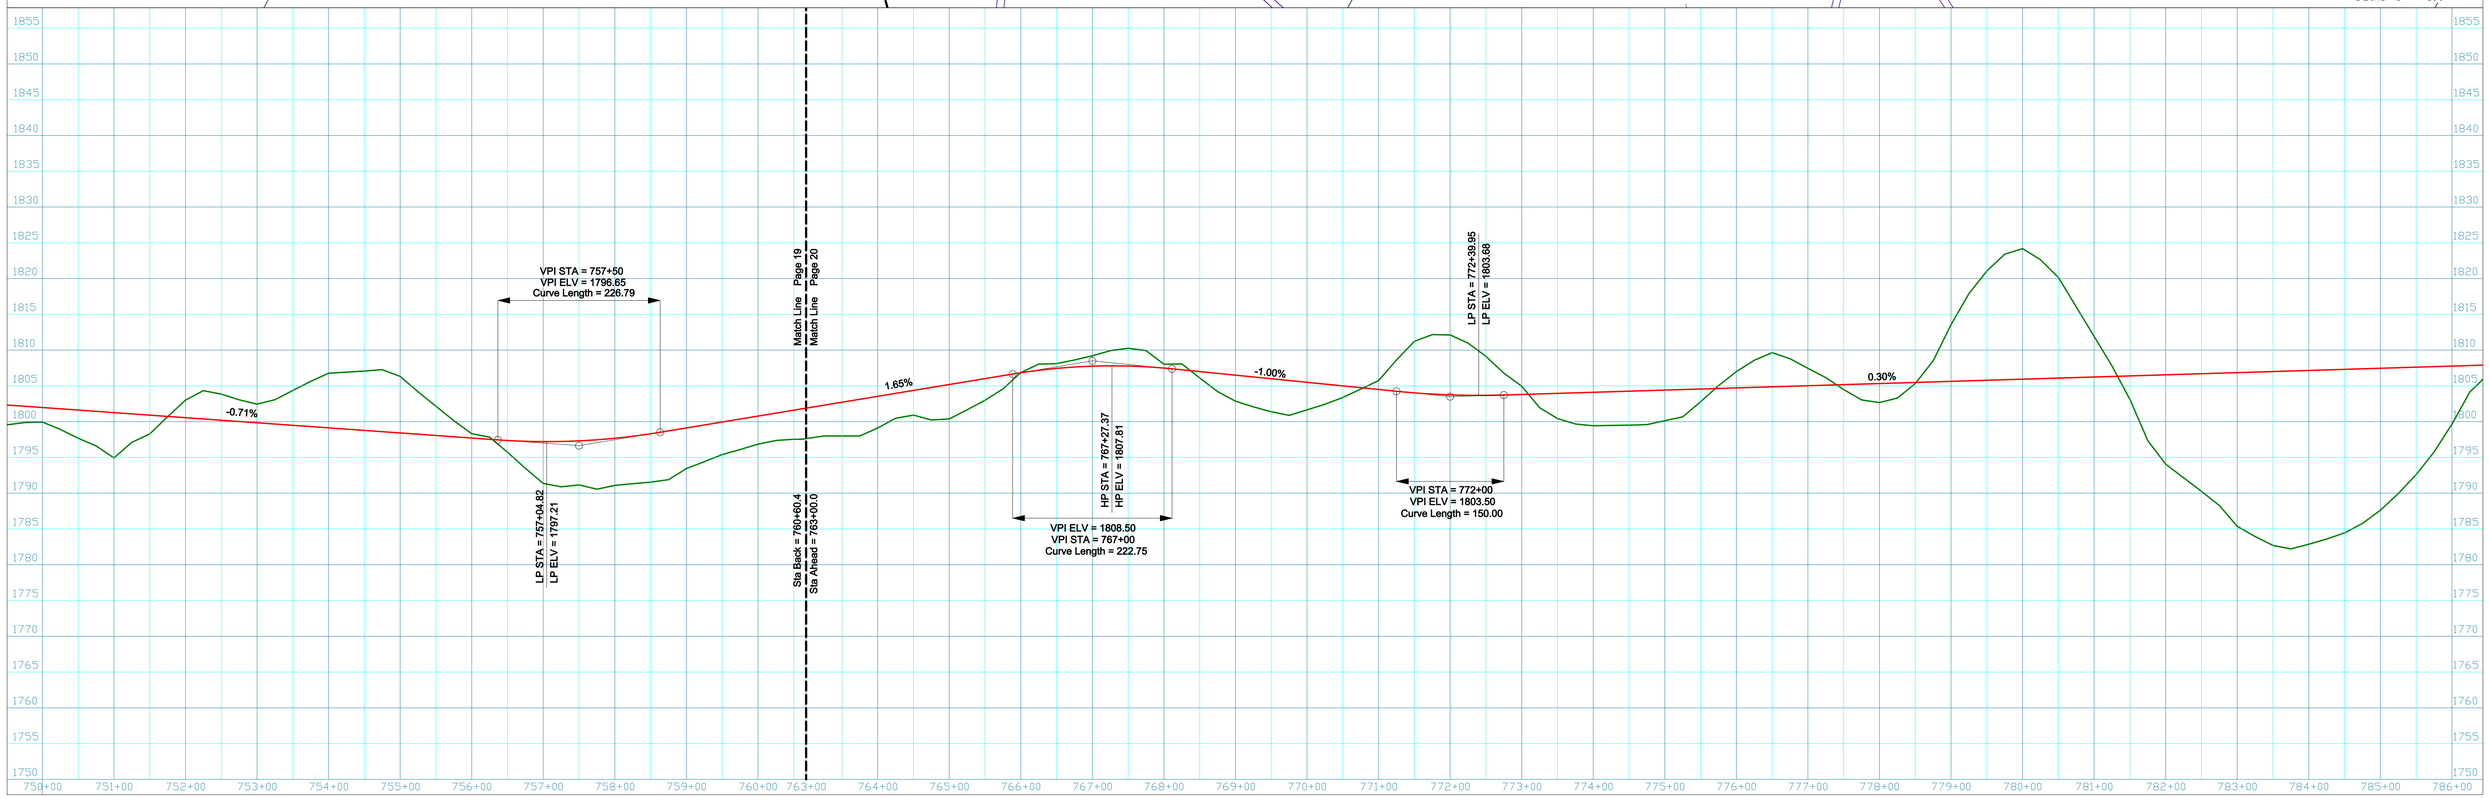

OWNER	CONSULTANT	DESCRIPTION	LOCATION	DRAWN BY	APPROVED BY	REVISION
Woodland Road LLC	**A. Lindberg & Sons, Inc.** 560 Mather Ave. Ishpeming, MI 49849 (906) 486-4459	Woodland Road Plan/Profile	Sta. 750+00 to 763+00			Rev. #01 - 04/23/10
				DATE 01/20/2010	PROJ. NO.	SHEET NO. 19