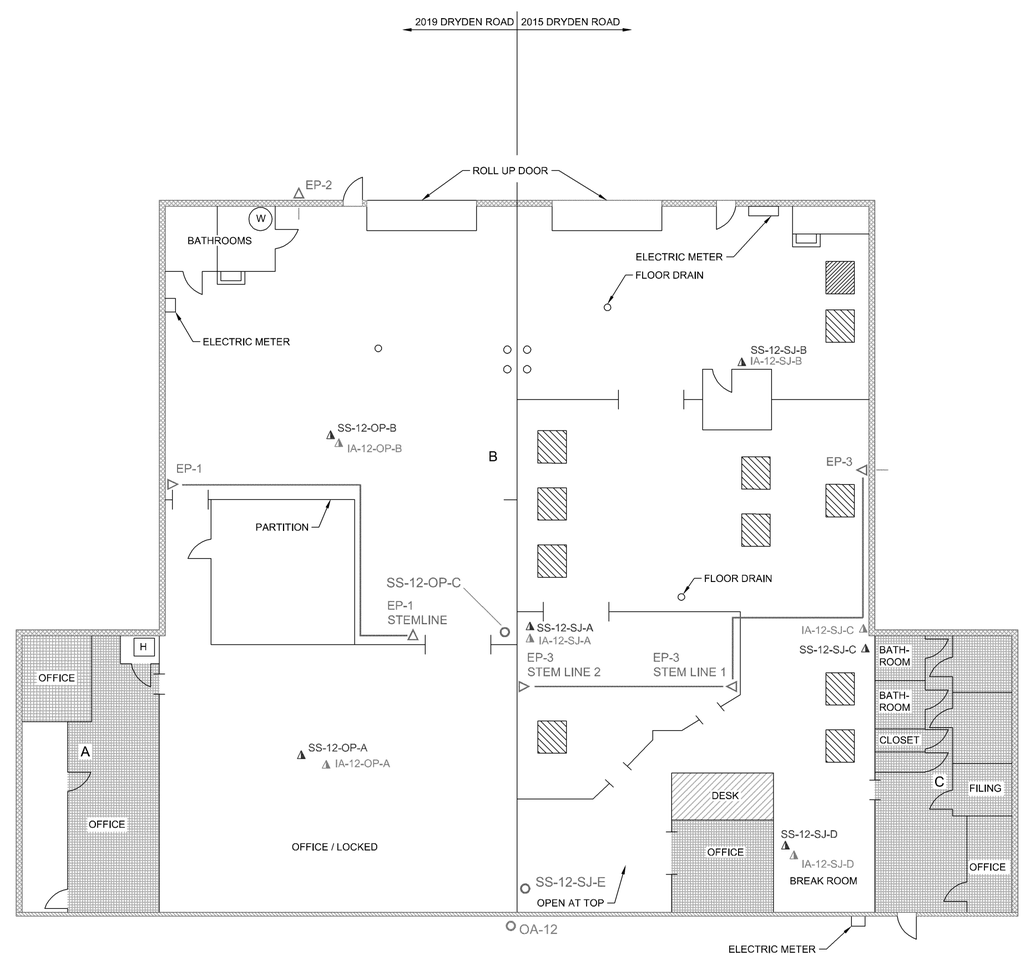

LEGEND:

EP-1	SUCTION POINT LOCATION
	PIPING AND FAN LOCATION
CP-1	COMPLIANCE POINT LOCATION
IA-12-SJ-D	INDOOR AIR LOCATION
OA-12	OUTDOOR AIR LOCATION
	BRICK
	CONCRETE BLOCK
	INTERIOR WALL
	FLOOR DRAIN
	PIPING PENETRATIONS IN CONCRETE
	DOWN SPOUT
H	HEATER
W	WATER TANK
	SINK
	TILING
	DOOR
	HEAVY EQUIPMENT
5172-OP1-A	EXISTING SOIL VAPOR PROBE LOCATION

UNITED STATES ENVIRONMENTAL PROTECTION AGENCY SIGNATURE

SCALE VERIFICATION: THIS BAR MEASURES 1" ON ORIGINAL. ADJUST SCALE ACCORDINGLY.

No	Revision	Date	Initial

SOUTH DAYTON DUMP AND LANDFILL SITE
MORAINE, OHIO

SUB-SLAB DEPRESSURIZATION SYSTEM OM&M PLAN

2015/2019 DRYDEN ROAD
PARCEL NUMBER 5172, BUILDING 12
SSDS LAYOUT

CONESTOGA-ROVERS & ASSOCIATES

Source Reference:			Date: SEPTEMBER 2013
Project Manager: A. LONEY	Reviewed By: N. SHANKS	Designed By: N. SHANKS	Drawn By: C. ROHRICH
Scale: 1" = 10'	Project No: 38443-00	Report No: 024	Drawing No: GN-01

38443-00(024)GN-BU001 JAN 16/2014