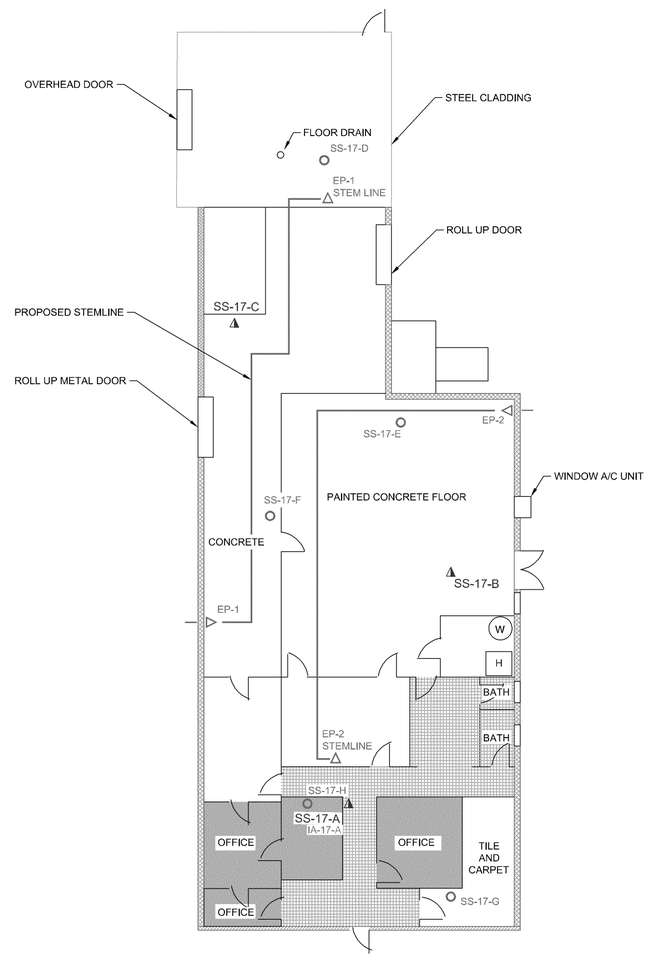

LEGEND:

- EP-1 SUCTION POINT LOCATION
- PIPING AND FAN LOCATION
- CP-1 COMPLIANCE POINT LOCATION
- IA-17-A INDOOR AIR LOCATION
- BRICK
- CONCRETE BLOCK
- ALUMINUM
- INTERIOR WALL
- FLOOR DRAIN
- H HEATER
- W WATER TANK
- CARPET
- TILING
- DOOR
- 5175-1-A EXISTING SOIL VAPOR PROBE LOCATION

UNITED STATES ENVIRONMENTAL PROTECTION AGENCY SIGNATURE

SCALE VERIFICATION: THIS BAR MEASURES 1" ON ORIGINAL. ADJUST SCALE ACCORDINGLY.

No	Revision	Date	Initial

SOUTH DAYTON DUMP AND LANDFILL SITE
MORAINE, OHIO

SUB-SLAB DEPRESSURIZATION SYSTEM OM&M PLAN

2075 DRYDEN ROAD
PARCEL NUMBER 5175, BUILDING 17
SSDS LAYOUT

CONESTOGA-ROVERS & ASSOCIATES

Source Reference:			Date: SEPTEMBER 2013
Project Manager: A. LONEY	Reviewed By: N. SHANKS	Designed By: N. SHANKS	Drawn By: C. ROHRICH
Scale: 1" = 10'	Project No: 38443-00	Report No: 028	Drawing No: GN-01

38443-00(028)GN-BU001 JAN 16/2014