EPA-R5-2016-005983 Outlook0000869

1 SSDS
1 CP

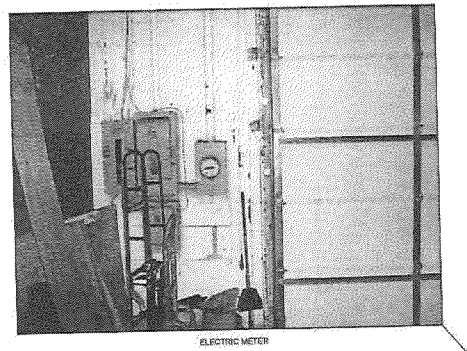

ELECTRIC METER

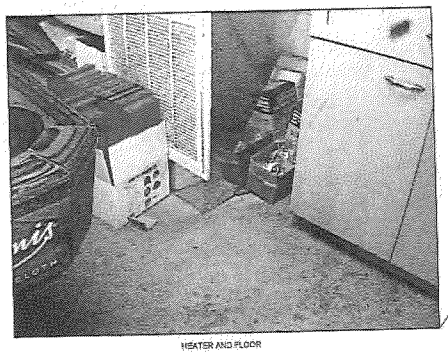

HEATER AND FLOOR

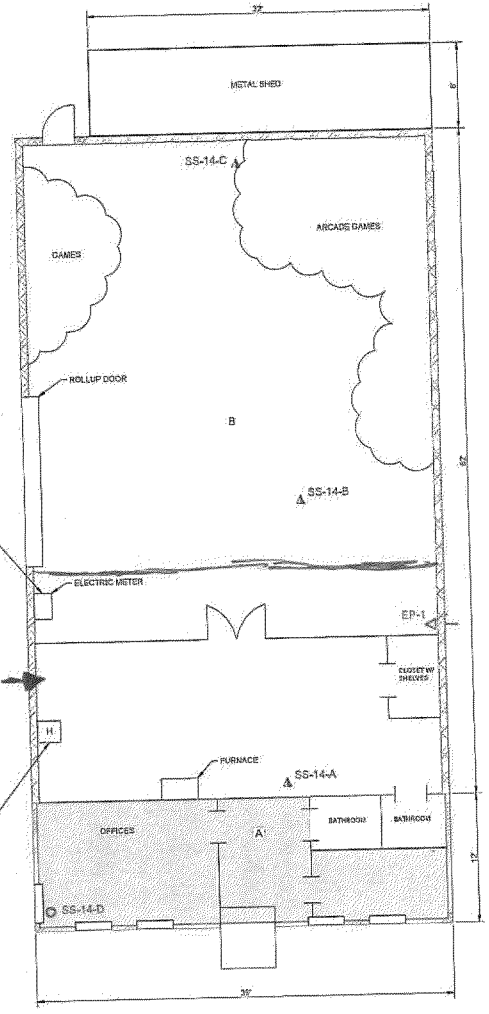

LEGEND:

- EP-1 PROPOSED SUCTION POINT LOCATION
- PROPOSED PIPING AND FAN LOCATION
- CP-1 PROPOSED COMPLIANCE POINT LOCATION
- BRICK
- CONCRETE BLOCK
- SHEET METAL
- ALUMINUM
- INTERIOR WALL
- FLOOR DRAIN
- PIPING PENETRATIONS IN CONCRETE DOWN SPOUT
- D DESK
- H HEATER
- W WATER TANK
- SINK
- CARPET
- TILING
- DOOR
- STAIRS
- 5172-BA2-A EXISTING SOIL VAPOR PROBE LOCATION

PRELIMINARY

...ES:
...LDING SECTION A: MULTI-USE OFFICE 465 SQ. FT.
...ING SECTION B: MANUFACTURING 2,416 SQ. FT.
...LDING AREA: 2,865 SQ. FT.
...NG: BRICK AND CONCRETE BLOCK
...NSTRUCTION: SLAB ON GRADE
...ION: POURED CONCRETE
...CONCRETE IN SHOP AND CARPET IN OFFICE

UNITED STATES ENVIRONMENTAL PROTECTION AGENCY SIGNATURE

SCALE VERIFICATION: THIS BAR MEASURES 1" ON ORIGINAL. ADJUST SCALE ACCORDINGLY.

No.	Revision	Date	Initial

SOUTH DAYTON DUMP AND LANDFILL SITE
MORAINE, OHIO

PROPOSED VAPOR ABATEMENT MITIGATION SYSTEM

2003 DRYDEN ROAD
PARCEL NUMBER 5172, BUILDING 14
EXISTING CONDITIONS

CONESTOGA-ROVERS & ASSOCIATES

Source Reference:			Date: FEBRUARY 2013
Project Manager: A. LONEY	Reviewed By: N. SHANKS	Designed By: N. SHANKS	Drawn By: J. ARTER
Scale: 3/16" = 1'-0"	Project No: 38443-65	Report No: PRES026	Drawing No: 01

38443-65\PRES026\03-BUS01 JAN 21/2013