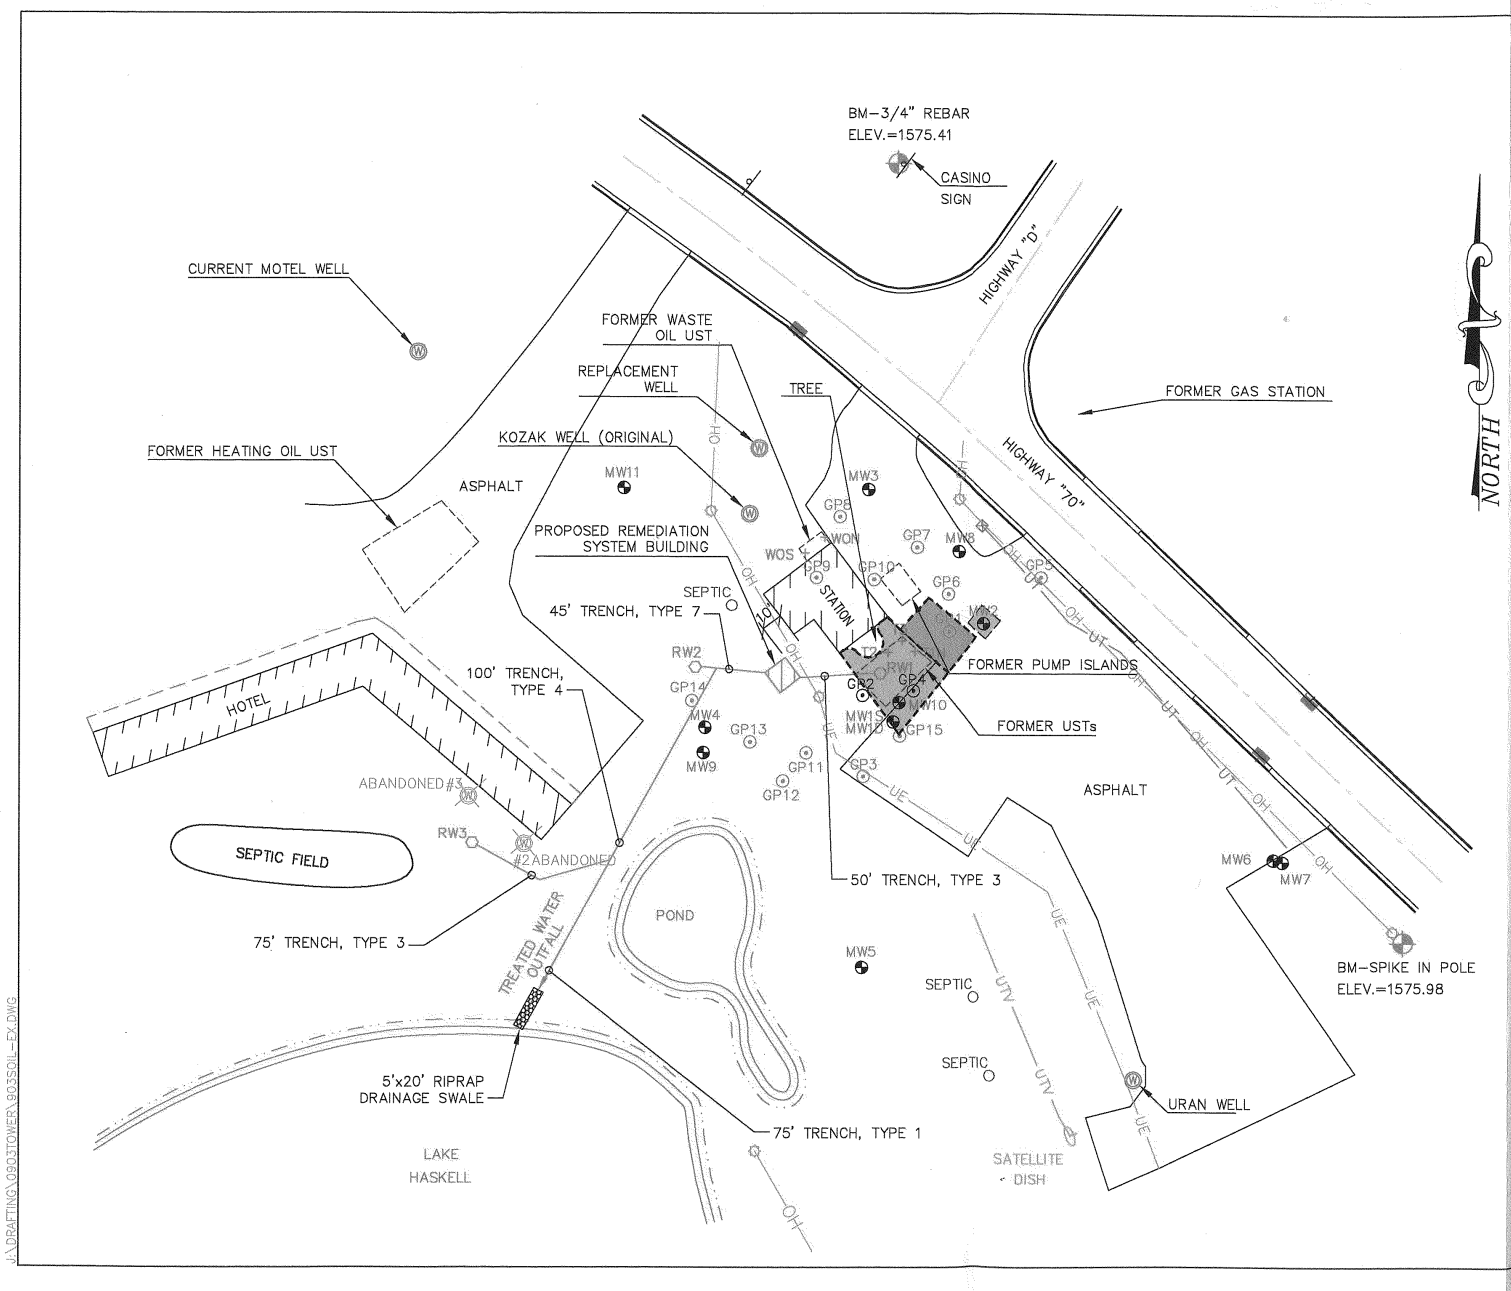
BM-3/4" REBAR
ELEV.=1575.41
CASINO SIGN
HIGHWAY "D"
HIGHWAY "70"
FORMER GAS STATION
CURRENT MOTEL WELL
FORMER WASTE OIL UST
REPLACEMENT WELL
TREE
KOZAK WELL (ORIGINAL)
FORMER HEATING OIL UST
ASPHALT
MW11
MW3
GP8
WOS
WON
GP7
MW8
GP9
GP10
GP6
GP5
PROPOSED REMEDIATION SYSTEM BUILDING
SEPTIC
45' TRENCH, TYPE 7
STATION
MW2
RW2
FORMER PUMP ISLANDS
100' TRENCH, TYPE 4
GP14
GP2
GP4
MW4
MW10
MW1S
MW1D
GP15
FORMER USTs
HOTEL
GP13
MW9
GP11
GP12
GP3
ASPHALT
ABANDONED #3
RW3
#2 ABANDONED
SEPTIC FIELD
50' TRENCH, TYPE 3
MW6
MW7
POND
75' TRENCH, TYPE 3
TREATED WATER OUTFALL
MW5
BM-SPIKE IN POLE
ELEV.=1575.98
SEPTIC
SEPTIC
URAN WELL
5'x20' RIPRAP DRAINAGE SWALE
75' TRENCH, TYPE 1
LAKE HASKELL
SATELLITE DISH
NORTH
LEGEND
0 60
SCALE: 1" = 60'
- PROPOSED RECOVERY WELL
- PROPOSED MONITORING WELL
- SOIL SAMPLE LOCATION
- GEOPROBE LOCATION
- BENCHMARK
- MONITORING WELL
- POTABLE WELL
- UTILITY POLE
- CURB INLET
OH - OVERHEAD UTILITIES
UT - UNDERGROUND TELEPHONE
UTV - UNDERGROUND TELEVISION
- AREA OF SOIL EXCAVATION TO 4'
- AREA OF SOIL EXCAVATION TO 7.5'
FORMER GRIZZLY BILL'S GAS STATION
REI CIVIL & ENVIRONMENTAL ENGINEERING, SURVEYING
TOWER STANDARD
HIGHWAY "70"
LAC DU FLAMBEAU, WISCONSIN
FIGURE 2 : LIMITS OF EXCAVATION & SOIL SAMPLE LOCATIONS
PROJECT No. 0903
DRAWN BY: TAW/TJR
DATE: 03/28/03
J:\DRAFTING\0903TOWER\903SOIL-EX.DWG