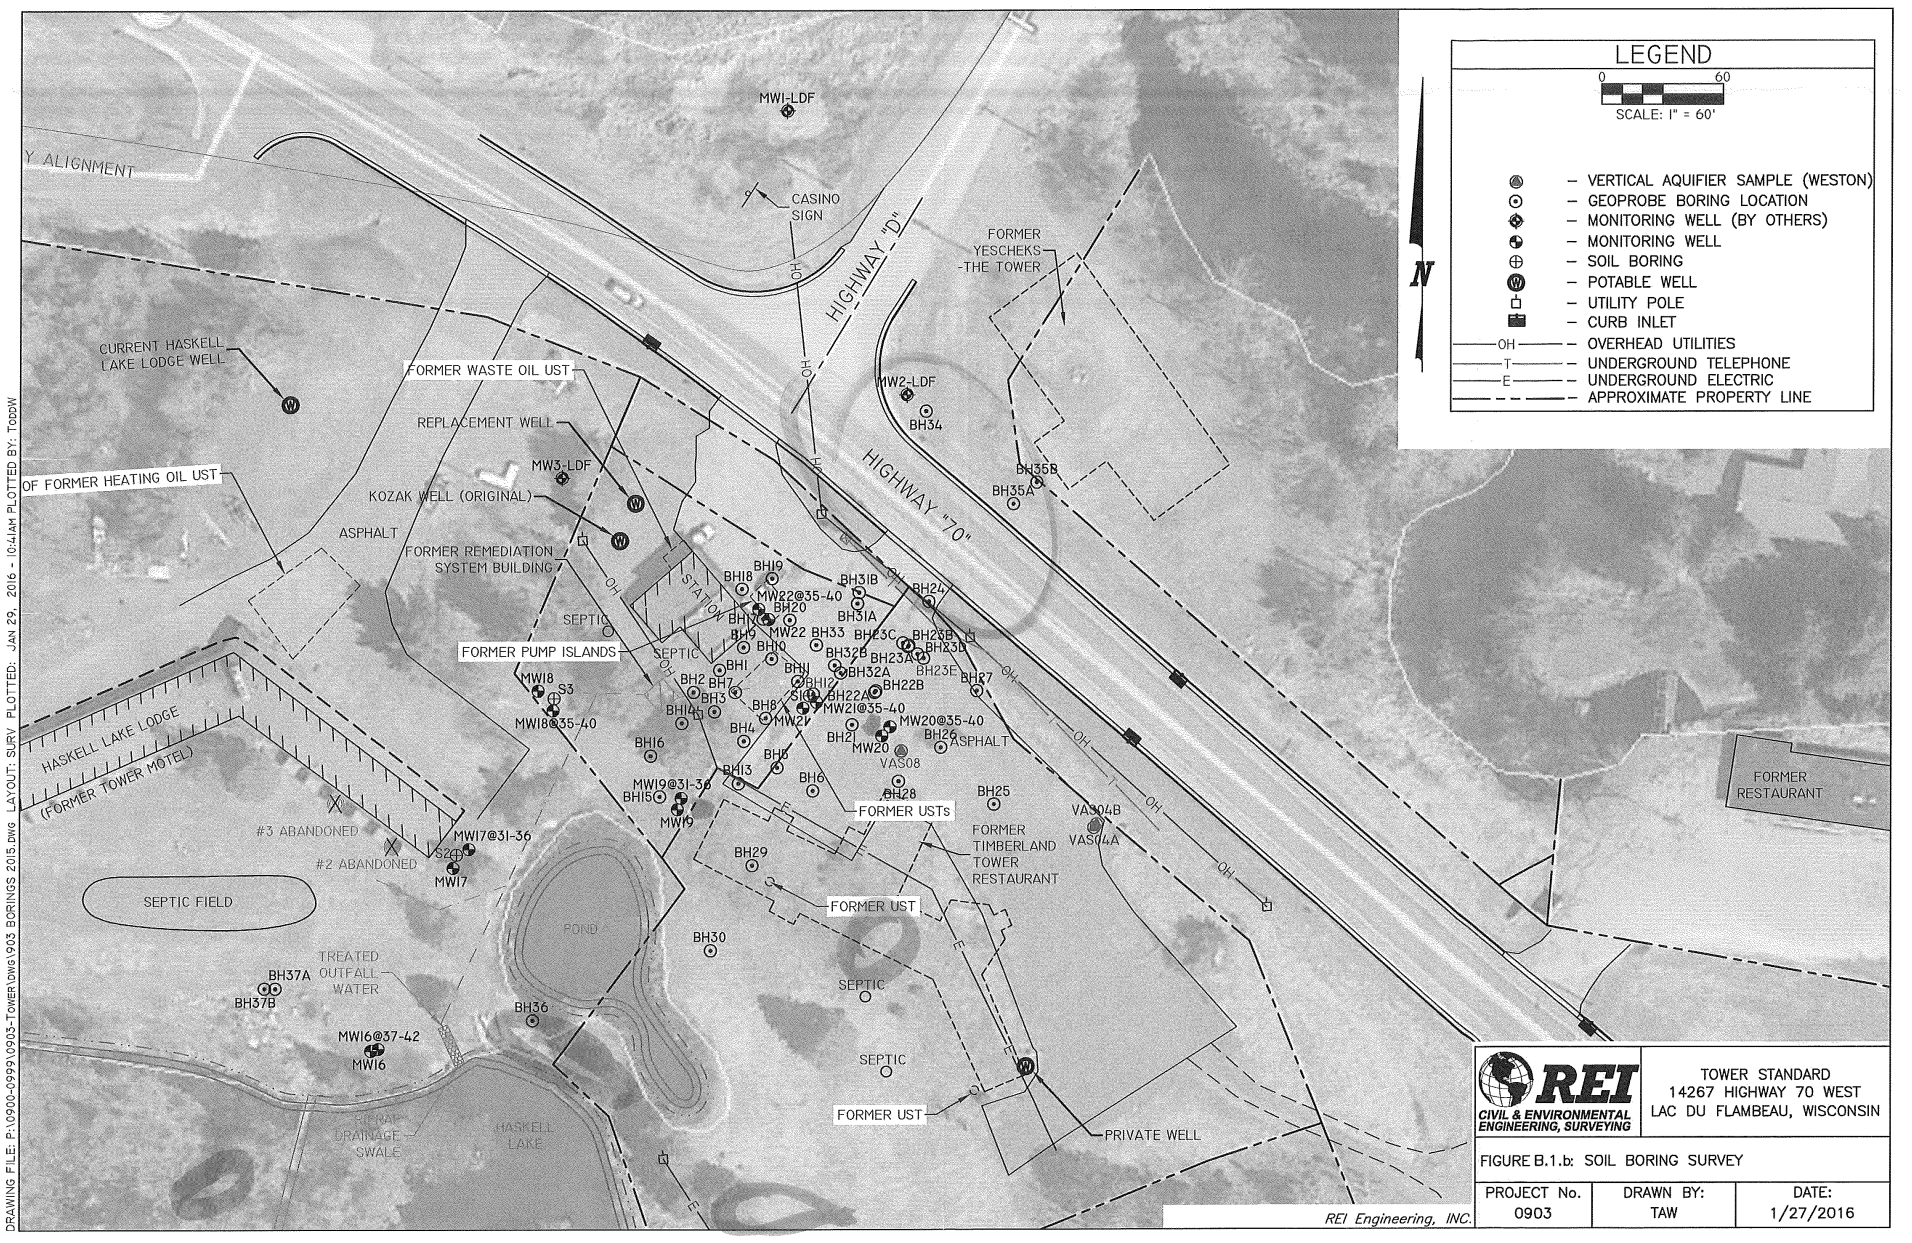
LEGEND
0 60
SCALE: 1" = 60'
N
– VERTICAL AQUIFIER SAMPLE (WESTON)
– GEOPROBE BORING LOCATION
– MONITORING WELL (BY OTHERS)
– MONITORING WELL
– SOIL BORING
– POTABLE WELL
– UTILITY POLE
– CURB INLET
OH – OVERHEAD UTILITIES
T – UNDERGROUND TELEPHONE
E – UNDERGROUND ELECTRIC
– APPROXIMATE PROPERTY LINE
HIGHWAY "D"
HIGHWAY "70"
MW1-LDF
CASINO SIGN
FORMER YESCHEKS -THE TOWER
MW2-LDF
BH34
BH35B
BH35A
CURRENT HASKELL LAKE LODGE WELL
FORMER WASTE OIL UST
REPLACEMENT WELL
MW3-LDF
KOZAK WELL (ORIGINAL)
OF FORMER HEATING OIL UST
ASPHALT
FORMER REMEDIATION SYSTEM BUILDING
SEPTIC
FORMER PUMP ISLANDS
MW18
S3
MW18@35-40
HASKELL LAKE LODGE (FORMER TOWER MOTEL)
#3 ABANDONED
#2 ABANDONED
MW17@31-36
S2
MW17
SEPTIC FIELD
POND
TREATED OUTFALL WATER
BH37A
BH37B
MW16@37-42
MW16
RIPRAP DRAINAGE SWALE
HASKELL LAKE
BH36
BH30
BH29
BH28
BH25
BH24
BH31B
BH31A
BH33
BH32B
BH32A
BH23C
BH23B
BH23A
BH23E
BH22B
BH22A
BH27
BH26
BH21
BH20
BH19
BH18
BH17
BH16
BH15
BH14
BH13
BH12
BH11
BH10
BH9
BH8
BH7
BH6
BH5
BH4
BH3
BH2
BH1
MW22@35-40
MW21@35-40
MW20@35-40
MW19@31-36
MW19
MW22
MW21
MW20
VAS08
VA304B
VAS04A
FORMER USTs
FORMER TIMBERLAND TOWER RESTAURANT
FORMER UST
FORMER UST
PRIVATE WELL
FORMER RESTAURANT
REI CIVIL & ENVIRONMENTAL ENGINEERING, SURVEYING
TOWER STANDARD
14267 HIGHWAY 70 WEST
LAC DU FLAMBEAU, WISCONSIN
FIGURE B.1.b: SOIL BORING SURVEY
PROJECT No. 0903
DRAWN BY: TAW
DATE: 1/27/2016
REI Engineering, INC.
DRAWING FILE: P:\0900-0999\0903-TOWER\DWG\1903 BORINGS 2015.DWG LAYOUT: SURV PLOTTED: JAN 29, 2016 - 10:41AM PLOTTED BY: TODDW