EPA-R5-2017-010506_0005744

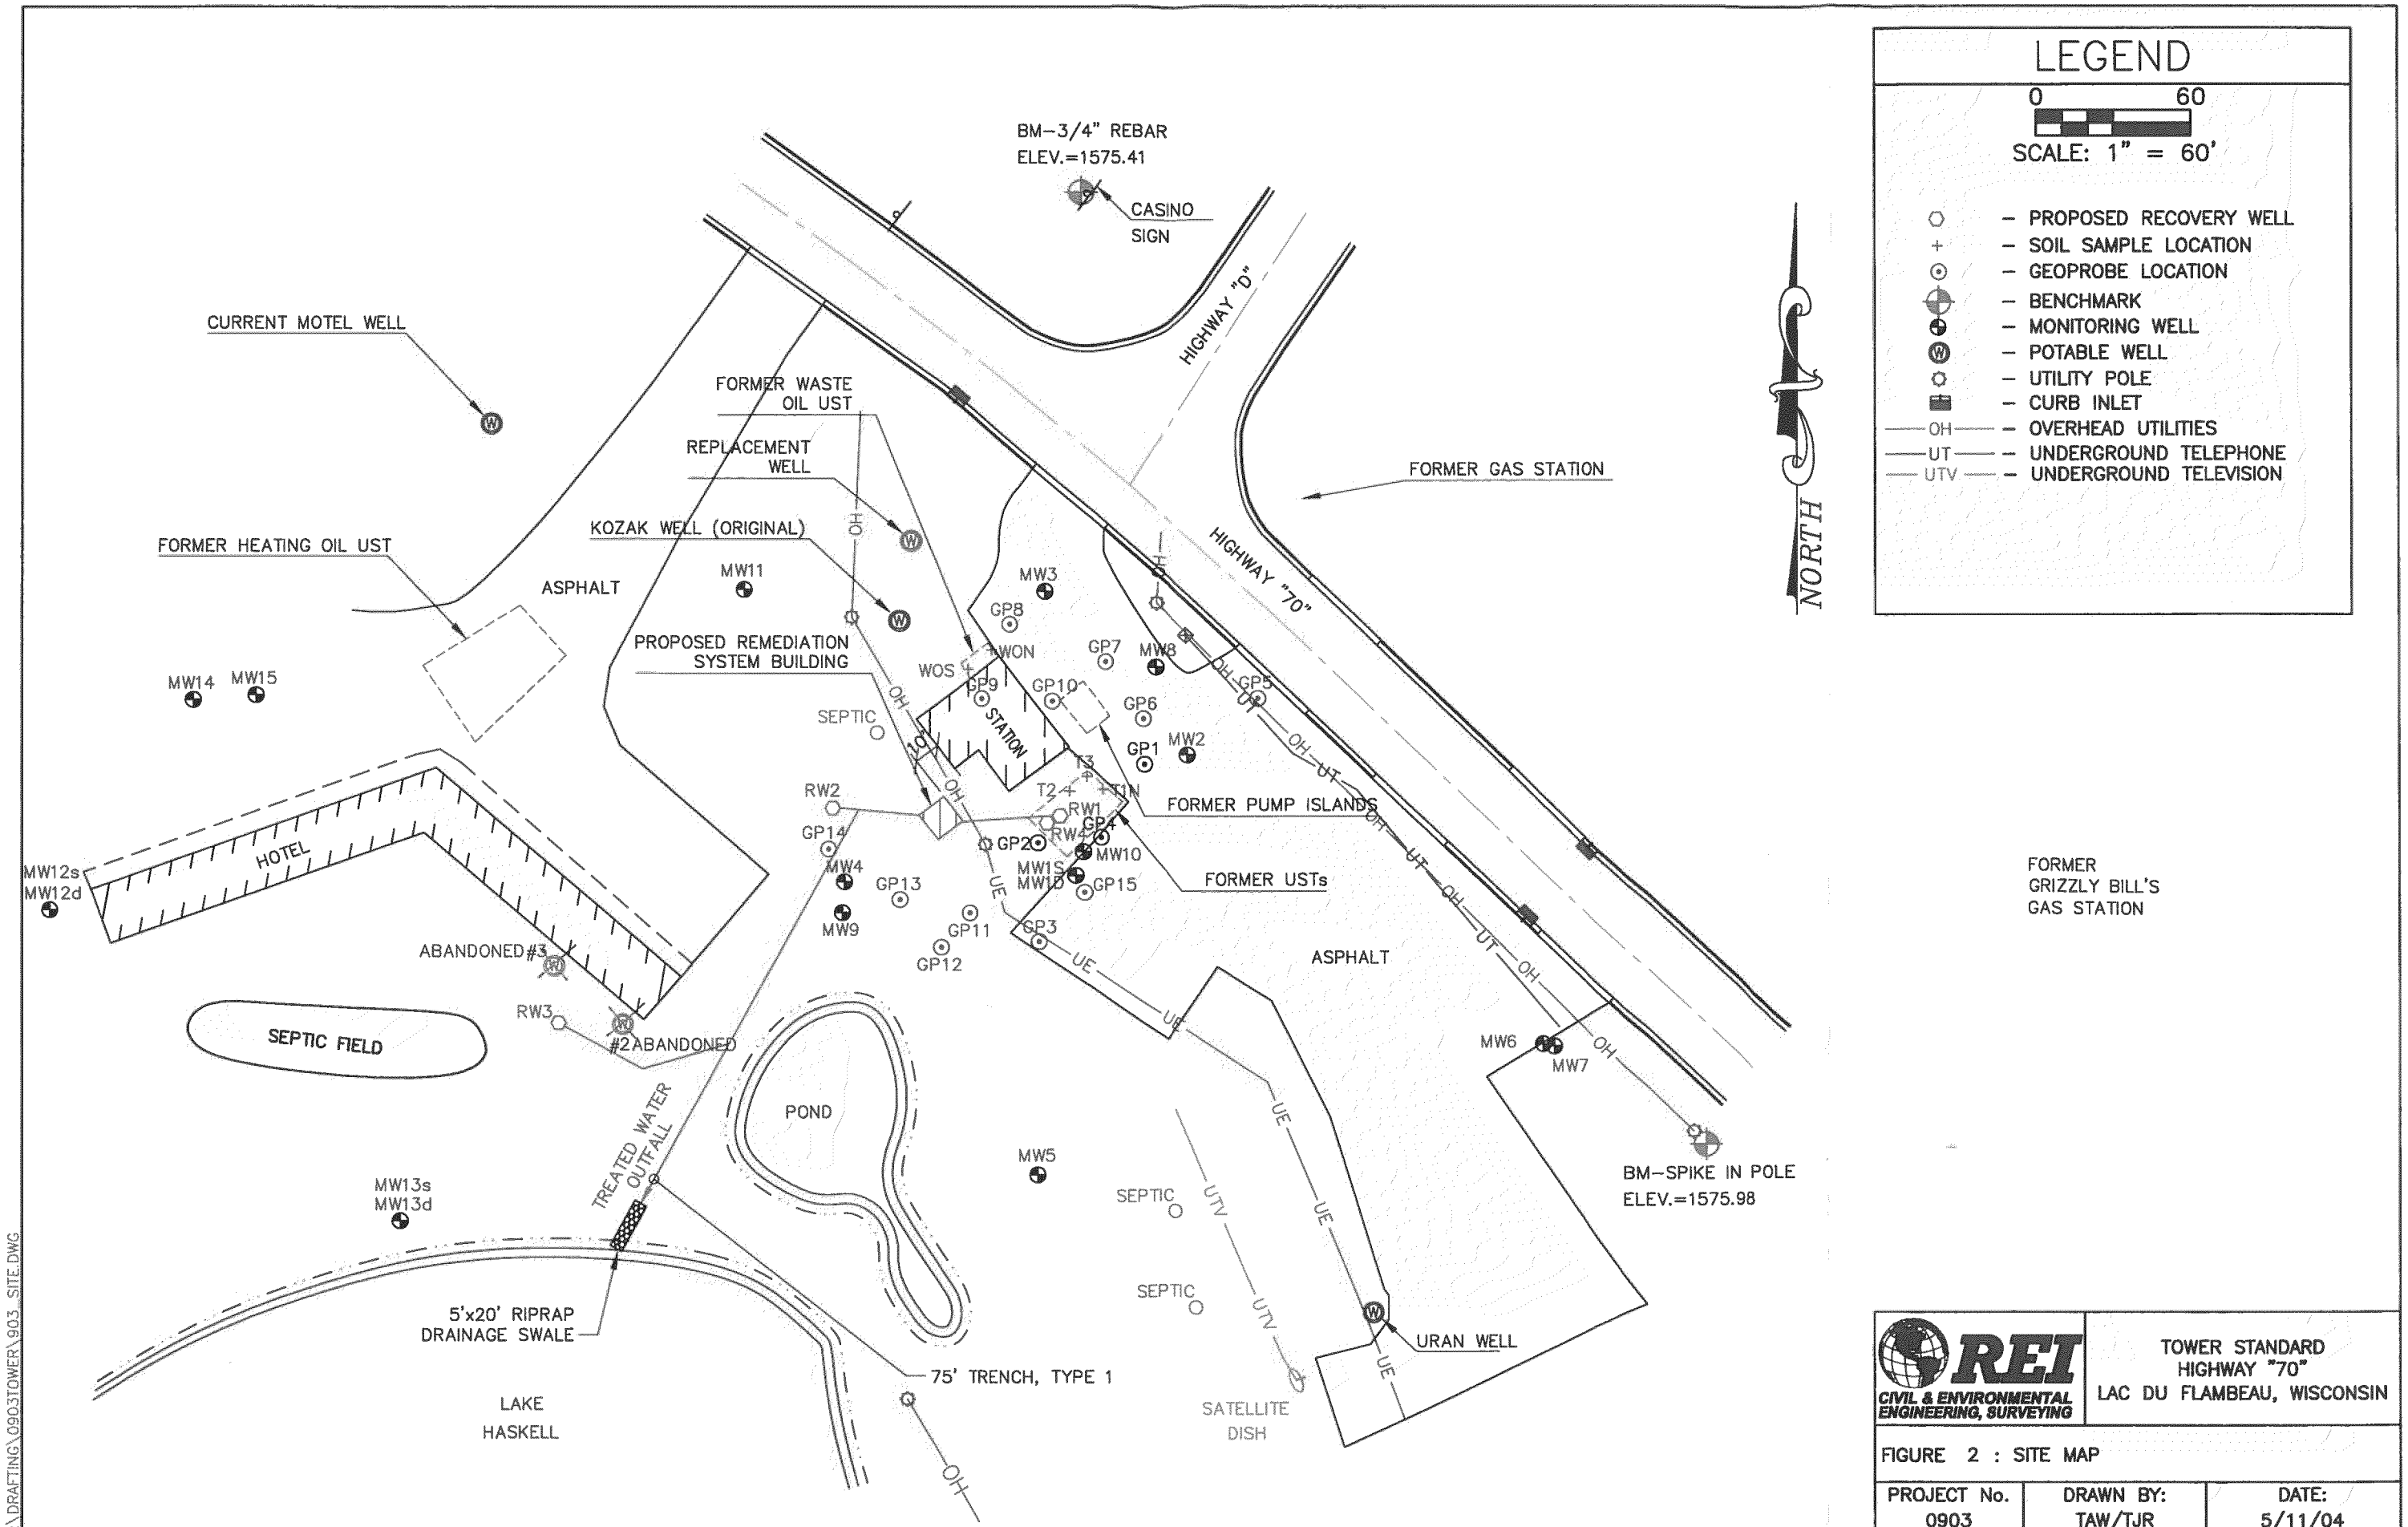

REI
CIVIL & ENVIRONMENTAL ENGINEERING, SURVEYING

TOWER STANDARD
HIGHWAY "70"
LAC DU FLAMBEAU, WISCONSIN

FIGURE 2 : SITE MAP

PROJECT No.	DRAWN BY:	DATE:
0903	TAW/TJR	5/11/04