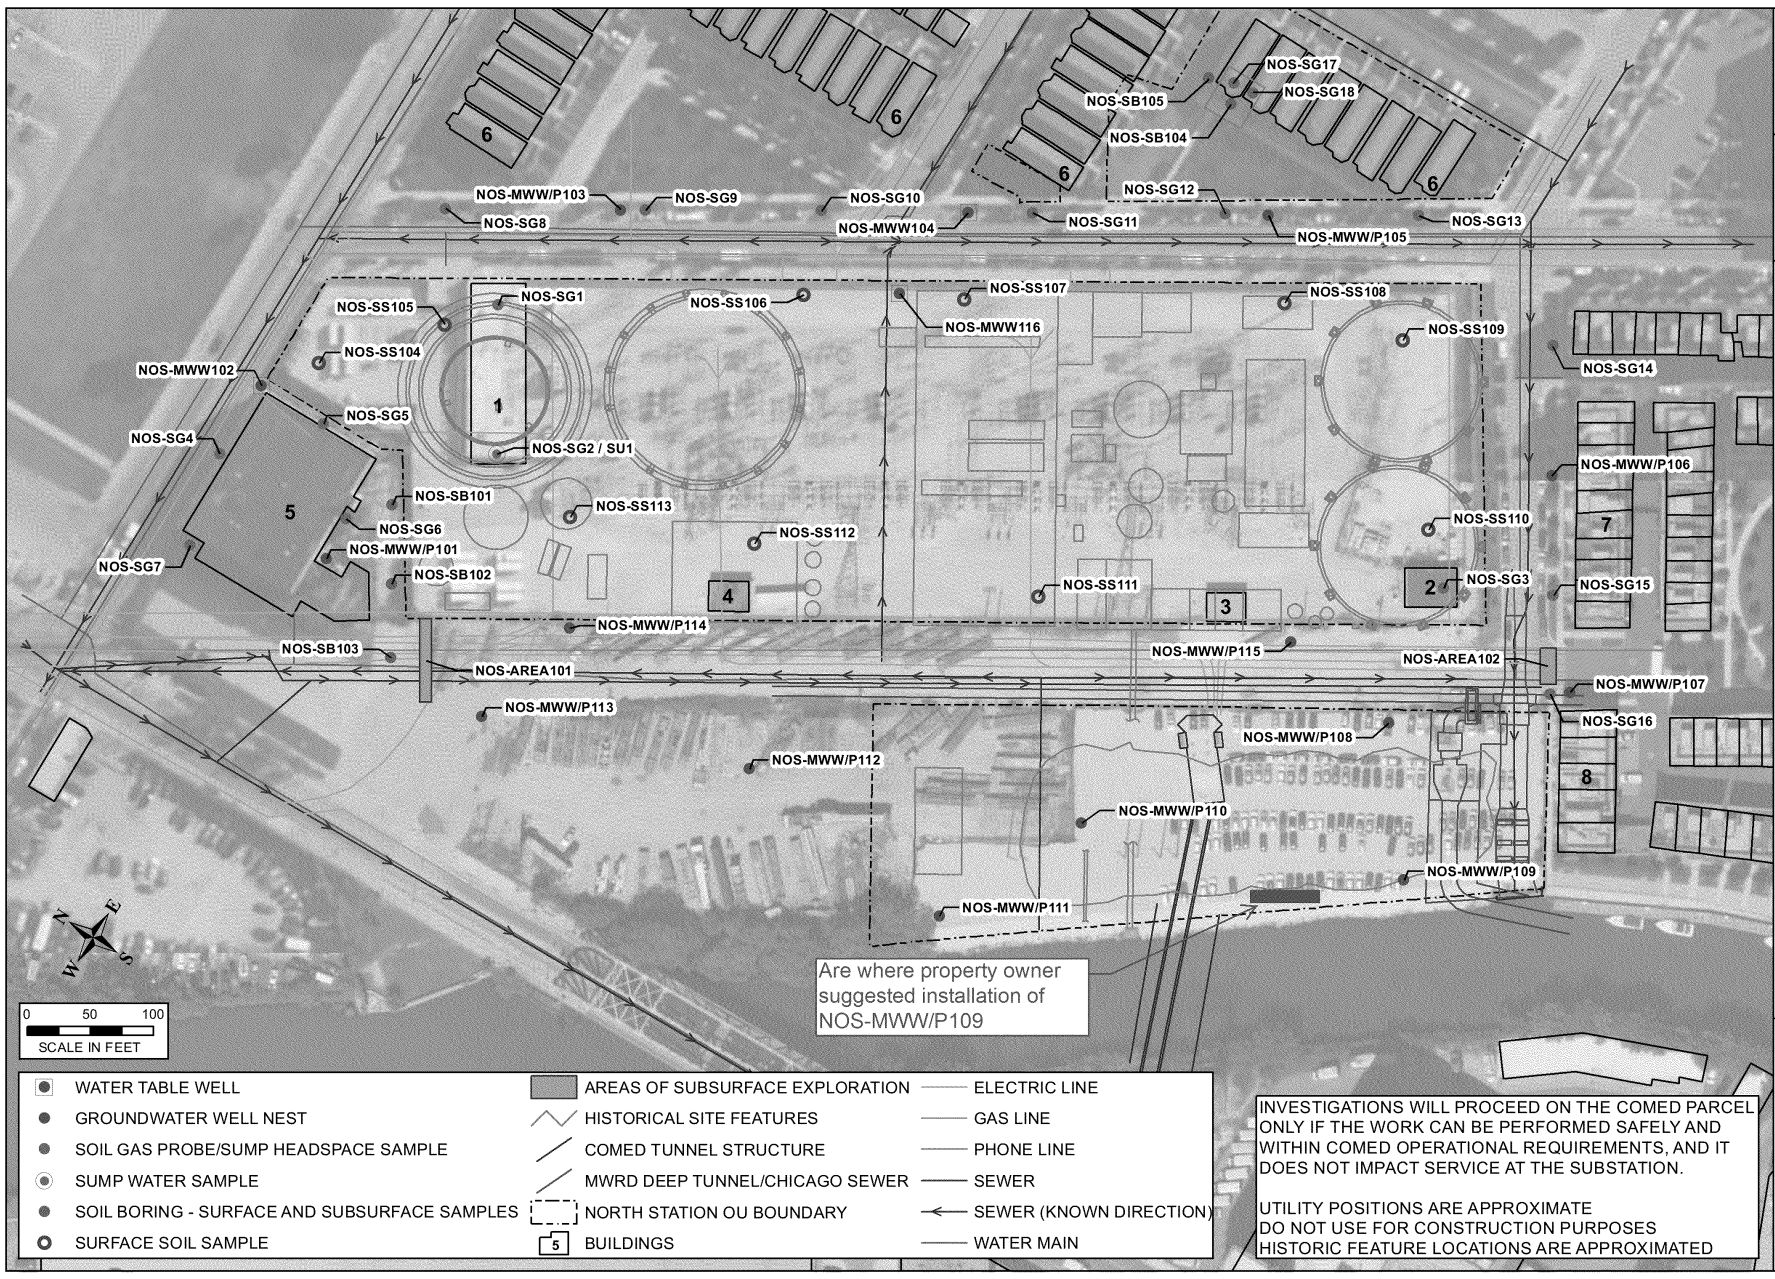

WATER TABLE WELL
GROUNDWATER WELL NEST
SOIL GAS PROBE/SUMP HEADSPACE SAMPLE
SUMP WATER SAMPLE
SOIL BORING - SURFACE AND SUBSURFACE SAMPLES
SURFACE SOIL SAMPLE

AREAS OF SUBSURFACE EXPLORATION
HISTORICAL SITE FEATURES
COMED TUNNEL STRUCTURE
MWRD DEEP TUNNEL/CHICAGO SEWER
NORTH STATION OU BOUNDARY
5 BUILDINGS

ELECTRIC LINE
GAS LINE
PHONE LINE
SEWER
SEWER (KNOWN DIRECTION)
WATER MAIN

INVESTIGATIONS WILL PROCEED ON THE COMED PARCEL ONLY IF THE WORK CAN BE PERFORMED SAFELY AND WITHIN COMED OPERATIONAL REQUIREMENTS, AND IT DOES NOT IMPACT SERVICE AT THE SUBSTATION.

UTILITY POSITIONS ARE APPROXIMATE
DO NOT USE FOR CONSTRUCTION PURPOSES
HISTORIC FEATURE LOCATIONS ARE APPROXIMATED

NATURAL RESOURCE TECHNOLOGY

PROPOSED UPLAND SAMPLING LOCATIONS MAP

SITE SPECIFIC WORK PLAN
NORTH STATION OPERABLE UNIT
CHICAGO, ILLINOIS

PROJECT NO: 2034/5.1

FIGURE NO: 34

DRAWN BY/DATE:	TDC	11/17/11
CHECKED BY/DATE:	SLM	11/17/11
APPROVED BY/DATE:	SLM	11/17/11