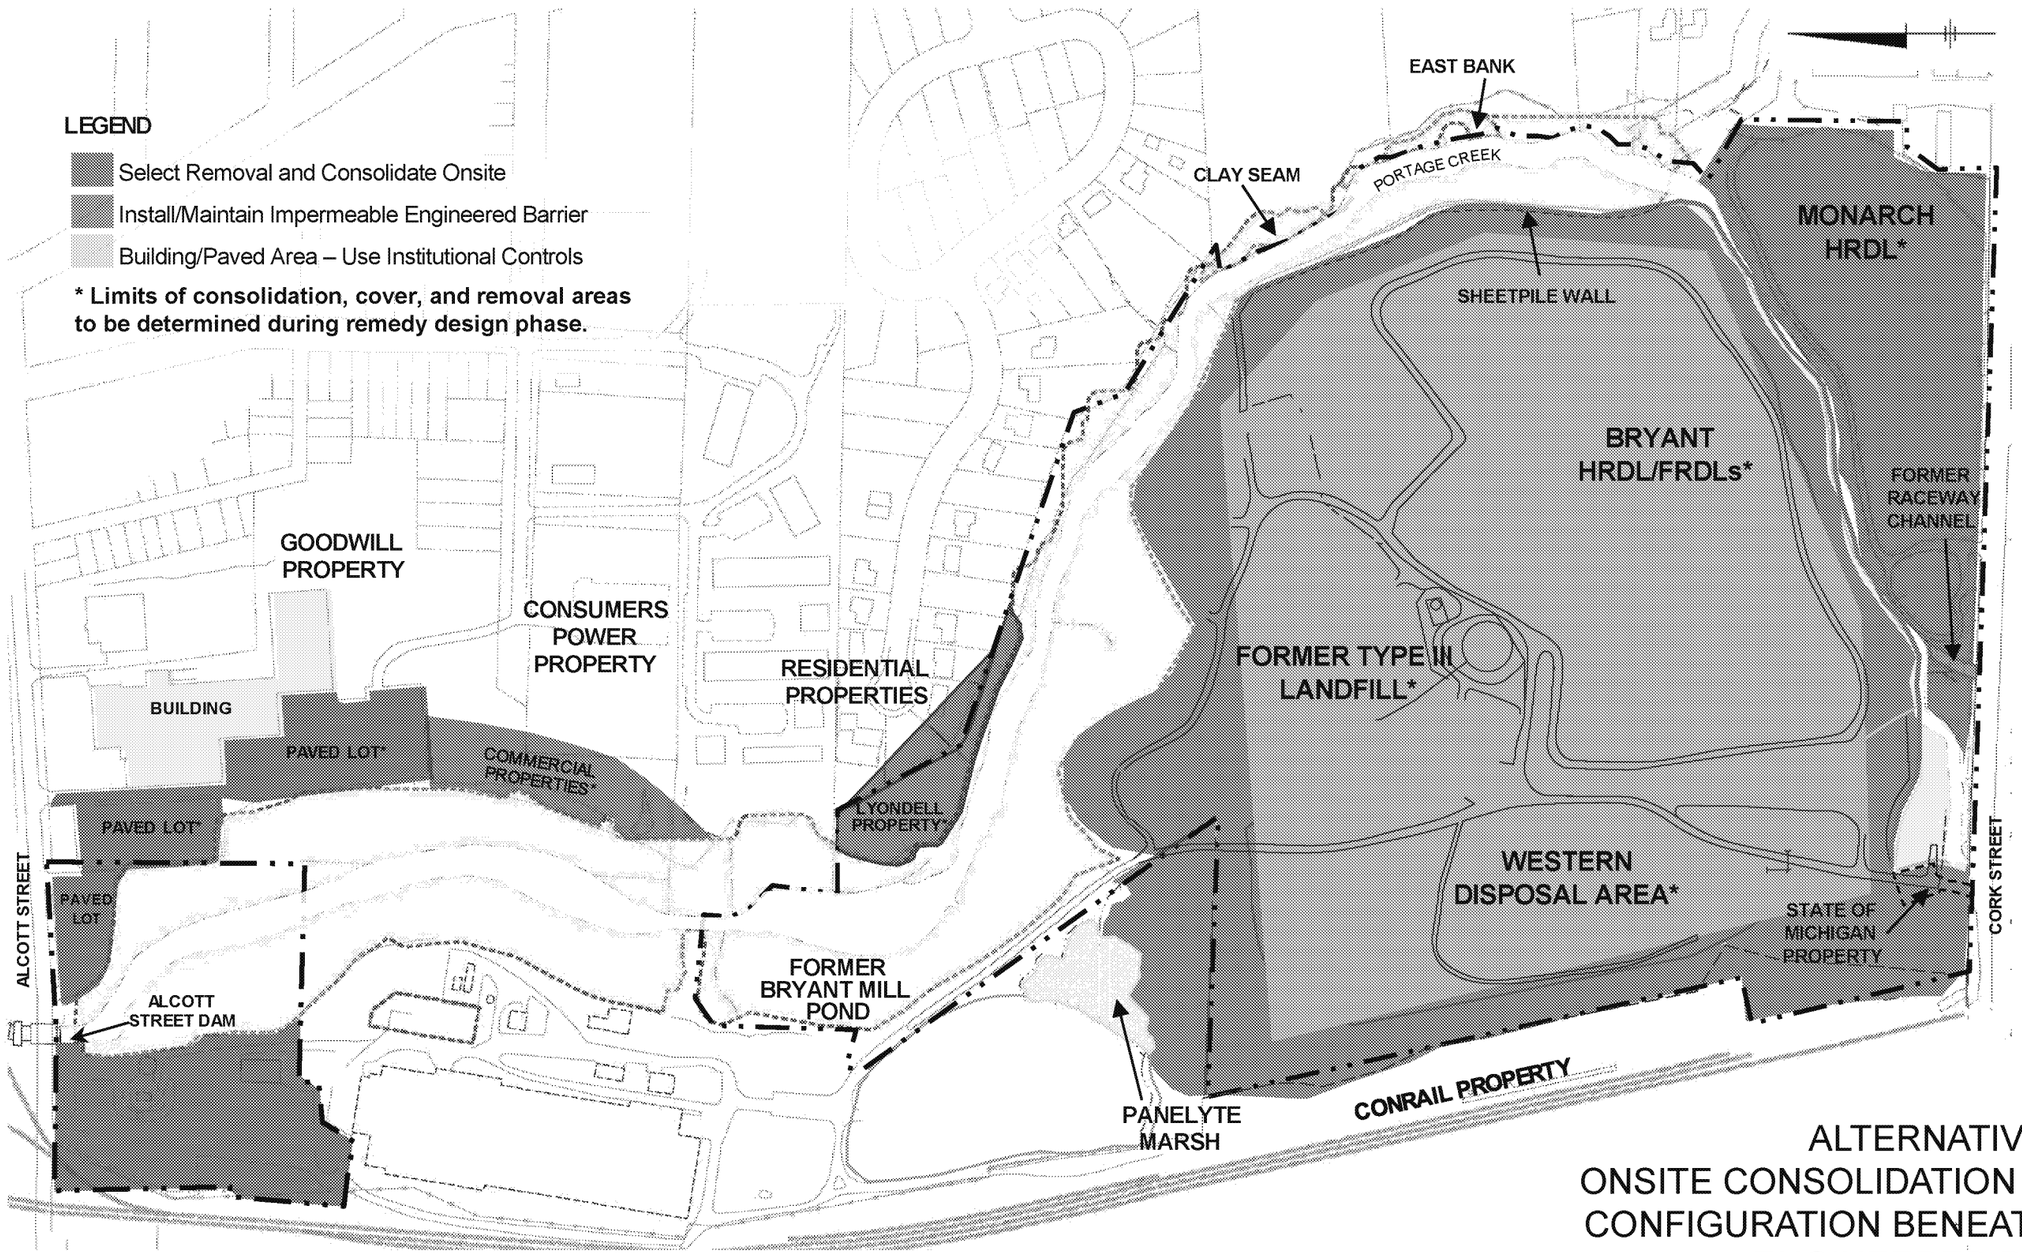

Alternative 2E

- Excavation and consolidation of additional 100,000 cy
- 35 acre footprint
- Additional 16 ft height
- $47 million
- Estimated 2 years to construct

ALTERNATIVE 2E
ONSITE CONSOLIDATION WITH ALTERNATE CONFIGURATION BENEATH IMPERMEABLE ENGINEERED BARRIER
FIGURE 4-2E

Edge of Water or Drainage Channel
Road/Trail
Approximate Property Line from County Tax Map
Surveyed Property Boundary
Previously Remediated Area

0 300 600 900
Scale In Feet

ALLIED PAPER, INC. / PORTAGE CREEK / KALAMAZOO RIVER SUPERFUND SITE
ALLIED PAPER, INC. OU

REVISED FROM ARCADIS DRAFT FS AND CDM RI FIGURES

CH2MHILL