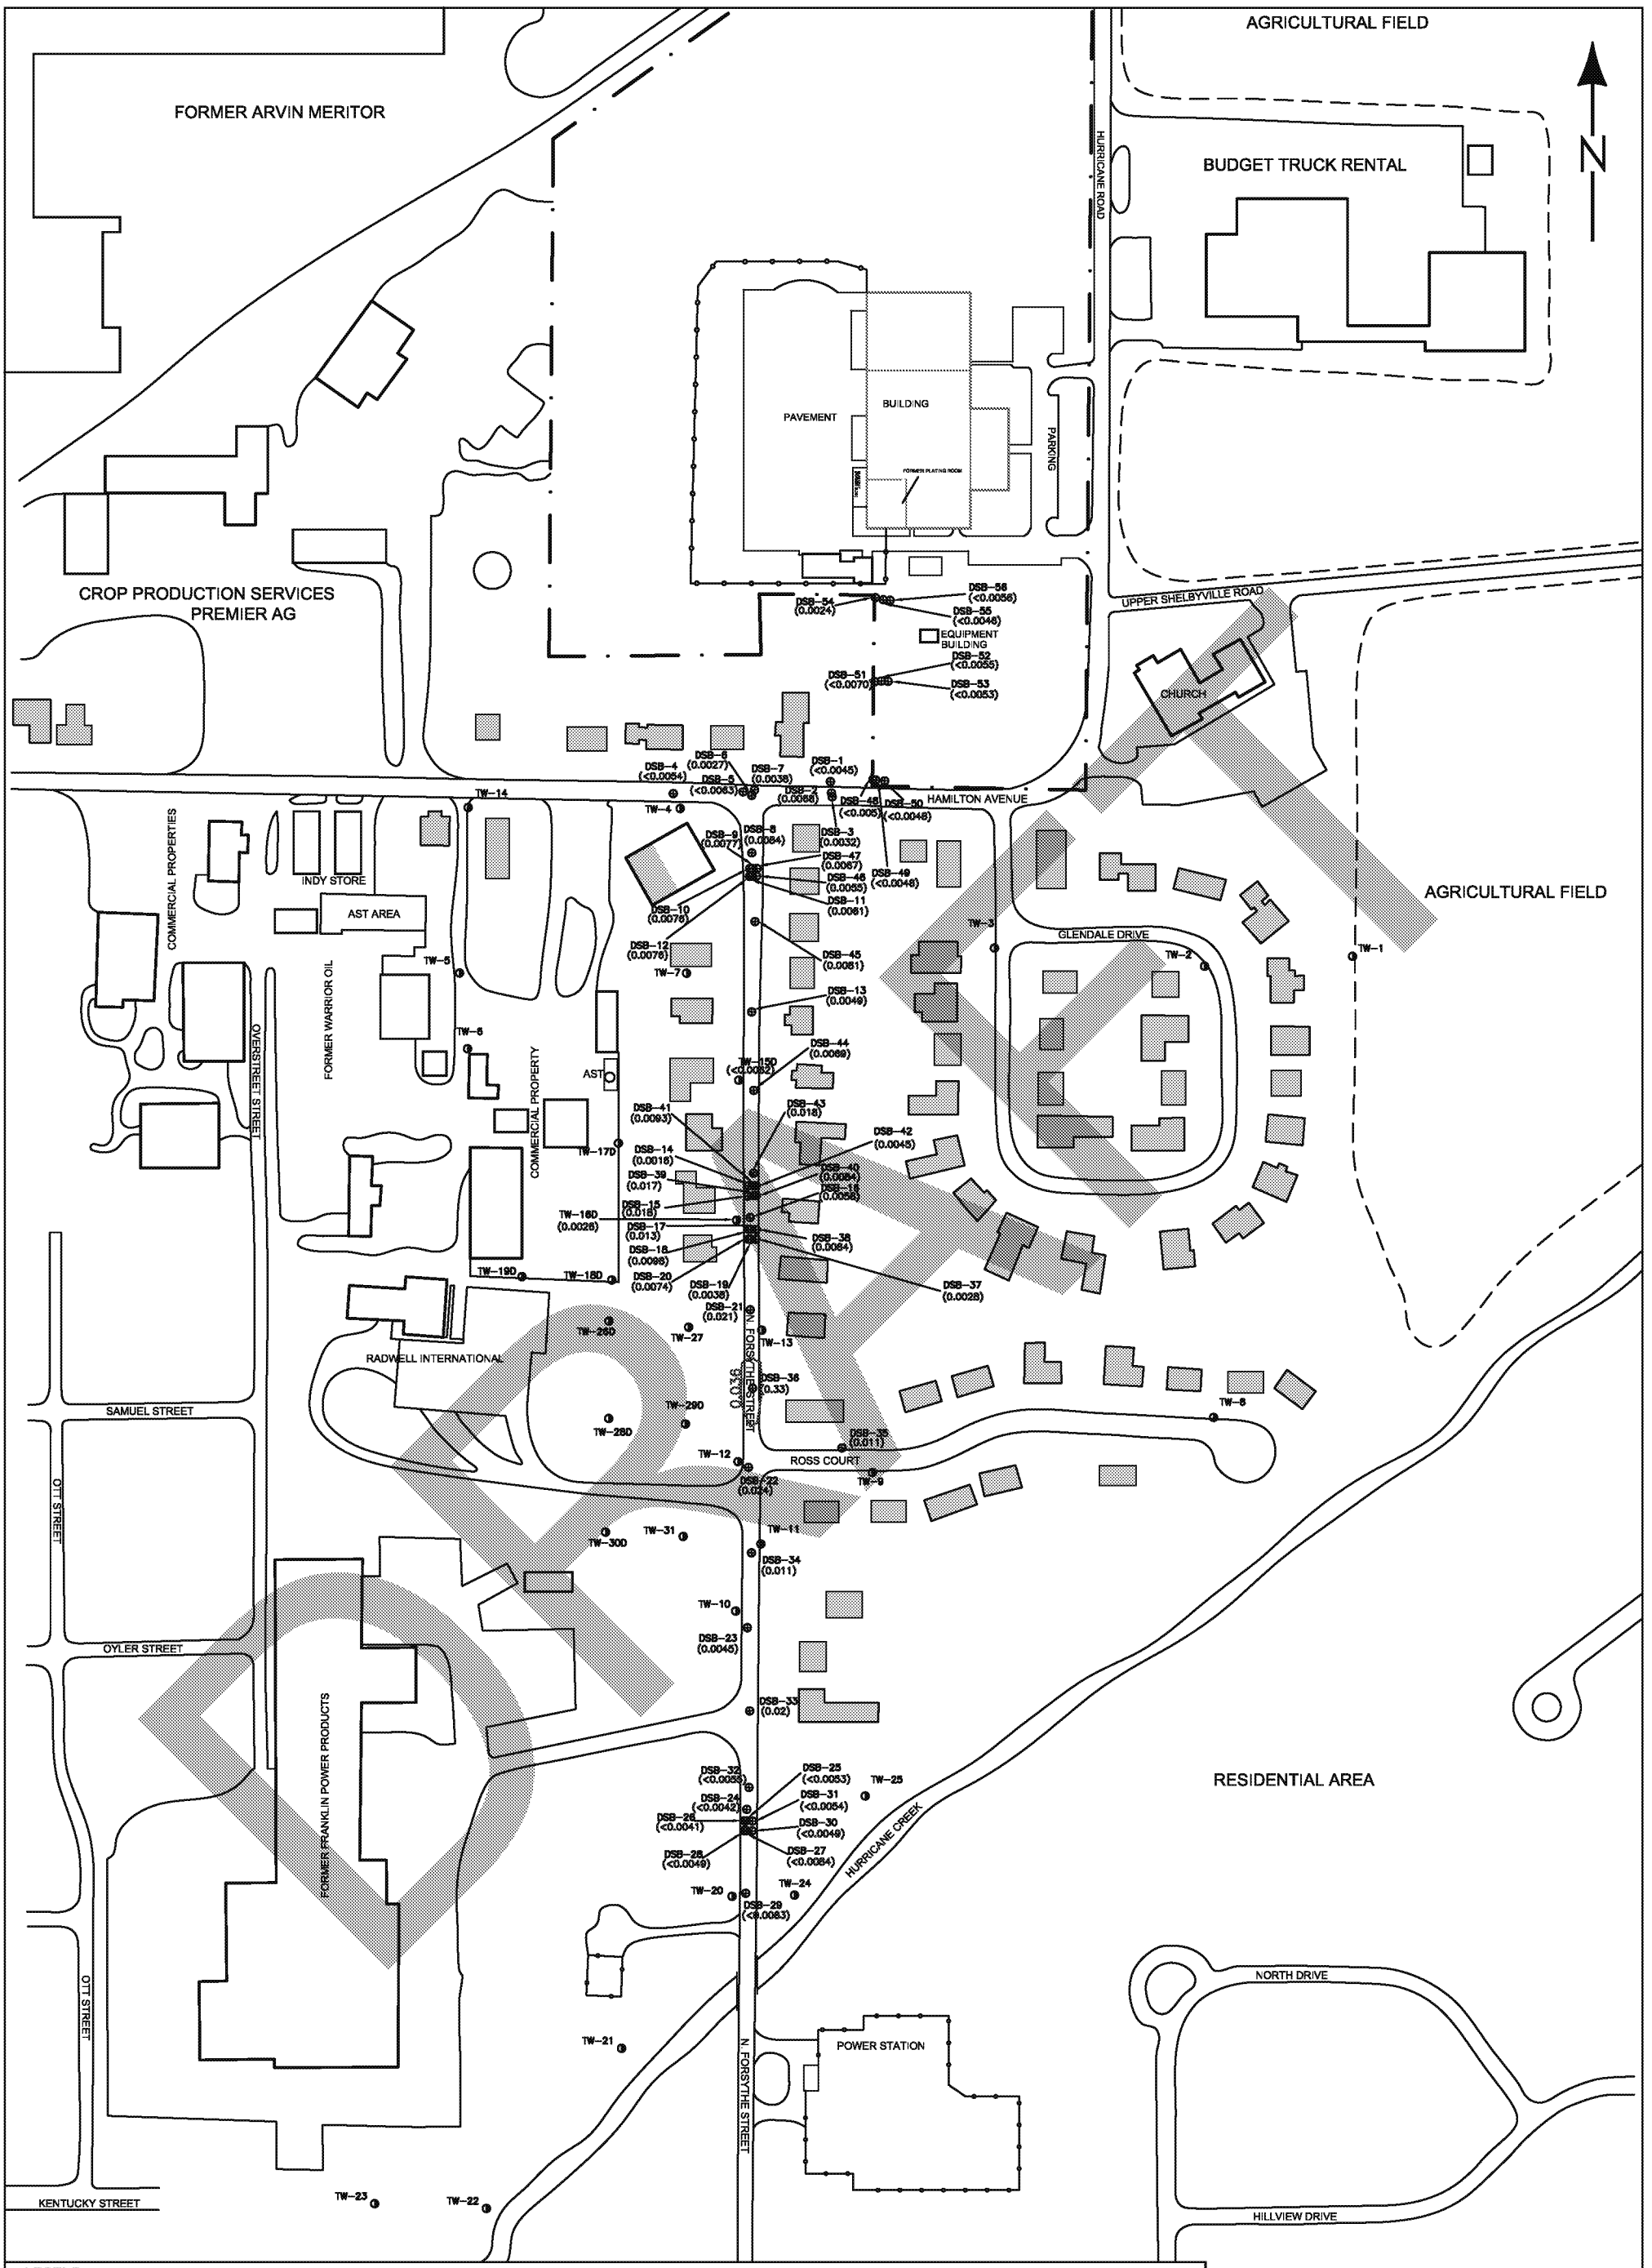

0' 200'
SCALE IN FEET

DRAWN BY: L. STRUM
DATE: 9/27/99
REVISED: 4/3/2019
HWPA #111291-01
DWG. NO. SOIL TCE AB..

FIGURE 1
SOIL ISOCONCENTRATION MAP - TCE ABOVE SEWER

FORMER AMPHENOL RFI/CMS
980 HURRICANE ROAD
FRANKLIN, INDIANA

iWM CONSULTING GROUP