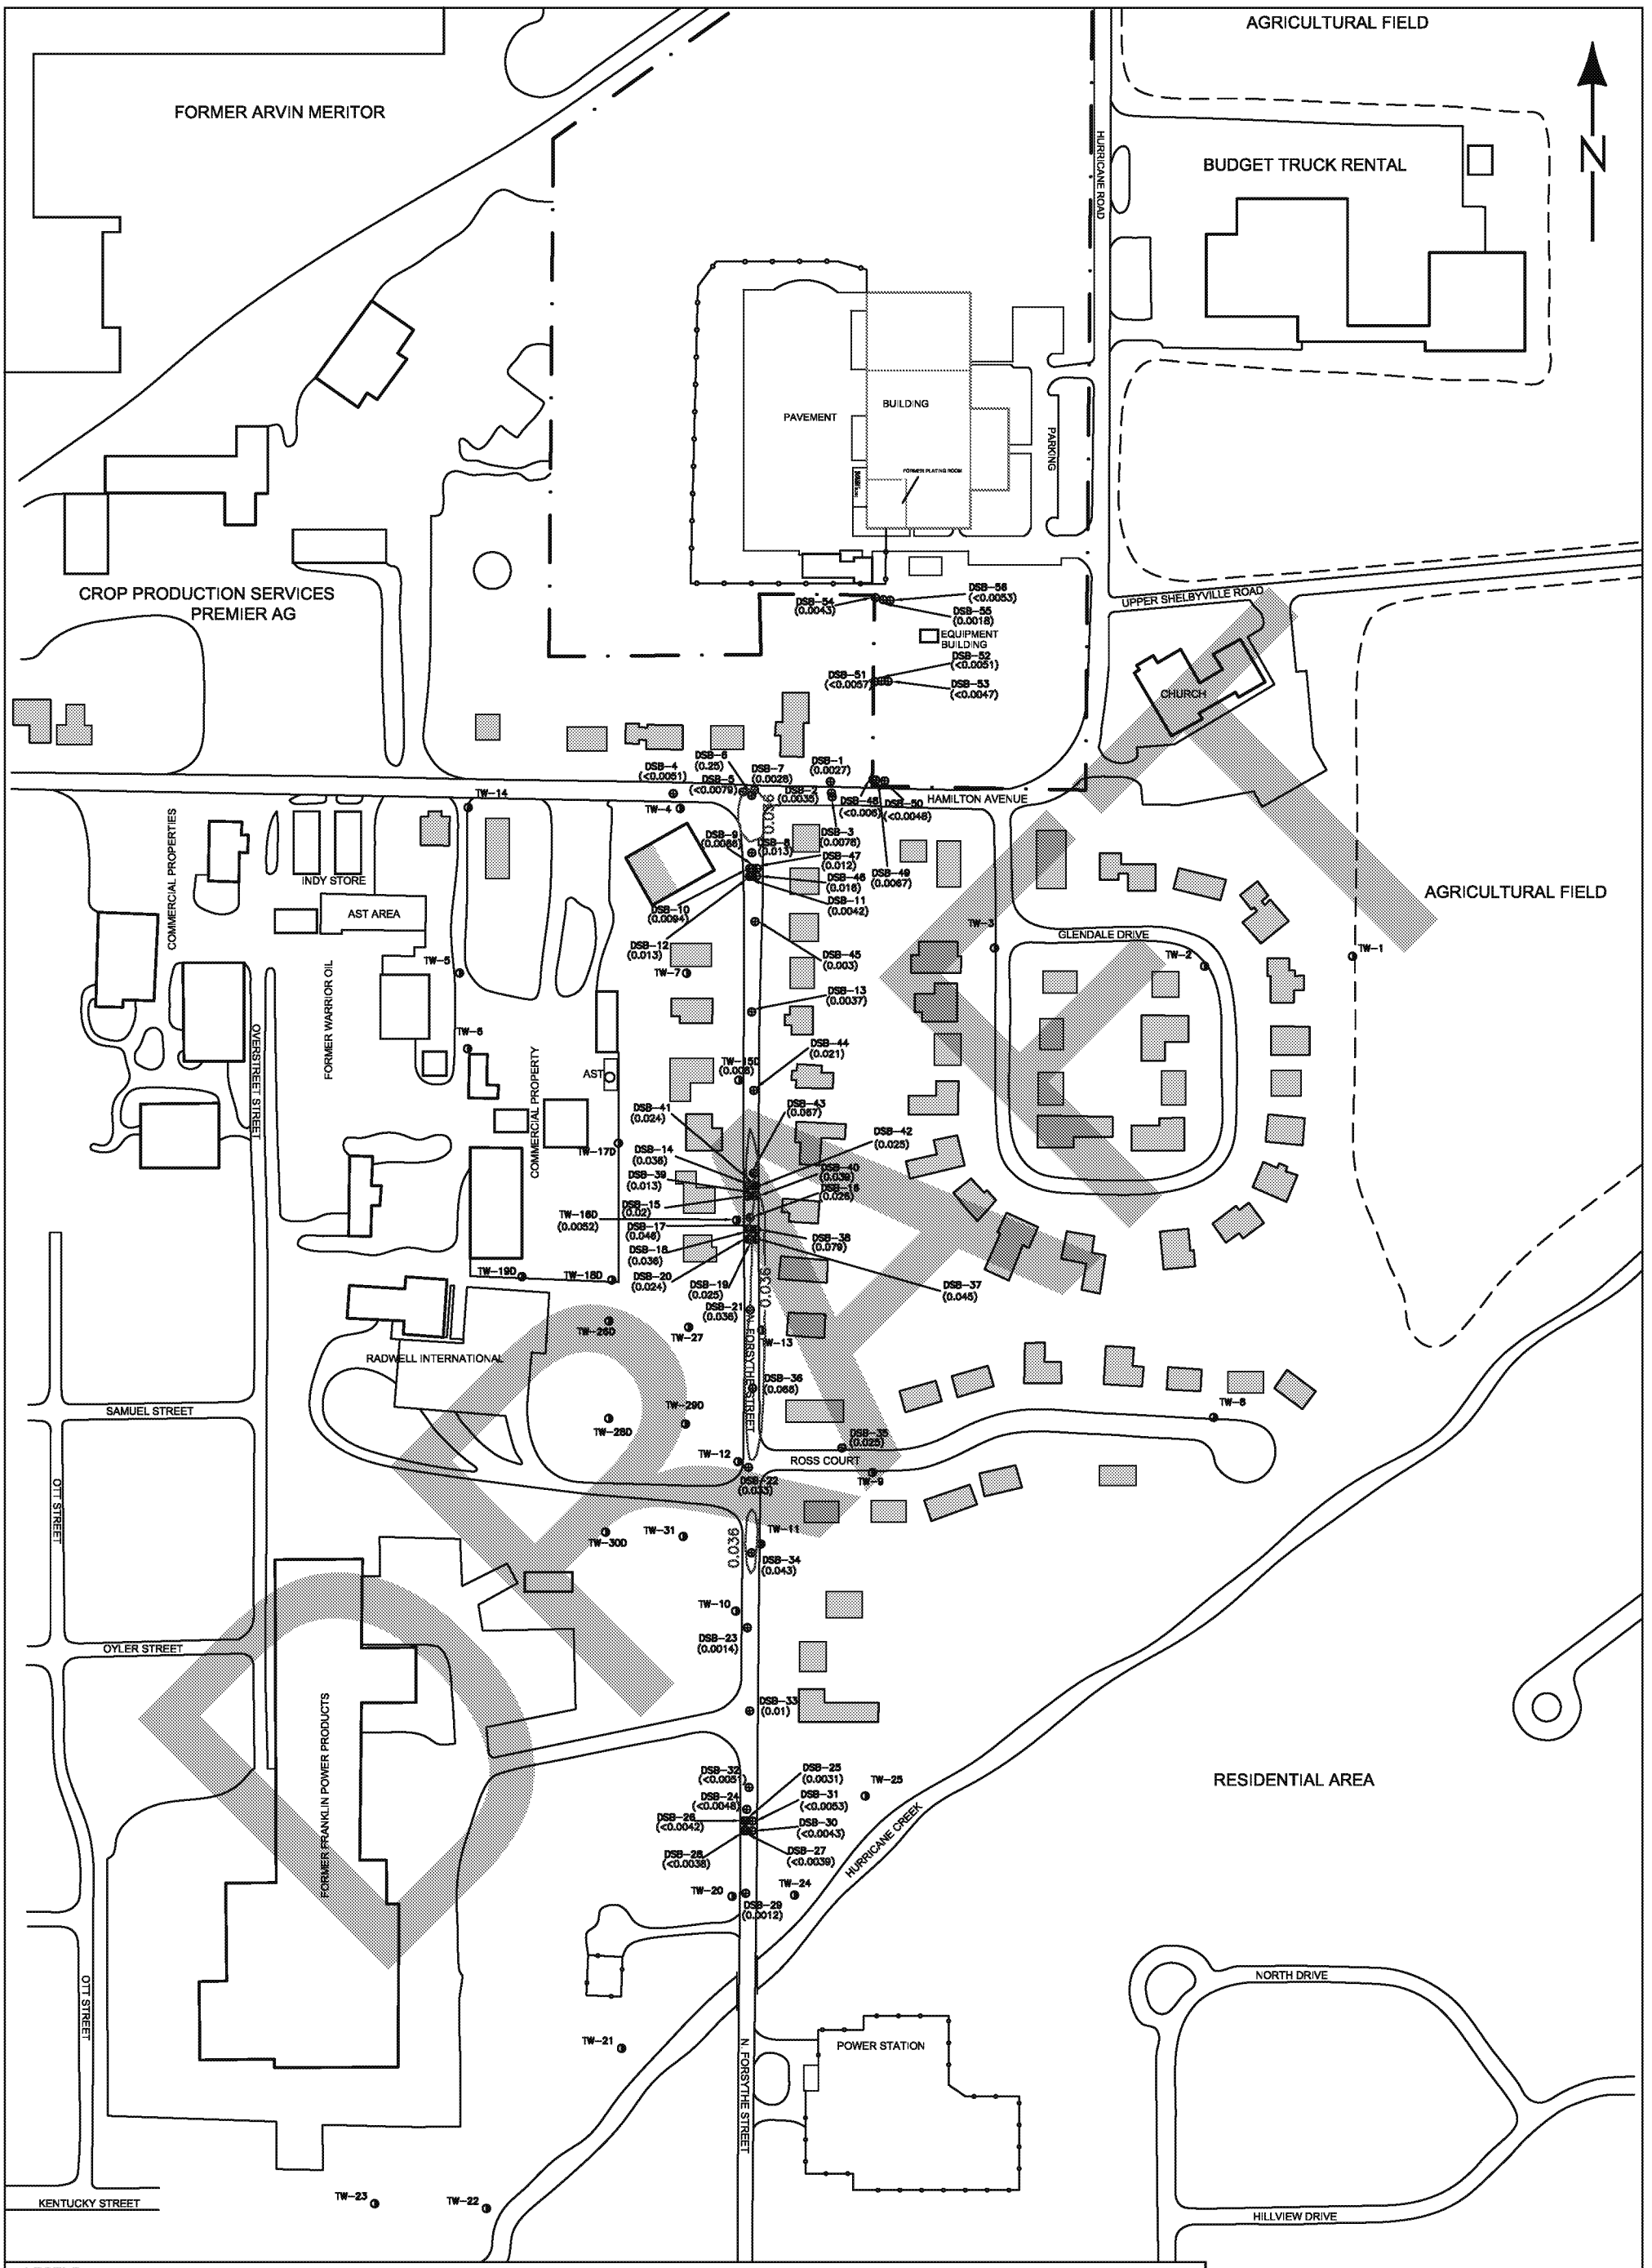

0' 200'
SCALE IN FEET

DRAWN BY: L. STRUM	
DATE: 9/27/99	
REVISED: 4/3/2019	
HWPA #111291-01	
DWG. NO. SOIL TCE BE..	

FIGURE 2
SOIL ISOCONCENTRATION MAP - TCE BELOW SEWER

FORMER AMPHENOL RFI/CMS
980 HURRICANE ROAD
FRANKLIN, INDIANA

iWM CONSULTING GROUP