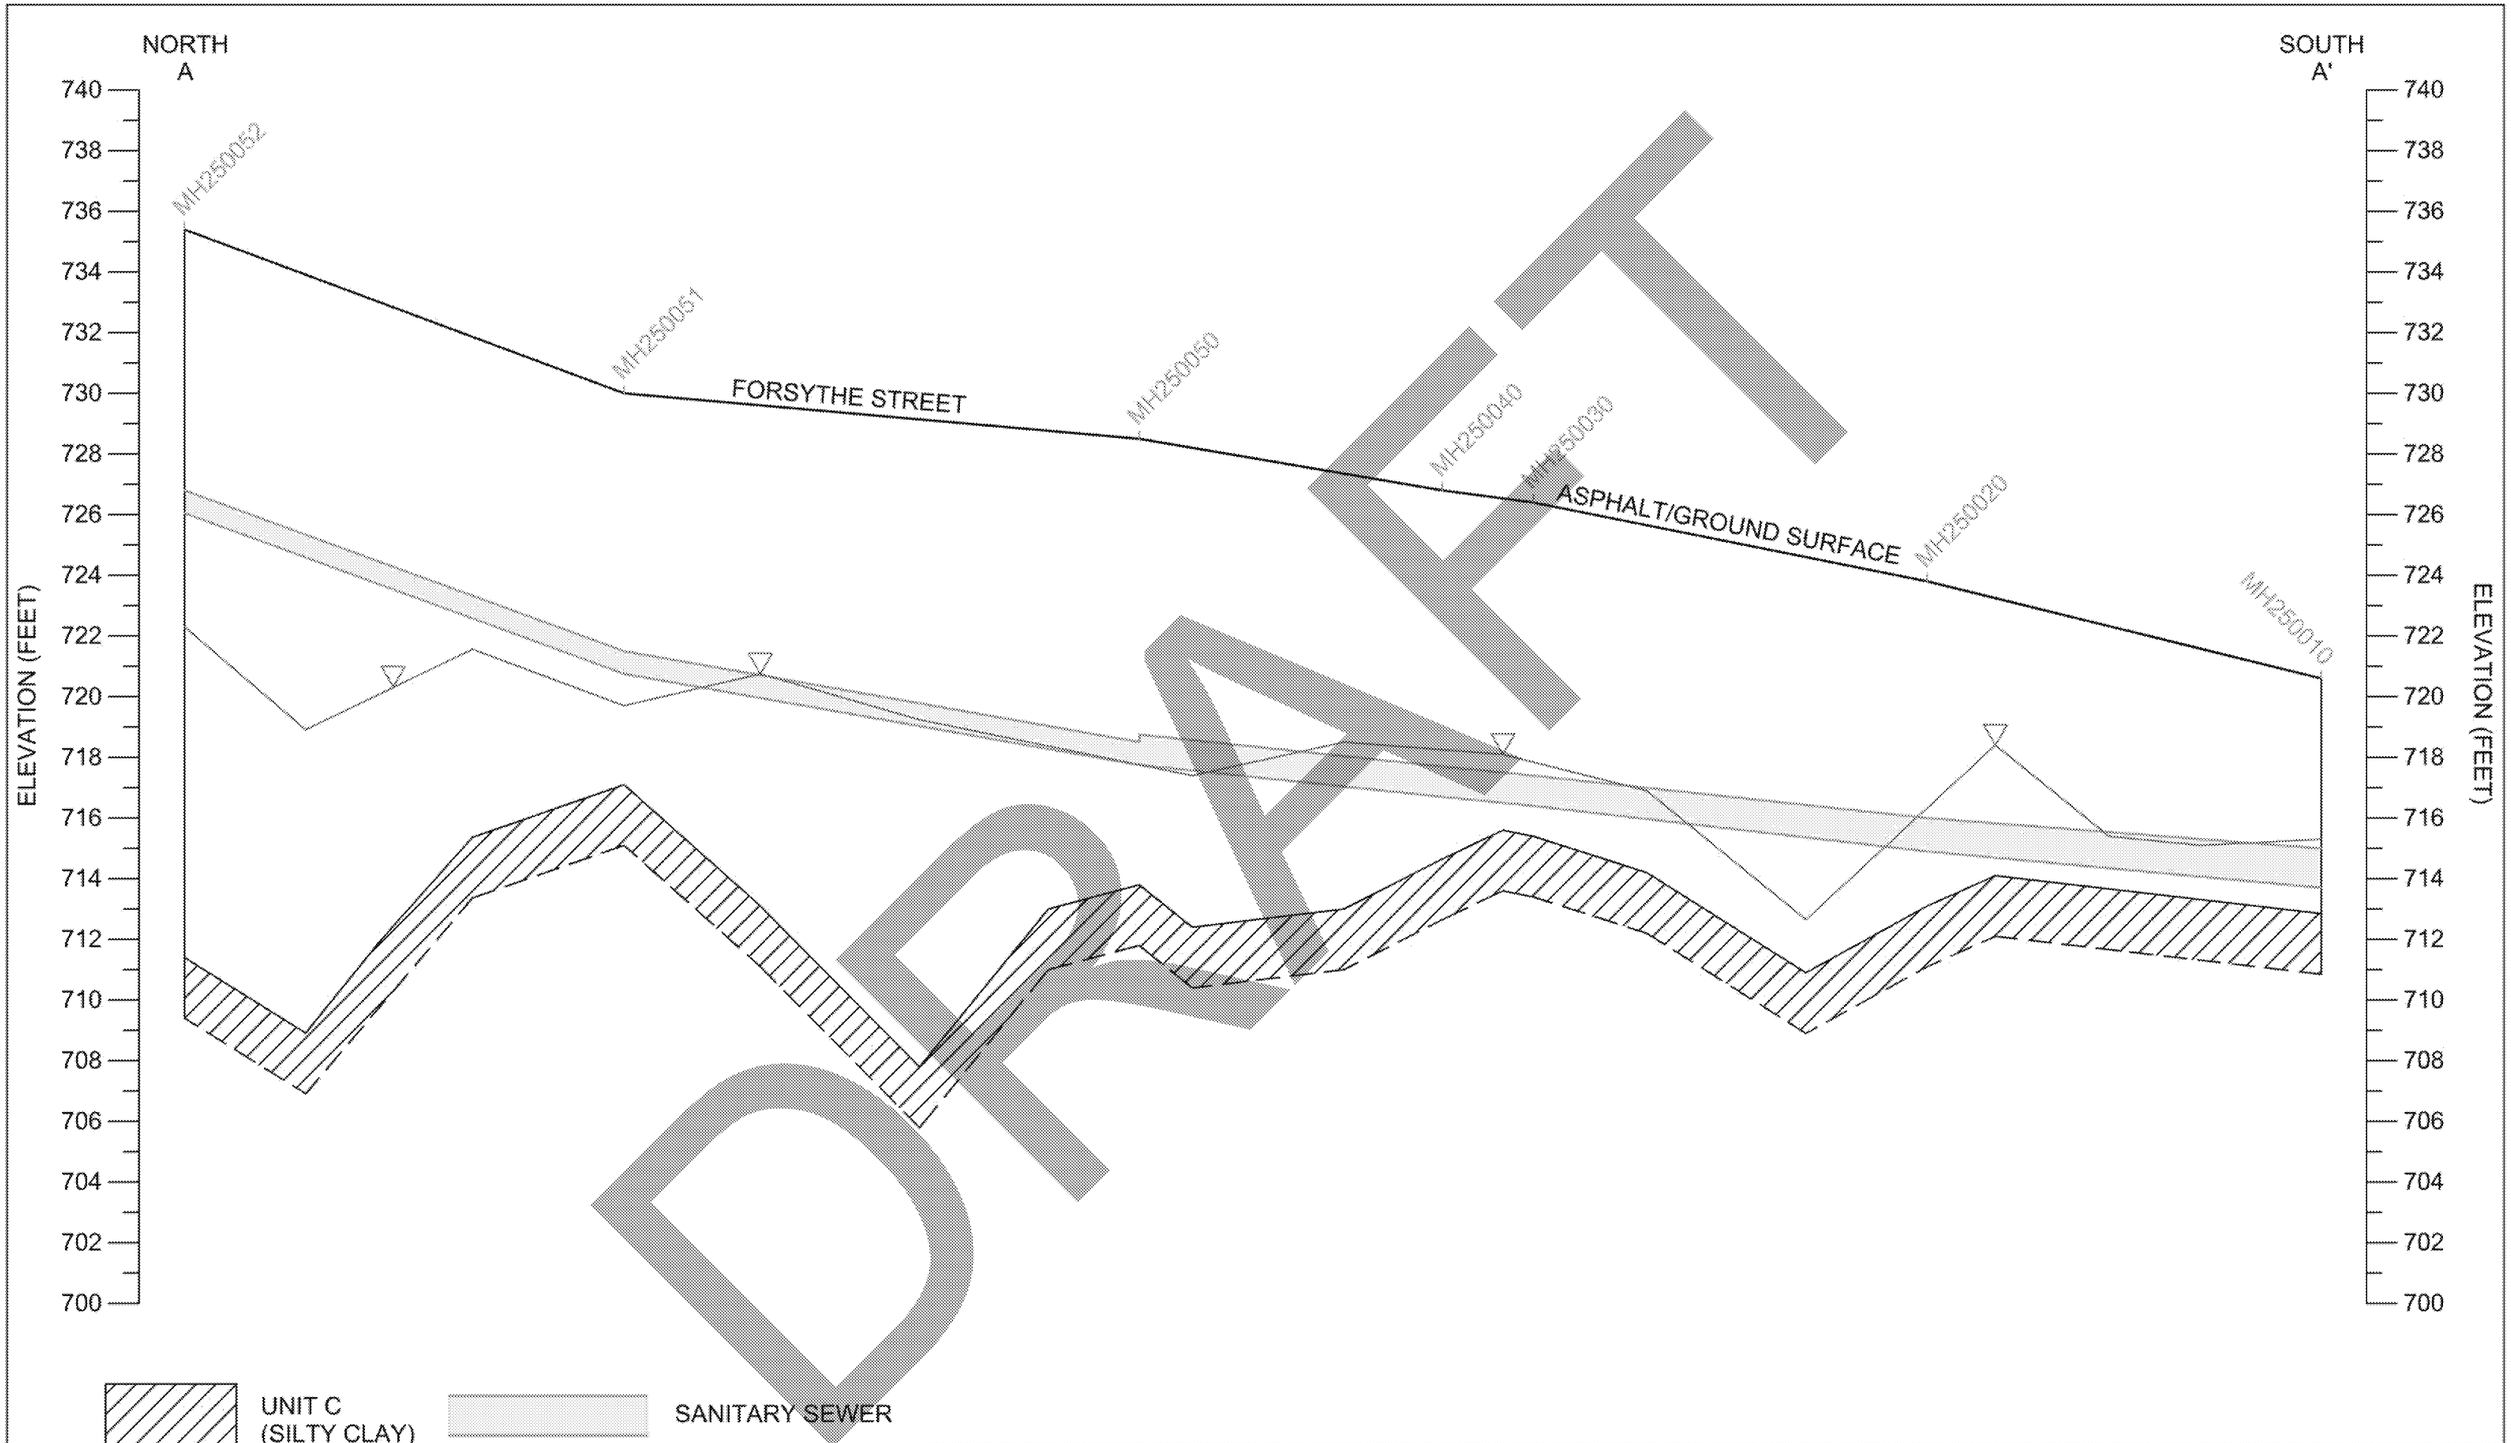

VERTICAL SCALE: 1" = 5' HORIZONTAL SCALE: 1" = 100'	DRAWN BY: C. NEWELL DATE: 04/04/2019 REVISED: HWPA #111291-01 DWG. NO. 111291S1	CROSS-SECTION A-A'	FORMER AMPHENOL RFI/CMS 980 HURRICANE ROAD FRANKLIN, INDIANA

iWM CONSULTING GROUP