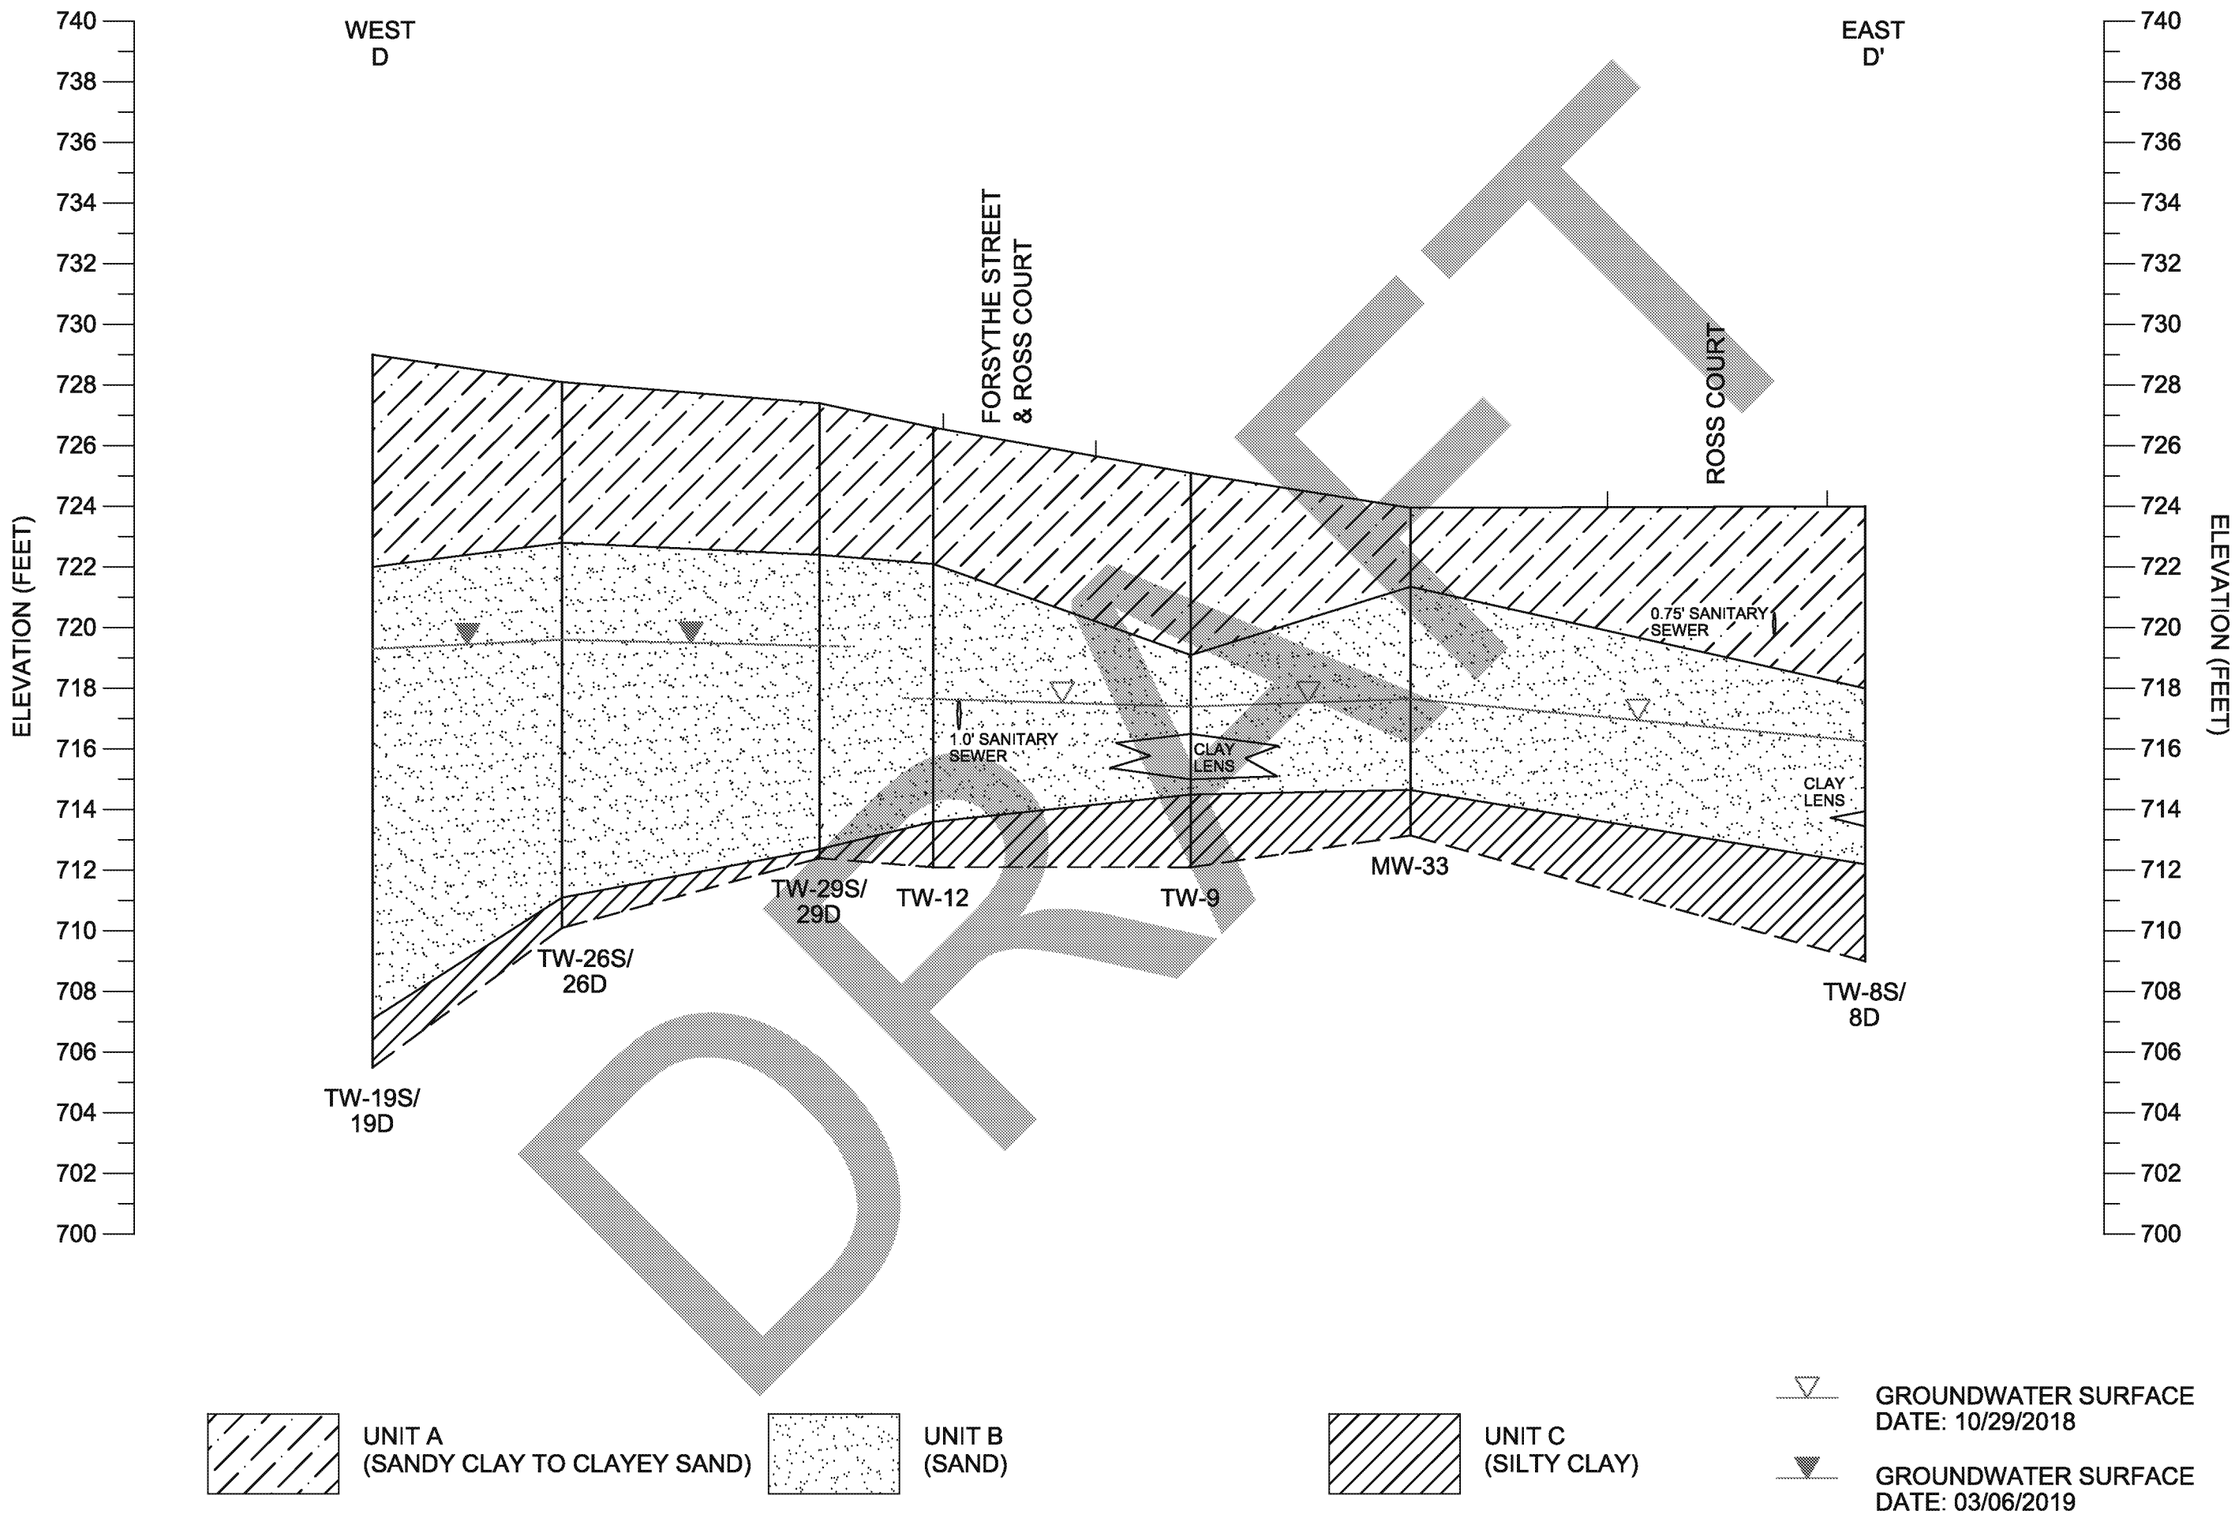

FORMER AMPHENOL RFI/CMS
980 HURRICANE ROAD
FRANKLIN, INDIANA

CROSS-SECTION D-D'

DRAWN BY: C. NEWELL
DATE: 04/03/2019
REVISED:
HWPA #111291-01
DWG. NO. 111291S1

VERTICAL SCALE: 1" = 5'
HORIZONTAL SCALE: 1" = 100'