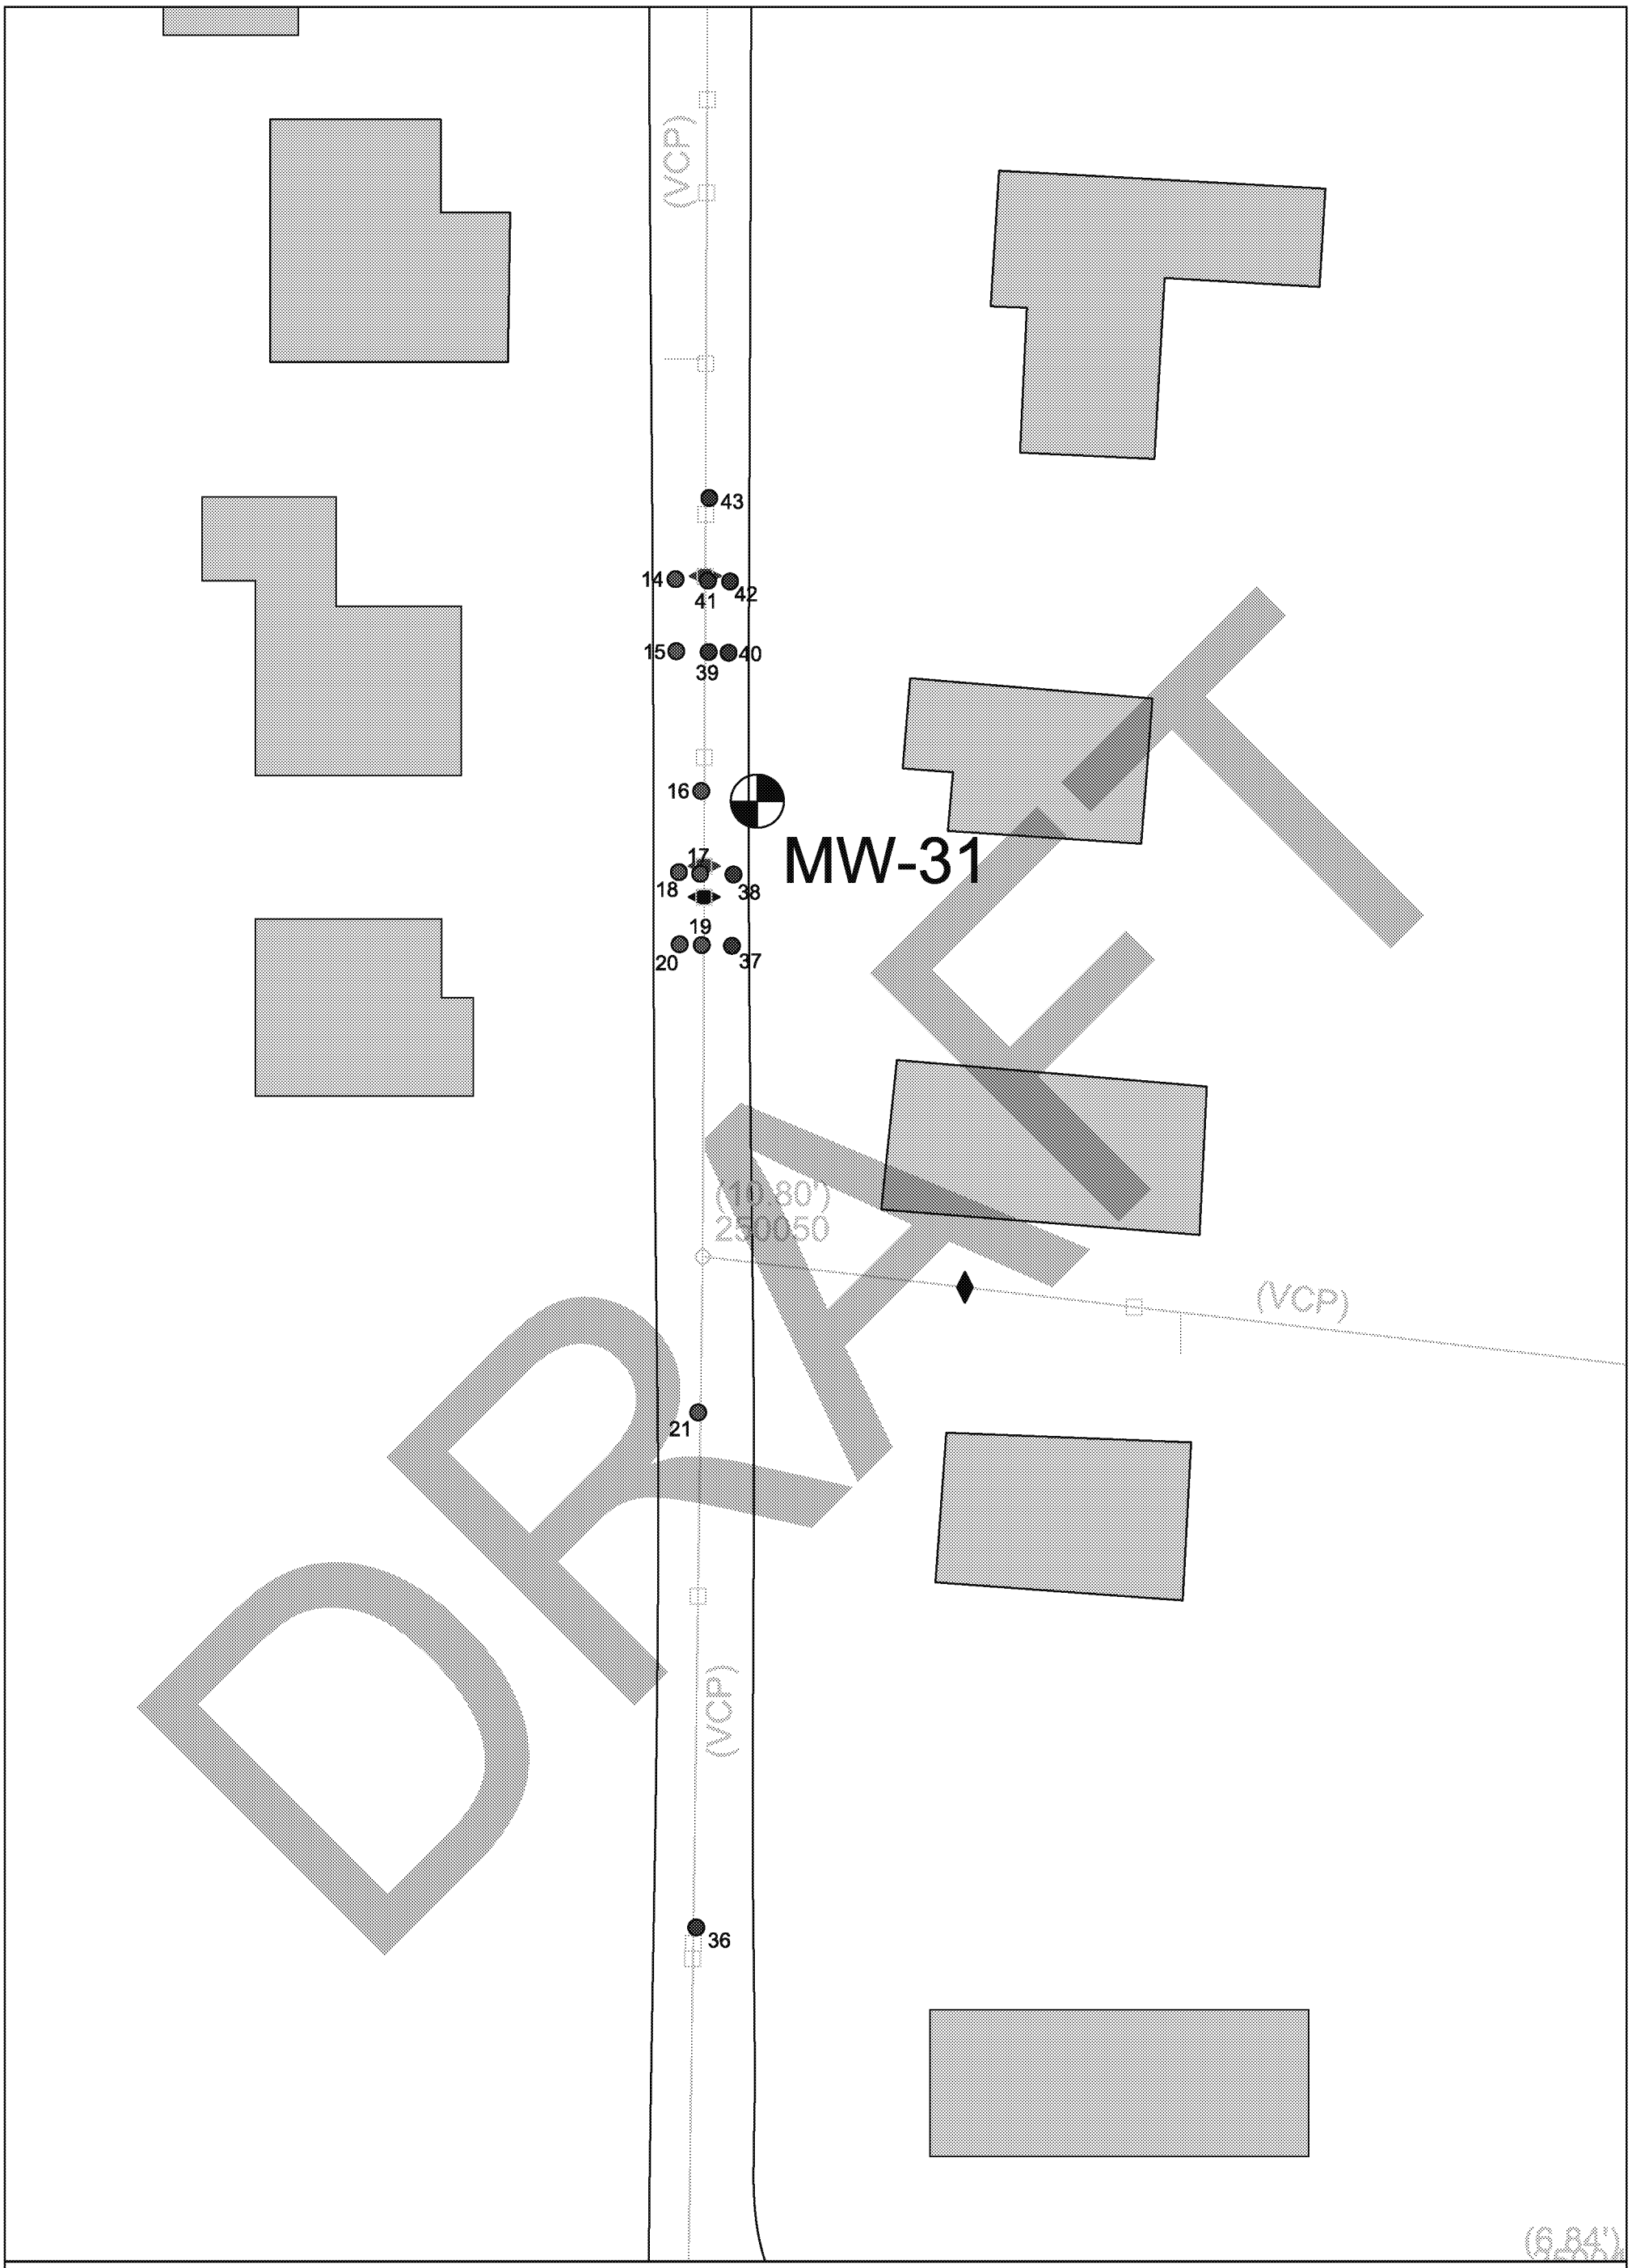

DRAWN BY: L. STRUM	
DATE: 9/27/99	
REVISED: 01/23/2019	
HWPA #111291-01	
DWG. NO. 111291S1	

FIGURE 3
UPPER-MIDDLE FORSYTHE ST.
SOIL BORING LOCATION MAP

FORMER AMPHENOL RFI/CMS
980 HURRICANE ROAD
FRANKLIN, INDIANA

IWM CONSULTING GROUP