EPA-R5-2019-007302_ED_003011_00003060

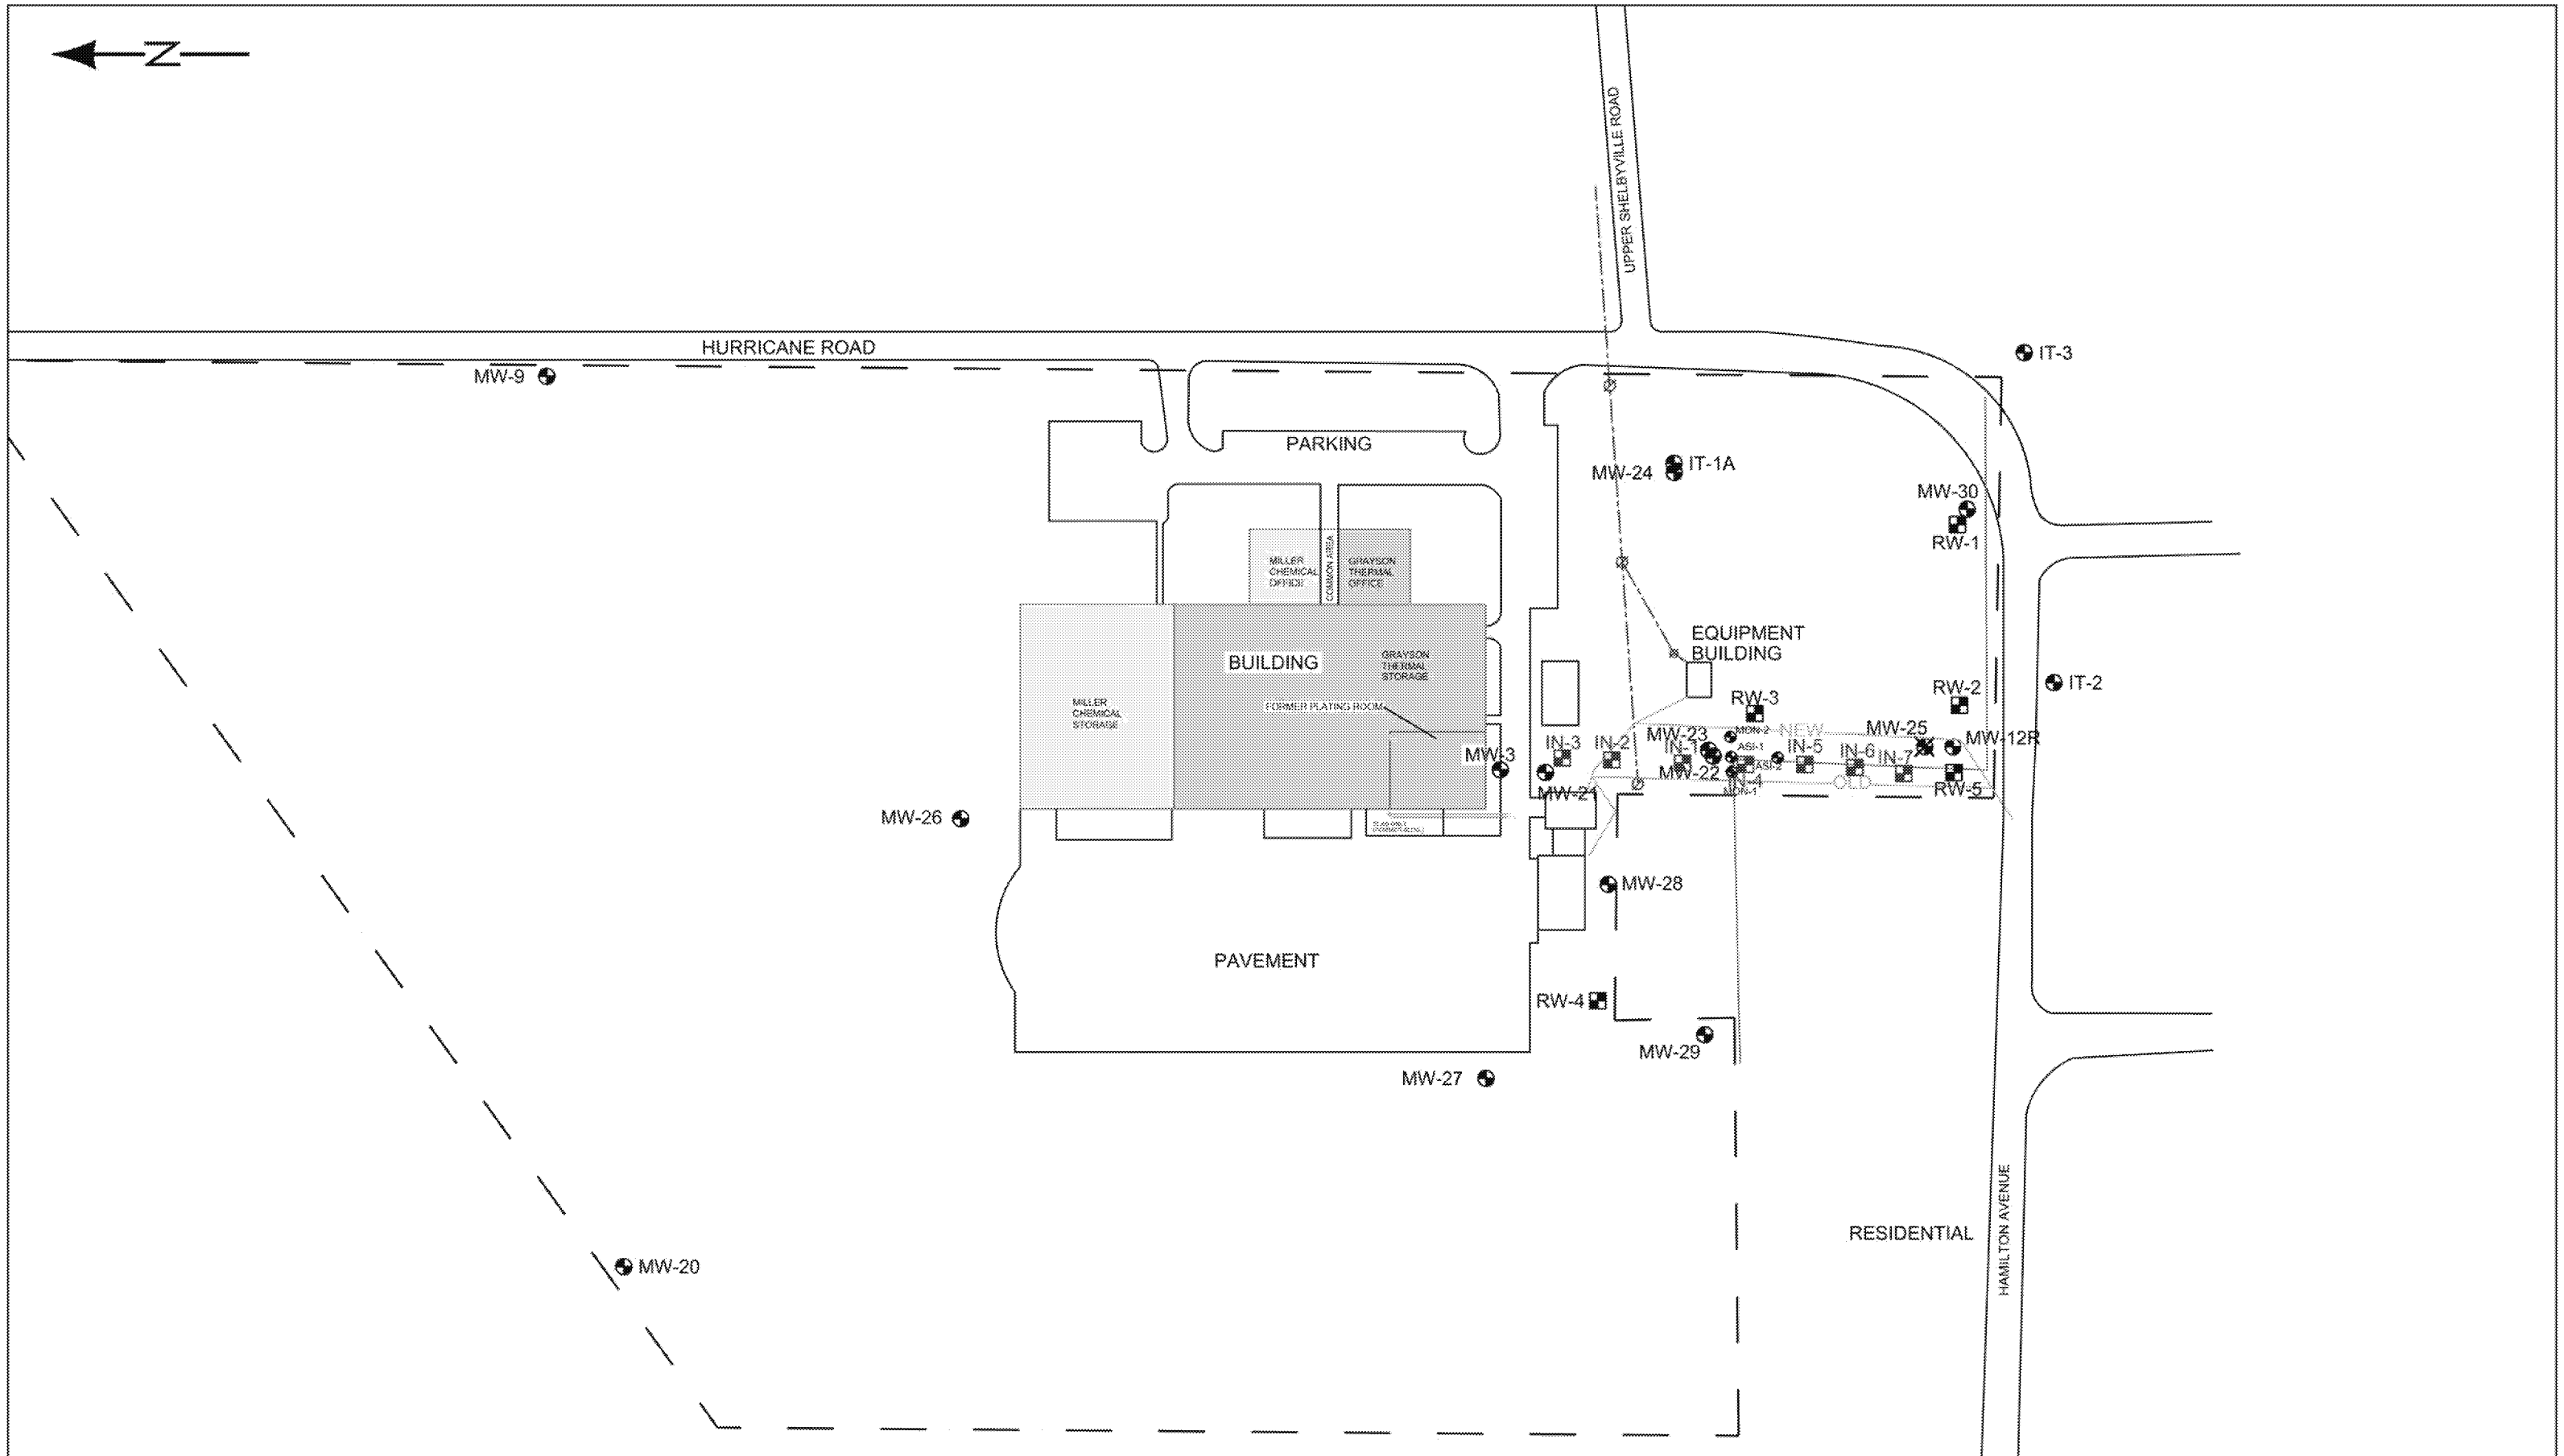

LEGEND

- ABANDONED MONITORING WELL
- MONITORING WELL
- RECOVERY WELL
- INJECTION WELL
- PRIMARY BUILDING WALLS
- PROPERTY LINE (APPROXIMATE)
- STORM SEWER
- SANITARY SEWER
- O/H POWER

0' 100'
SCALE IN FEET

DRAWN BY: L. STRUM	
DATE: 9/27/99	
REVISED:	
HWPA #111291-01	
DWG. NO. 111291S1	

FIGURE 1

SITE MAP

FORMER AMPHENOL RFI/CMS
980 HURRICANE ROAD
FRANKLIN, INDIANA

IWM CONSULTING GROUP